DISCONS

11/00459/FUL
RM -

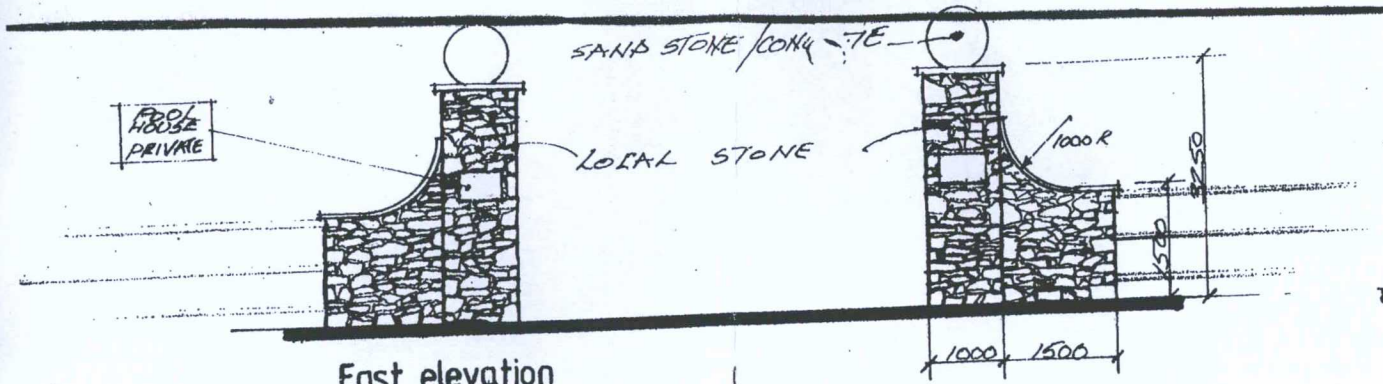

East elevation

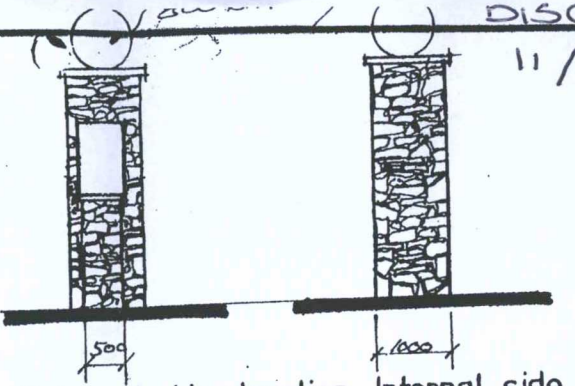

External side elevation. Internal side elevation.

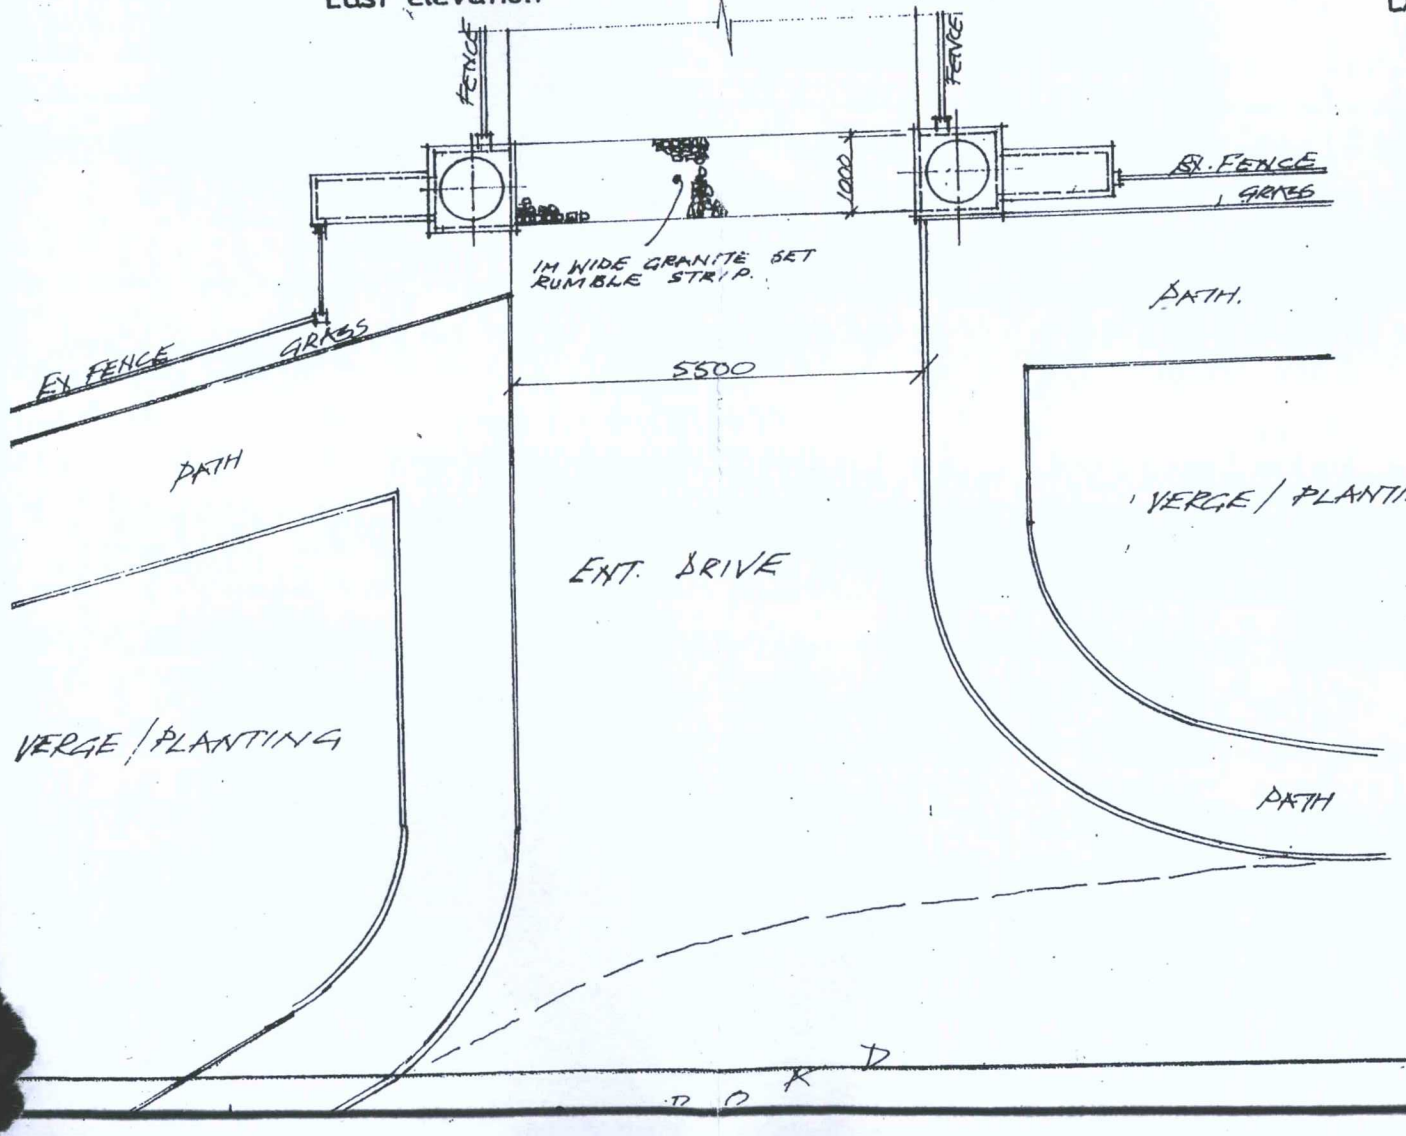

URGENT ACTION

THANK YOU

James Everson-Gore
07800968865

PROPOSED STONE ENTRANCE PILLARS
POOL HOUSE
NEWTON LINFORD LANE

CONDITION DISCHARGE

PP 02207296