


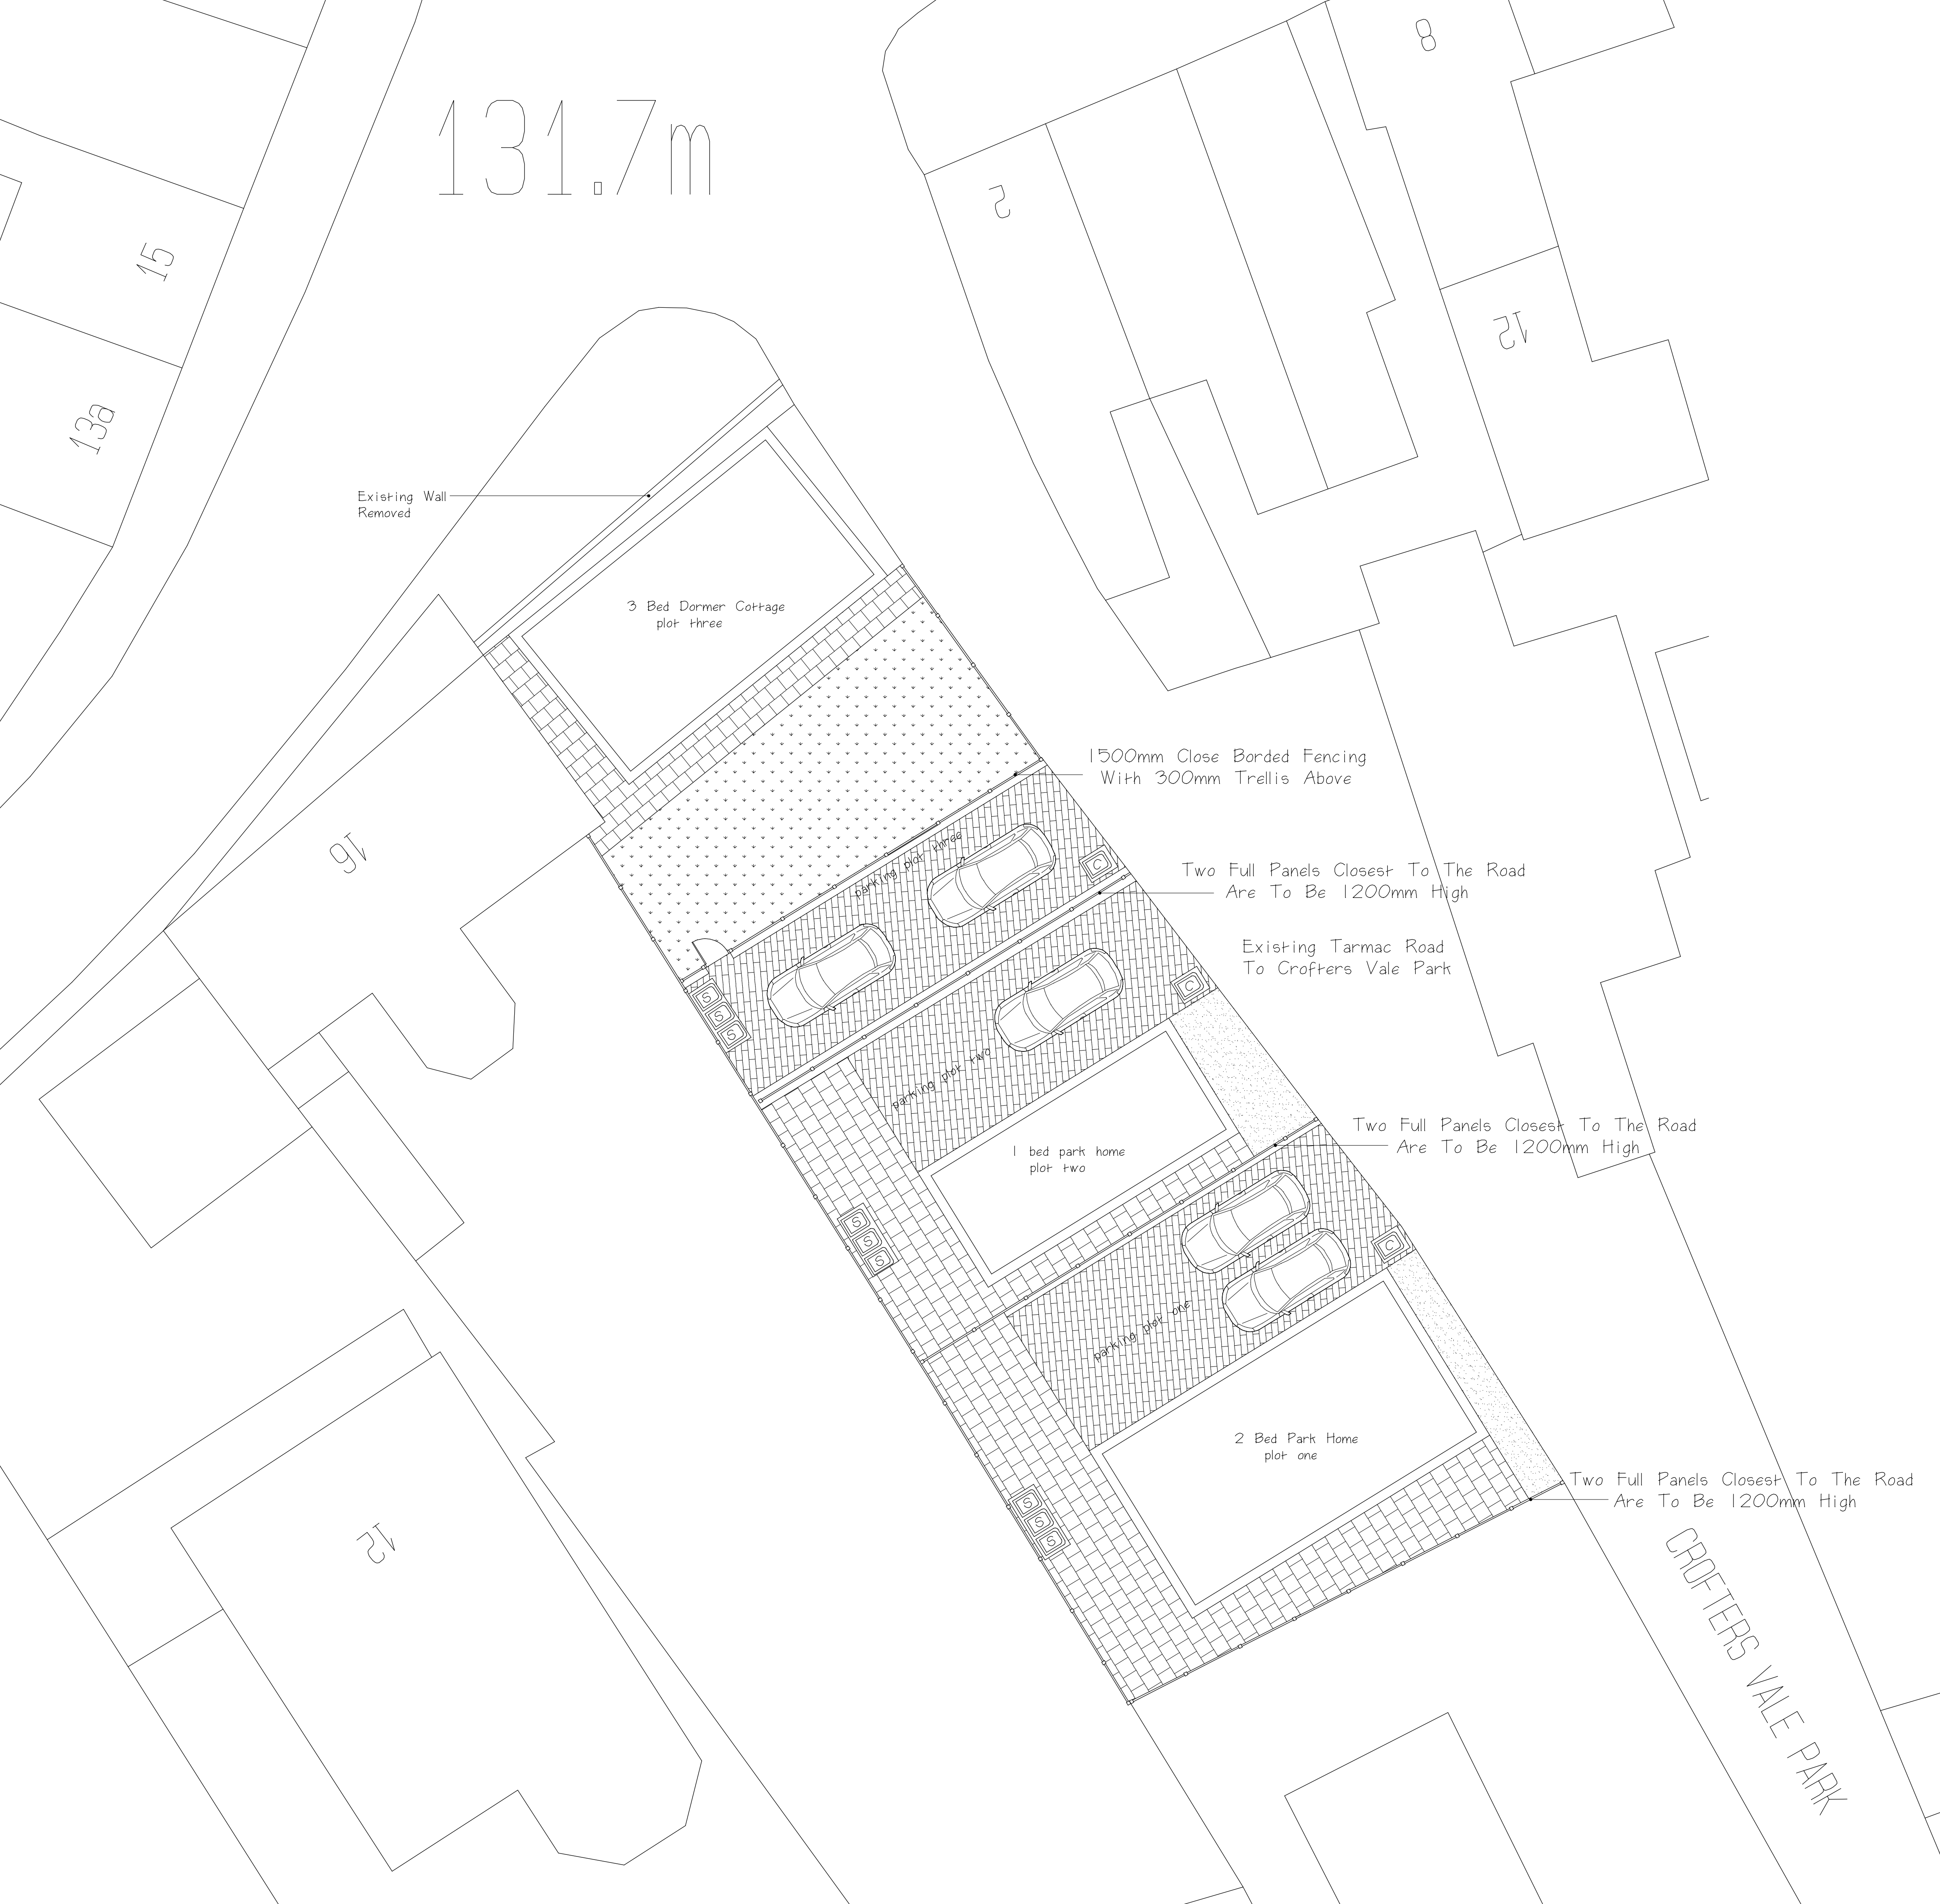

KEY

- Gravel Maintenance Strip With Planters
- Concrete Block Pavers To Driveways
- Concrete Slab Paving To Patios And Paths
- waste and recycling containers storage
- waste and recycling containers collection area
- Areas Reinstated To Grass, Grass seed to be sown between 1st March and 1st May, Turf to be laid at any time
- 1.8m close boarded fencing unless specified different on plan

Implementation Programme

All The Hard And Soft Landscaping Is To Be Completed Before The Occupation Of Any Of The Residential Homes

CLIENT

Charles Quinn

JOB TITLE

Land Corner Of, Crofters Vale Park And Main Street Barlestone Leicester

DRAWING TITLE

Landscaping Details

SCALE	SHEET	DATE	DRAWN BY
1:100	A1	Feb 2024	A Moore

ANDREW MOORE
ARCHITECTURAL SERVICES
Tel; 07973397765
Email;andrewmoore@workmail.com

DRG NO	SHEET NO
1641	