


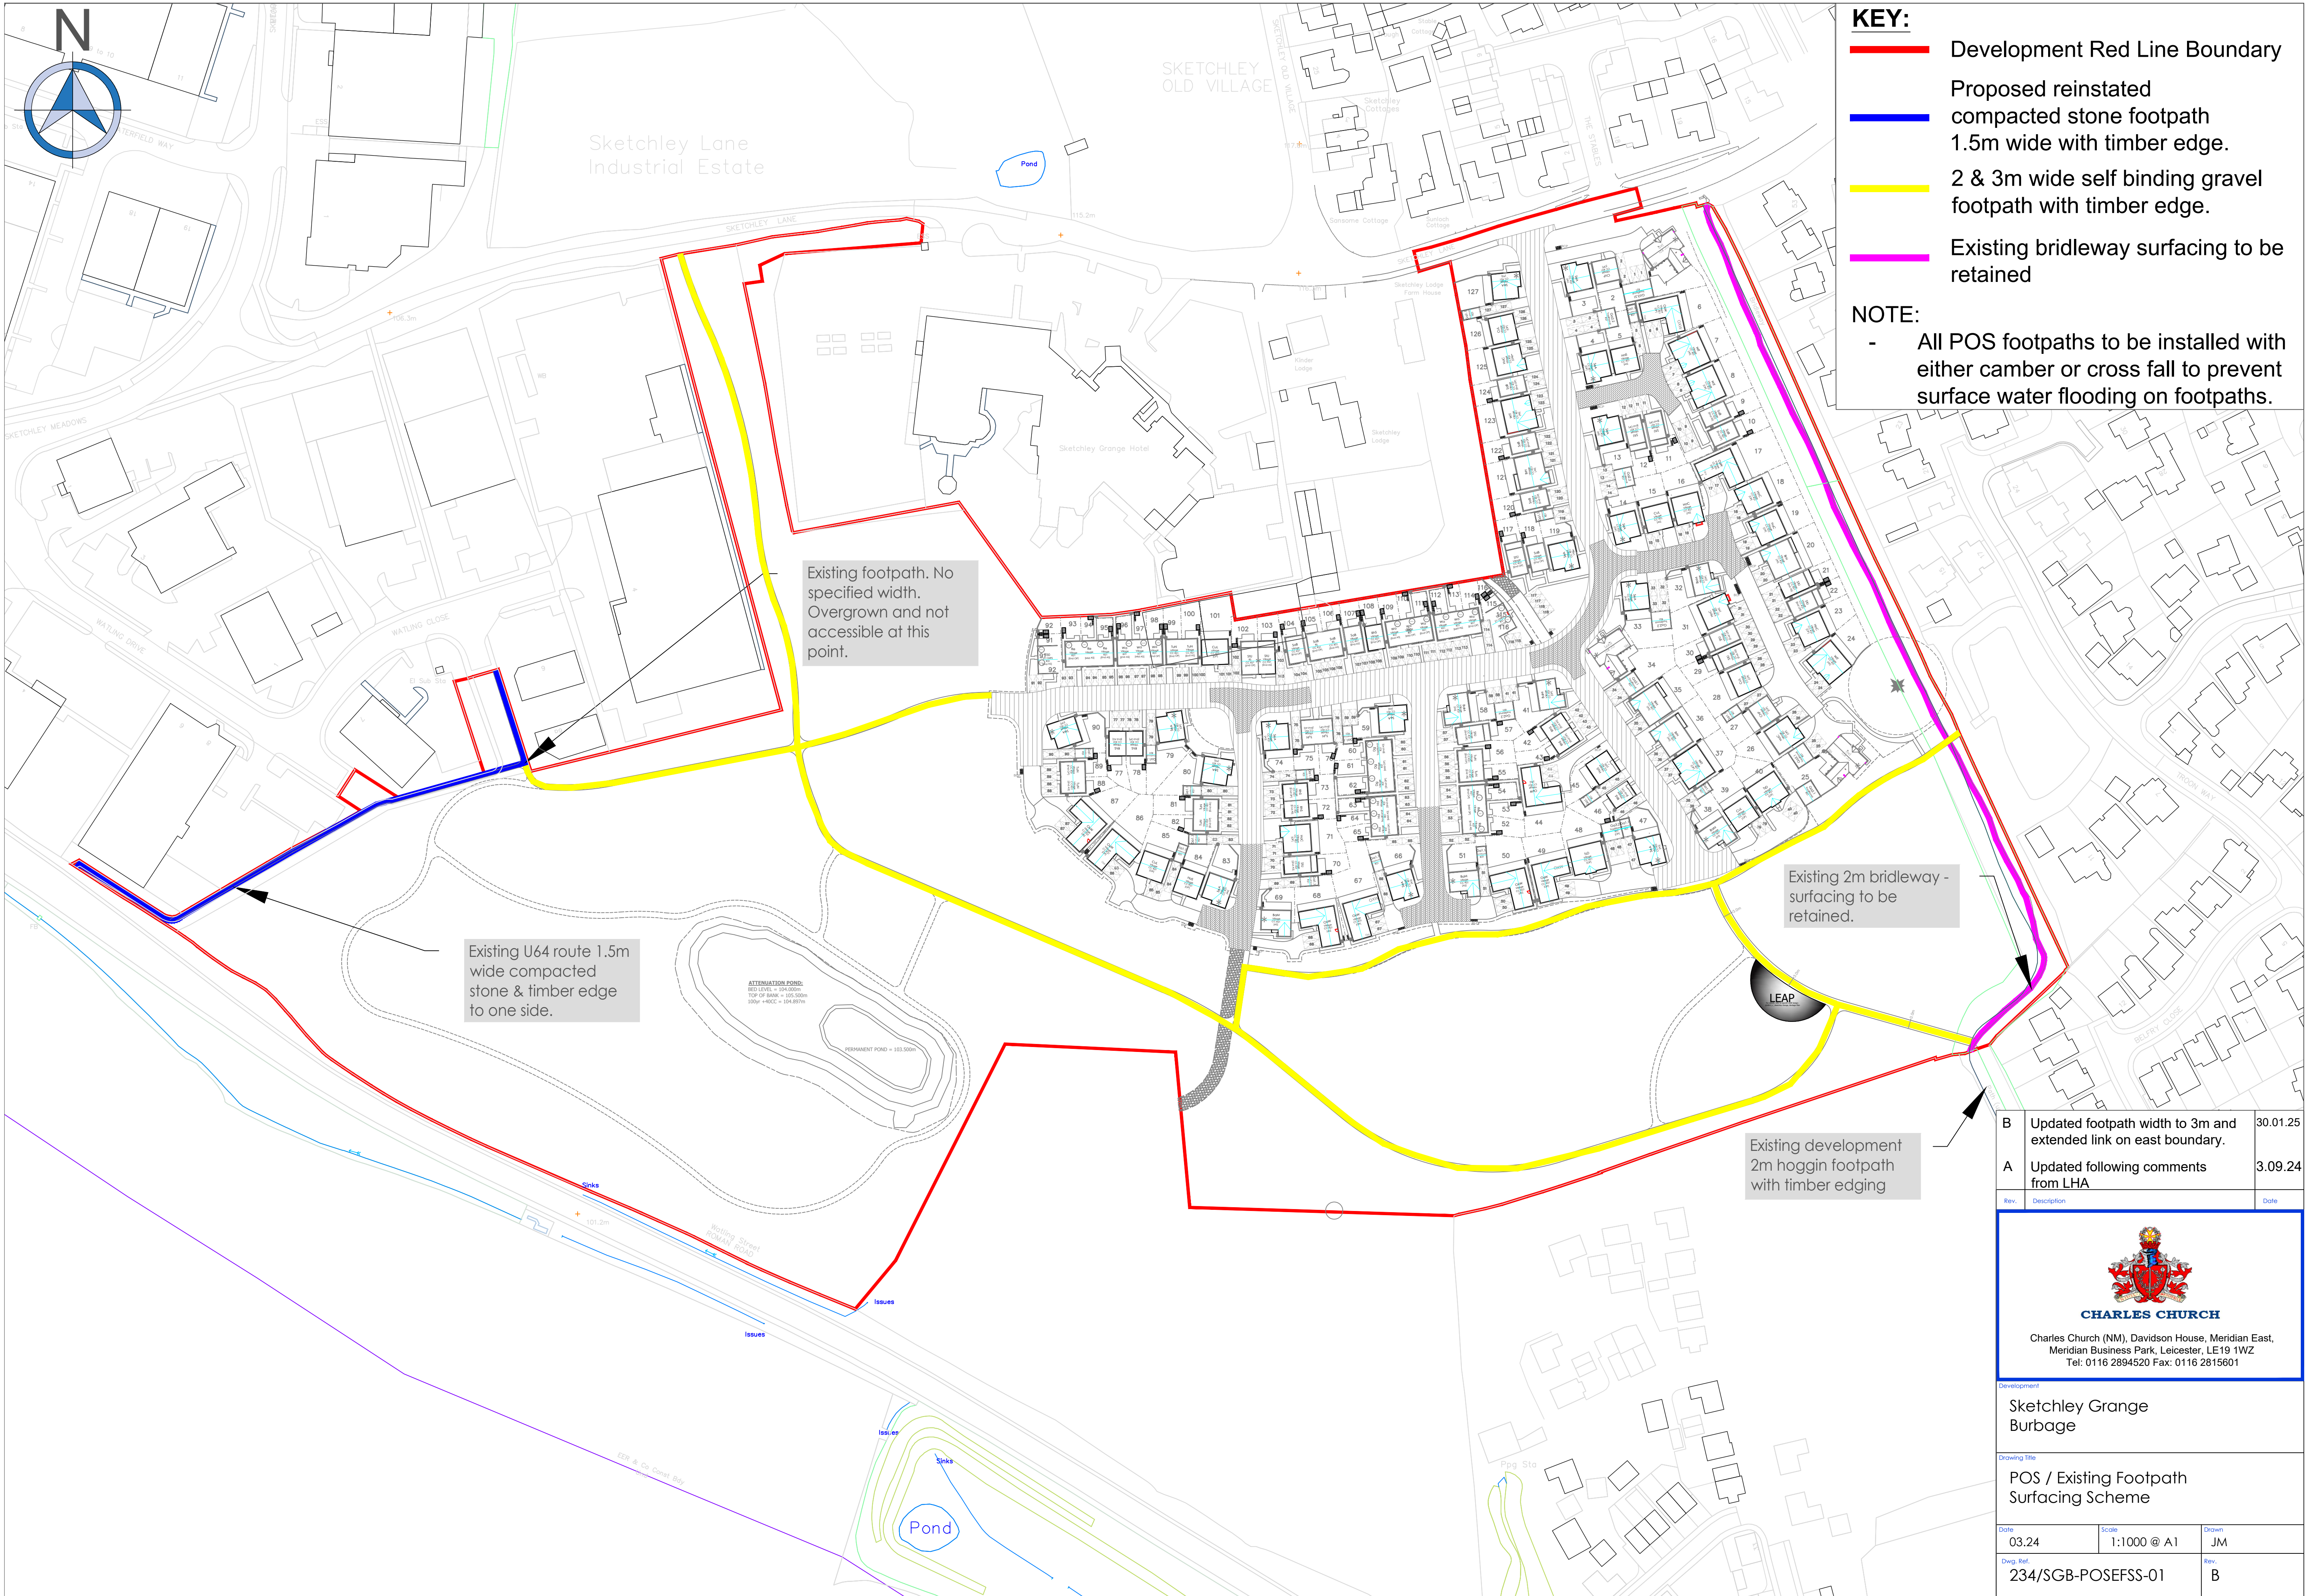

KEY:

- Development Red Line Boundary
- Proposed reinstated compacted stone footpath 1.5m wide with timber edge.
- 2 & 3m wide self binding gravel footpath with timber edge.
- Existing bridleway surfacing to be retained

NOTE:

- All POS footpaths to be installed with either camber or cross fall to prevent surface water flooding on footpaths.

Existing U64 route 1.5m wide compacted stone & timber edge to one side.

Existing footpath. No specified width. Overgrown and not accessible at this point.

Existing 2m bridleway - surfacing to be retained.

Existing development 2m hoggin footpath with timber edging

B	Updated footpath width to 3m and extended link on east boundary.	30.01.25
A	Updated following comments from LHA	3.09.24
Rev.	Description	Date



CHARLES CHURCH
Charles Church (NM), Davidson House, Meridian East,
Meridian Business Park, Leicester, LE19 1WZ
Tel: 0116 2894520 Fax: 0116 2815601

Development		
Sketchley Grange Burbage		
Drawing Title		
POS / Existing Footpath Surfacing Scheme		
Date	Scale	Drawn
03.24	1:1000 @ A1	JM
Dwg. Ref.	Rev.	
234/SGB-POSEFSS-01	B	