


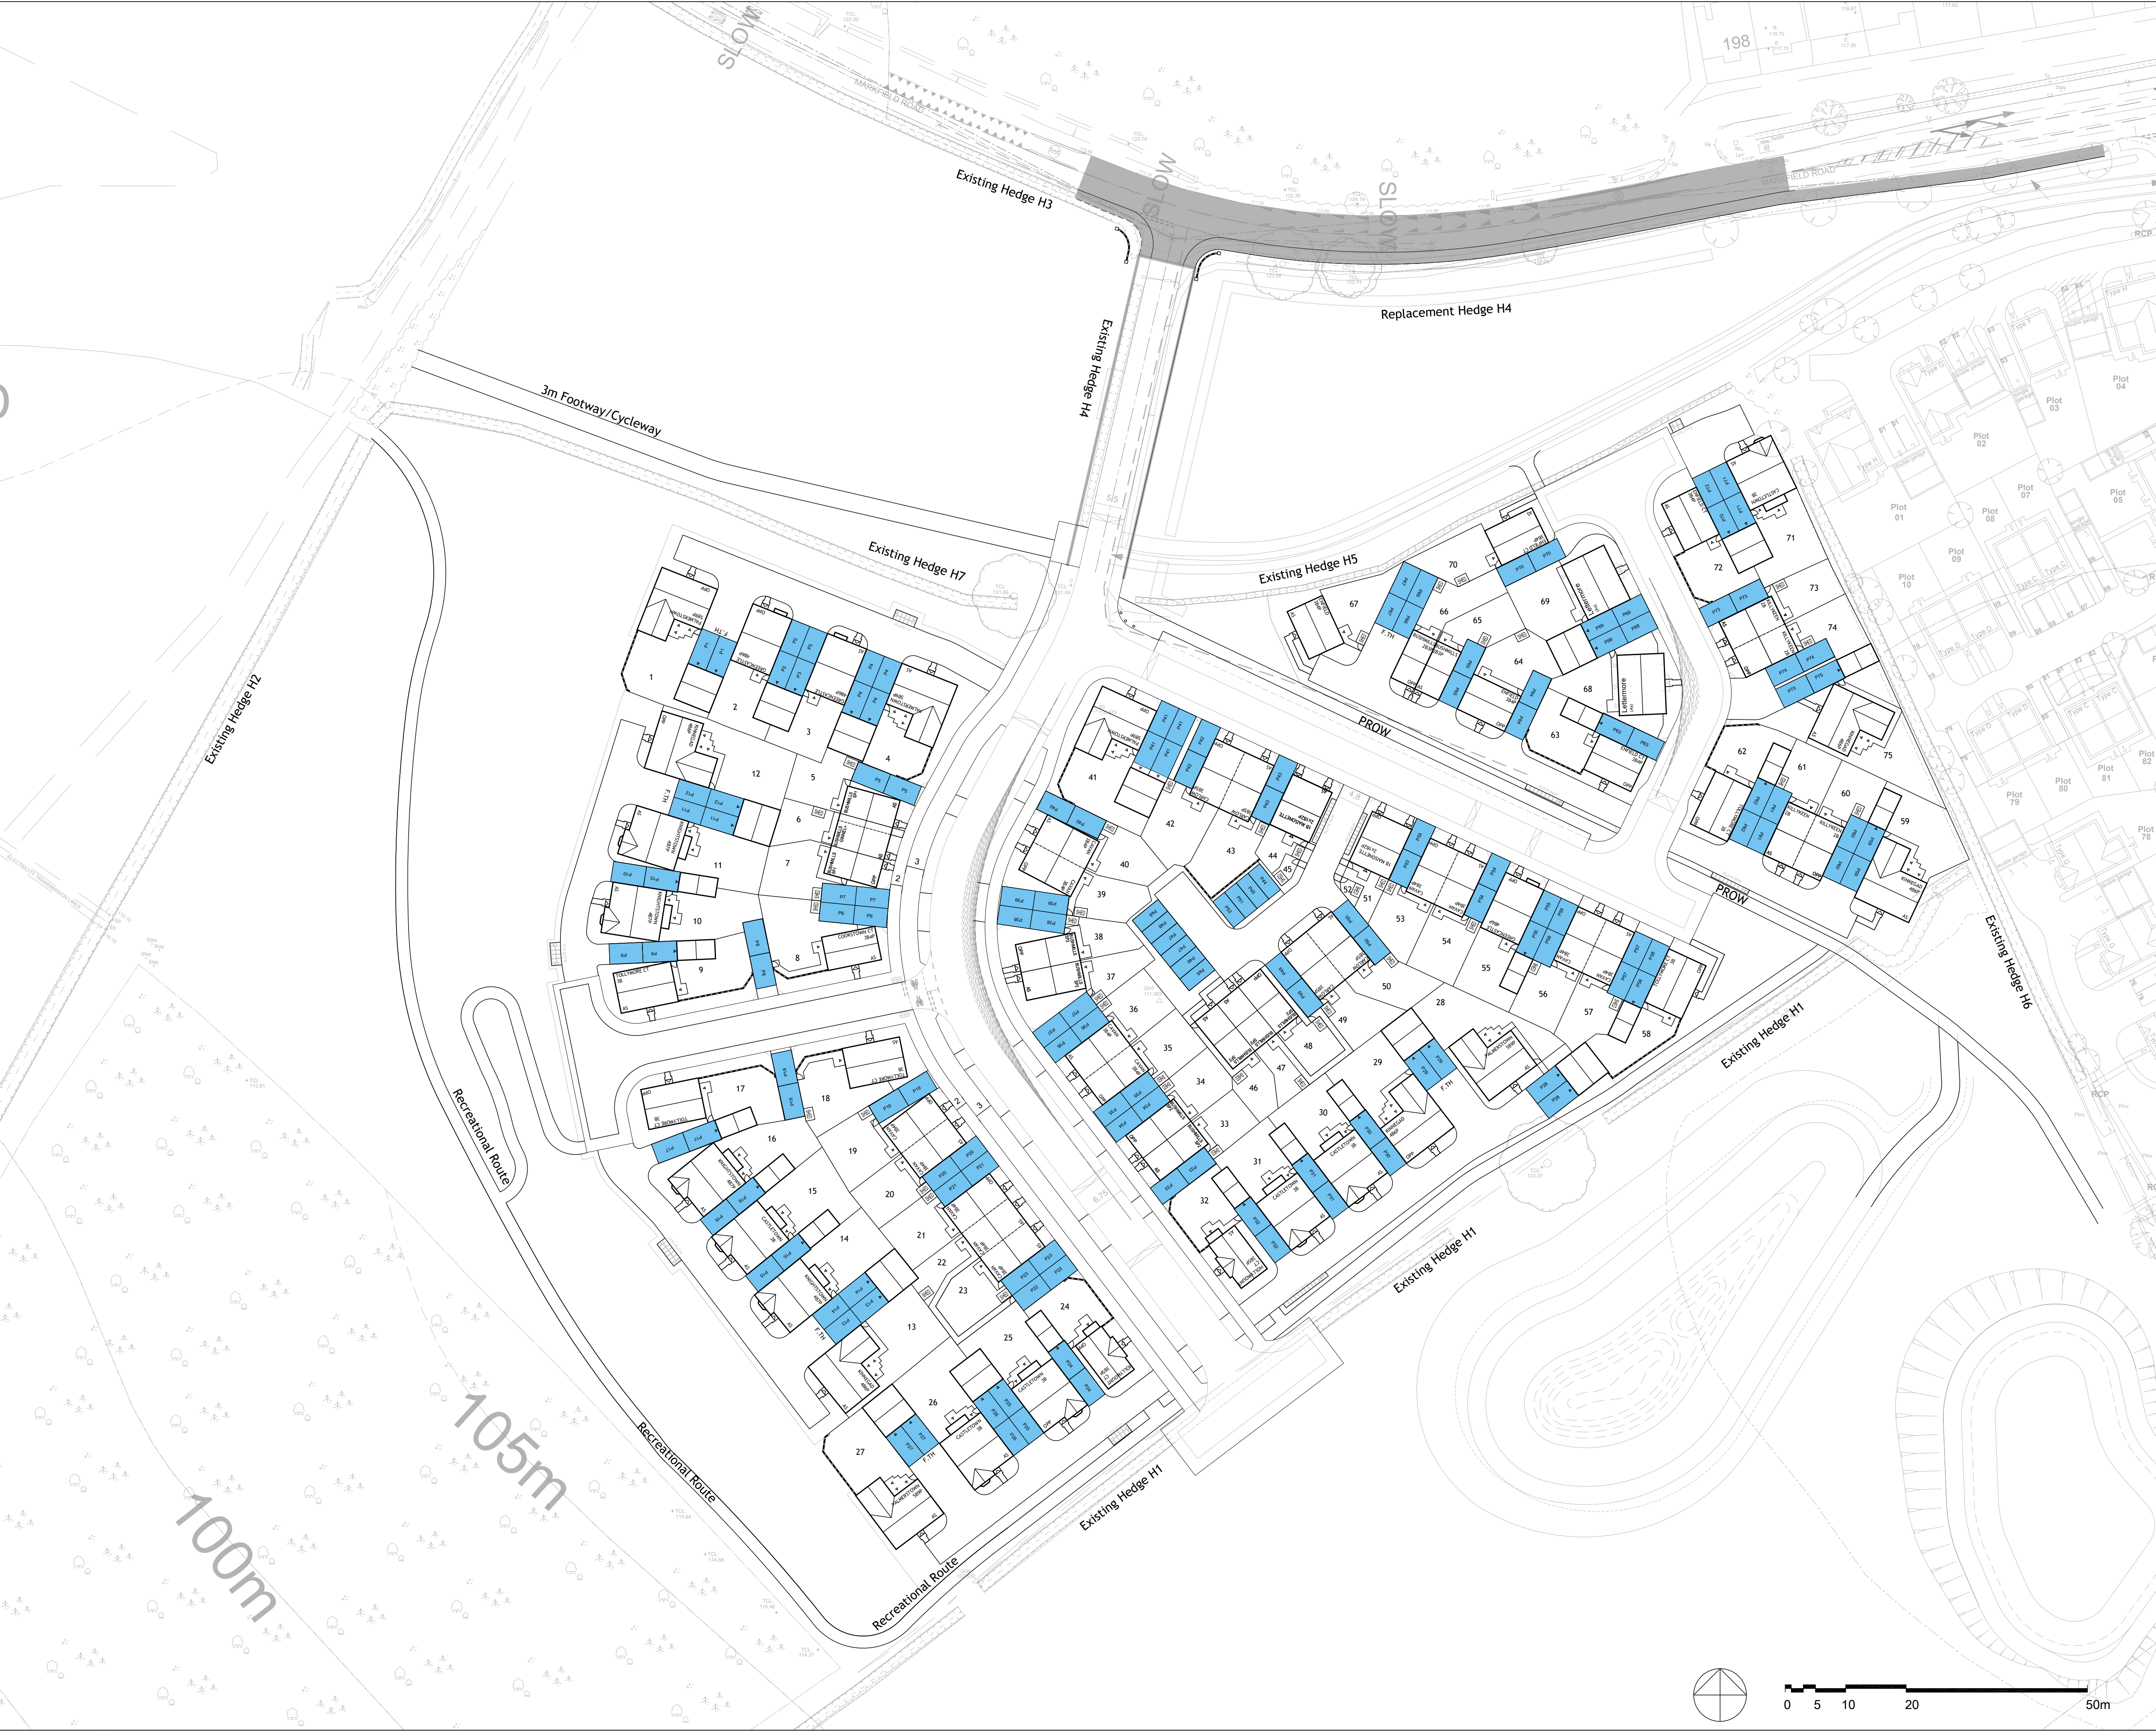

Notes:
The contractor must verify all dimensions on site before commencing any work on shop drawings, do not scale from this drawing
McBains Ltd copyright

BIM Transmittal Disclaimer
McBains Ltd makes no express or implied warranties with respect to the character, function, or capabilities of the data (inclusive of 3rd party data incorporated within), or the suitability of the data for any particular purpose beyond those originally intended by McBains Ltd. Please refer to our standard terms and conditions for further details.

PARKING STRATEGY
Allocated parking space

P3	Amended to suit client comments	10.12.2024	MS	POR
P2	Amended to suit client comments	17.10.2024	PV	MS
P1	Issued for planning	10.04.2024	KK	MS

Rev	Rev Description	Rev Date	Drawn By	Reviewed By
KK/PV	SC			POR
Drawn by	Reviewed by			Approved by
62442	Aug23			1:500 @ A1
MCB Number	Date created			Scale

McBains
McBains Ltd
5th Fl, 26 Finsbury Square London EC2A 1DS
+44 (0)20 7786 7900
mcbains.co.uk

Client
LaganHomes

Project
Land at Markfield Road
Ratby 2

Drawing Title
Parking Strategy Plan

ARCHITECTURE

Drawing / Document Reference	Status							
LWRAT - MCB - ZZ - ZZ - DR - A - 0235	D5 - P3							
Project Idem	Originator	Zone	Level	Type	Discipline	Number	Suitability	Revision