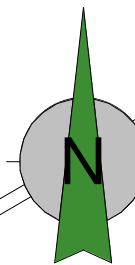
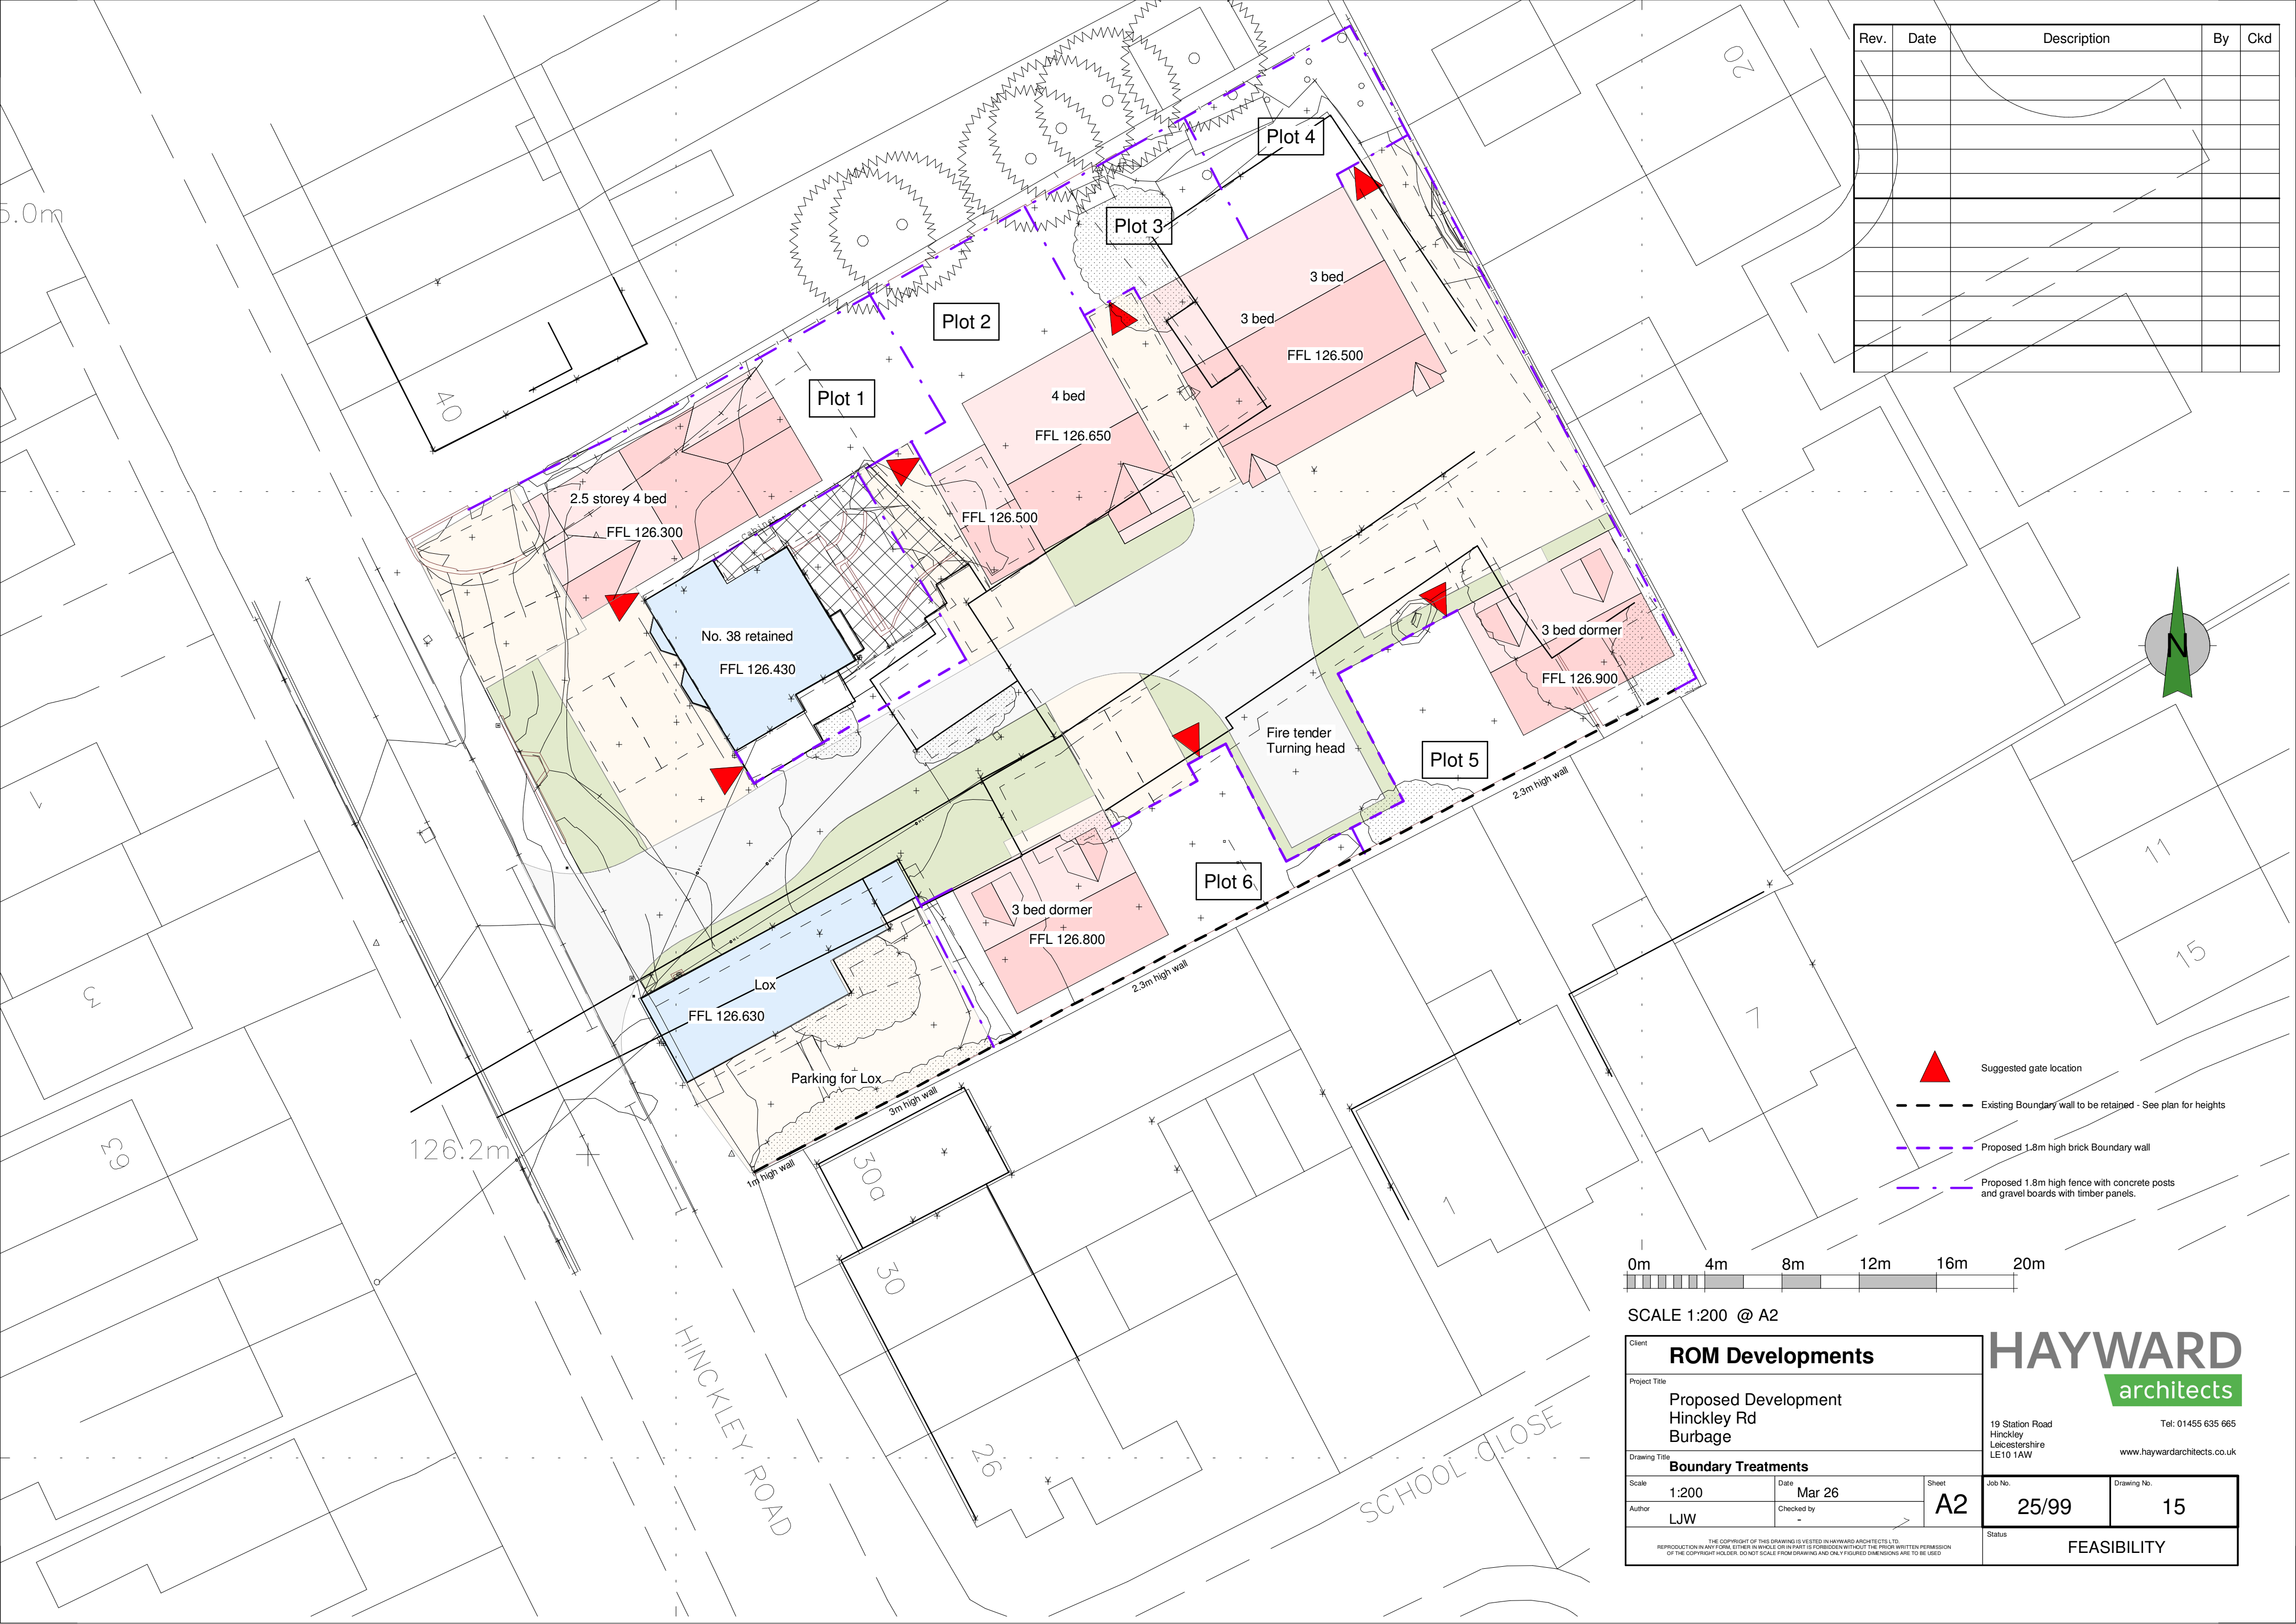


[illegible]

Suggested gate location

— — — — Existing Boundary wall to be retained - See plan for heights

Proposed 1.8m high brick Boundary wall

Proposed 1.8m high fence with concrete posts and gravel boards with timber panels.



SCALE 1:200 @ A2

Client		ROM Developments		HAYWARDarchitects 19 Station Road Hinckley Leicestershire LE10 1AW Tel: 01455 635 6 www.haywardarchitects.co.		
Project Title		Proposed Development Hinckley Rd Burbage				
Drawing Title		Boundary Treatments				
Scale	1:200	Date	Mar 26	Sheet	Job No.	Drawing No.
Author	LJW	Checked by	-			
THE COPYRIGHT OF THIS DRAWING IS VESTED IN HAYWARD ARCHITECTS LTD. REPRODUCTION IN ANY FORM EITHER IN WHOLE OR IN PART IS FORBIDDEN WITHOUT THE PRIOR WRITTEN PERMISSION OF THE COPYRIGHT HOLDER. DO NOT SCALE FROM DRAWING AND ONLY FIGURED DIMENSIONS ARE TO BE USED				Status	FEASIBILITY	