


[illegible]

Site Cross Section 1

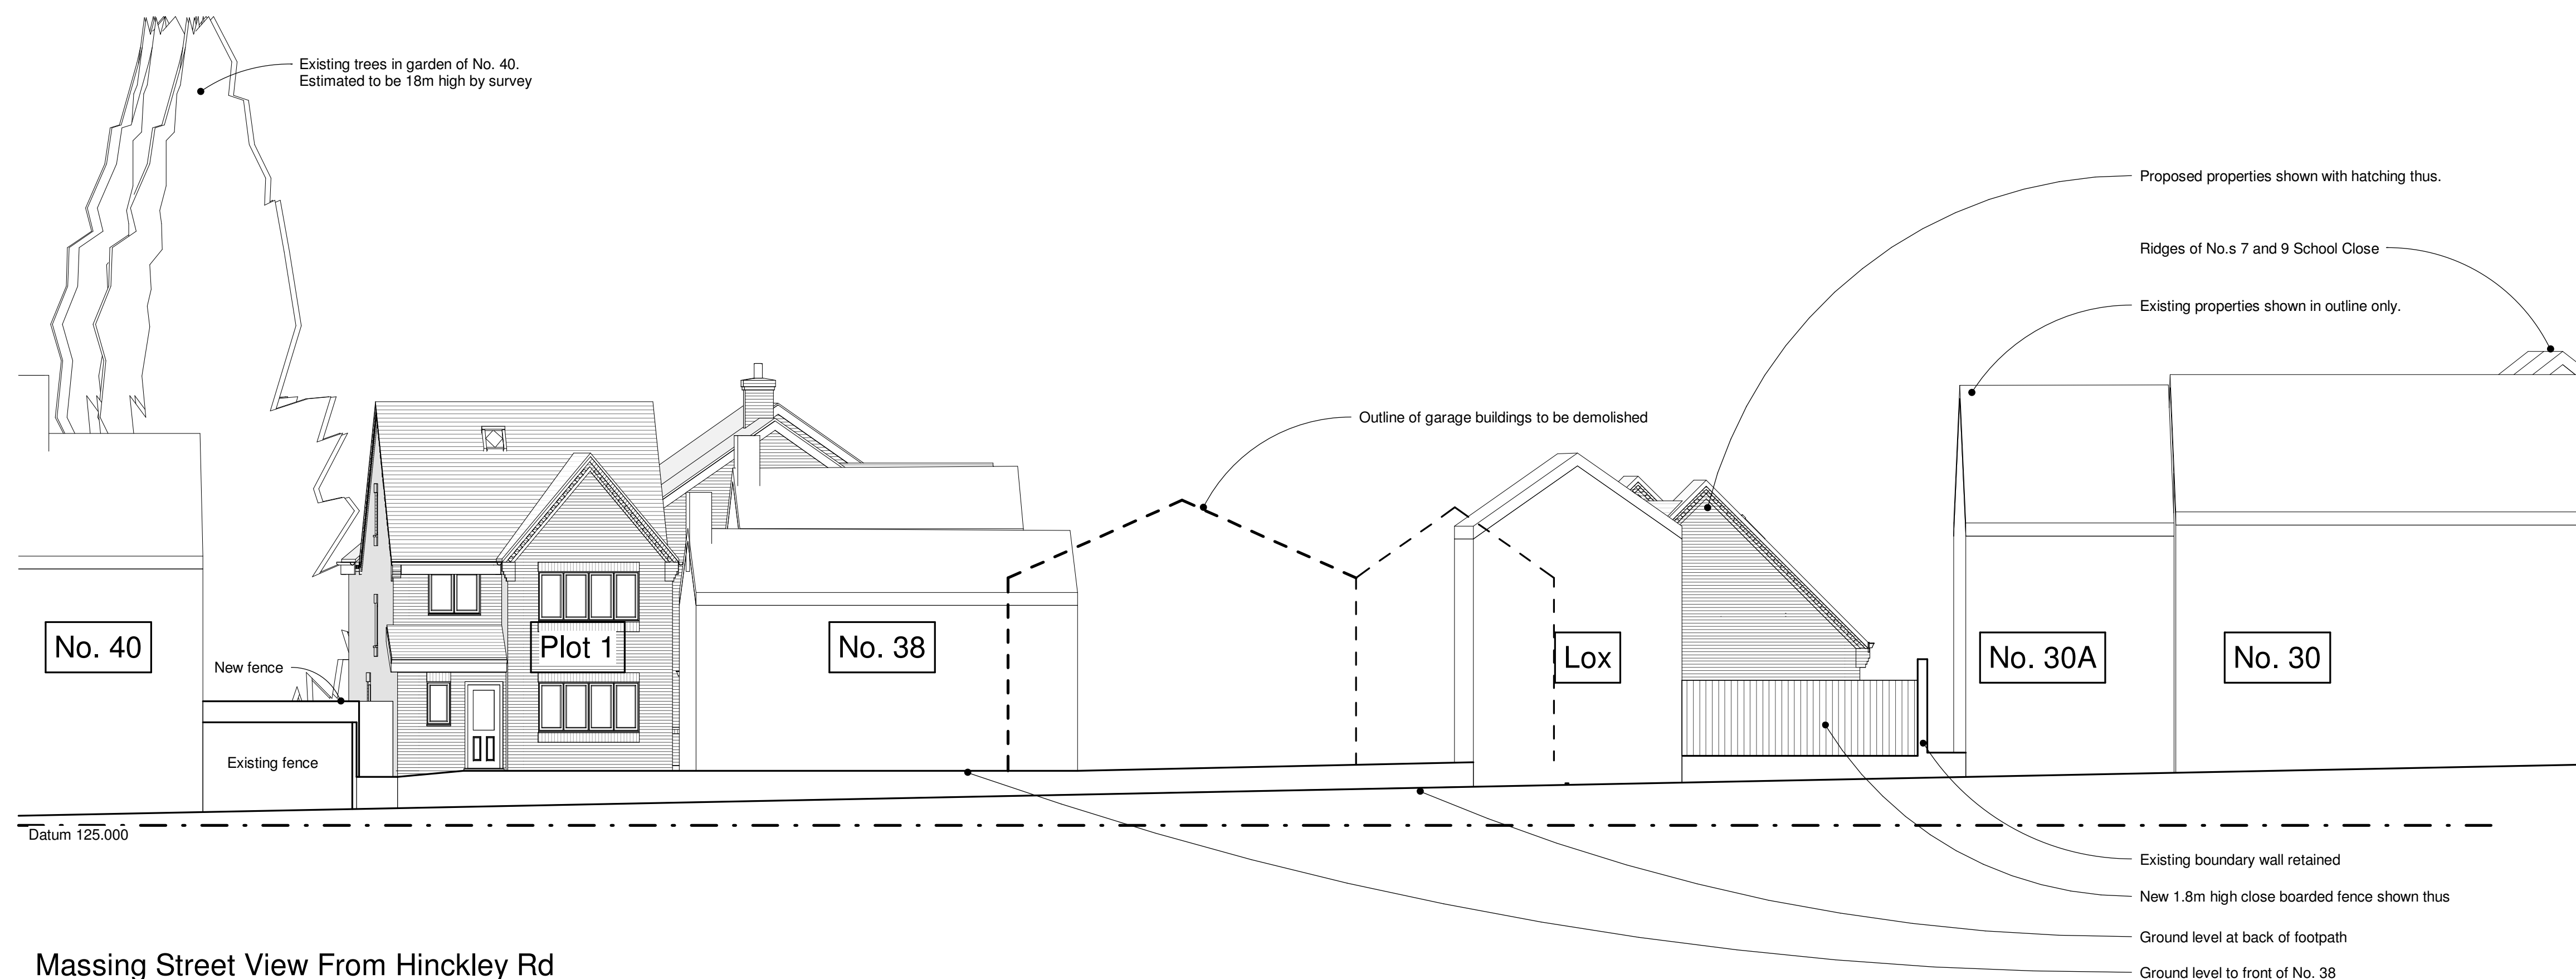

Massing Street View From Hinckley Rd

Ridge and eaves heights of neighbouring properties are set from surveyed levels. Ground levels of adjacent properties have been estimated based on photographic evidence as well as general topography across the site.



Client		ROM Developments		HAYWARD architects	
Project Title		Proposed Development Hinckley Rd Burbage		19 Station Road Hinckley Leicestershire LE10 1AW Tel: 01455 635 661 www.haywardarchitects.co.uk	
Drawing Title		Street Scene and Cross Sections			
Scale	1:100	Date	Mar 26	Sheet	A1
Author	LJW	Checked by	-	Job No.	
				Drawing No.	16
THE COPYRIGHT OF THIS DRAWING IS VESTED IN HAYWARD ARCHITECTS LTD REPRODUCTION IN ANY FORM OTHER THAN AS AN INSTRUMENT OF THE TRADE WITHOUT PERMISSION OF THE COPYRIGHT HOLDER IS STRICTLY PROHIBITED AND WILL BE PROSECUTED TO THE FULL				Status PLANNING	



19 Station Road
Hinckley
Leicestershire
LE10 1AW

Tel: 01455 635 666
www.haywardarchitects.co.uk

Job No.	Drawing No.
25/99	16

Status	PLANNING
--------	----------