


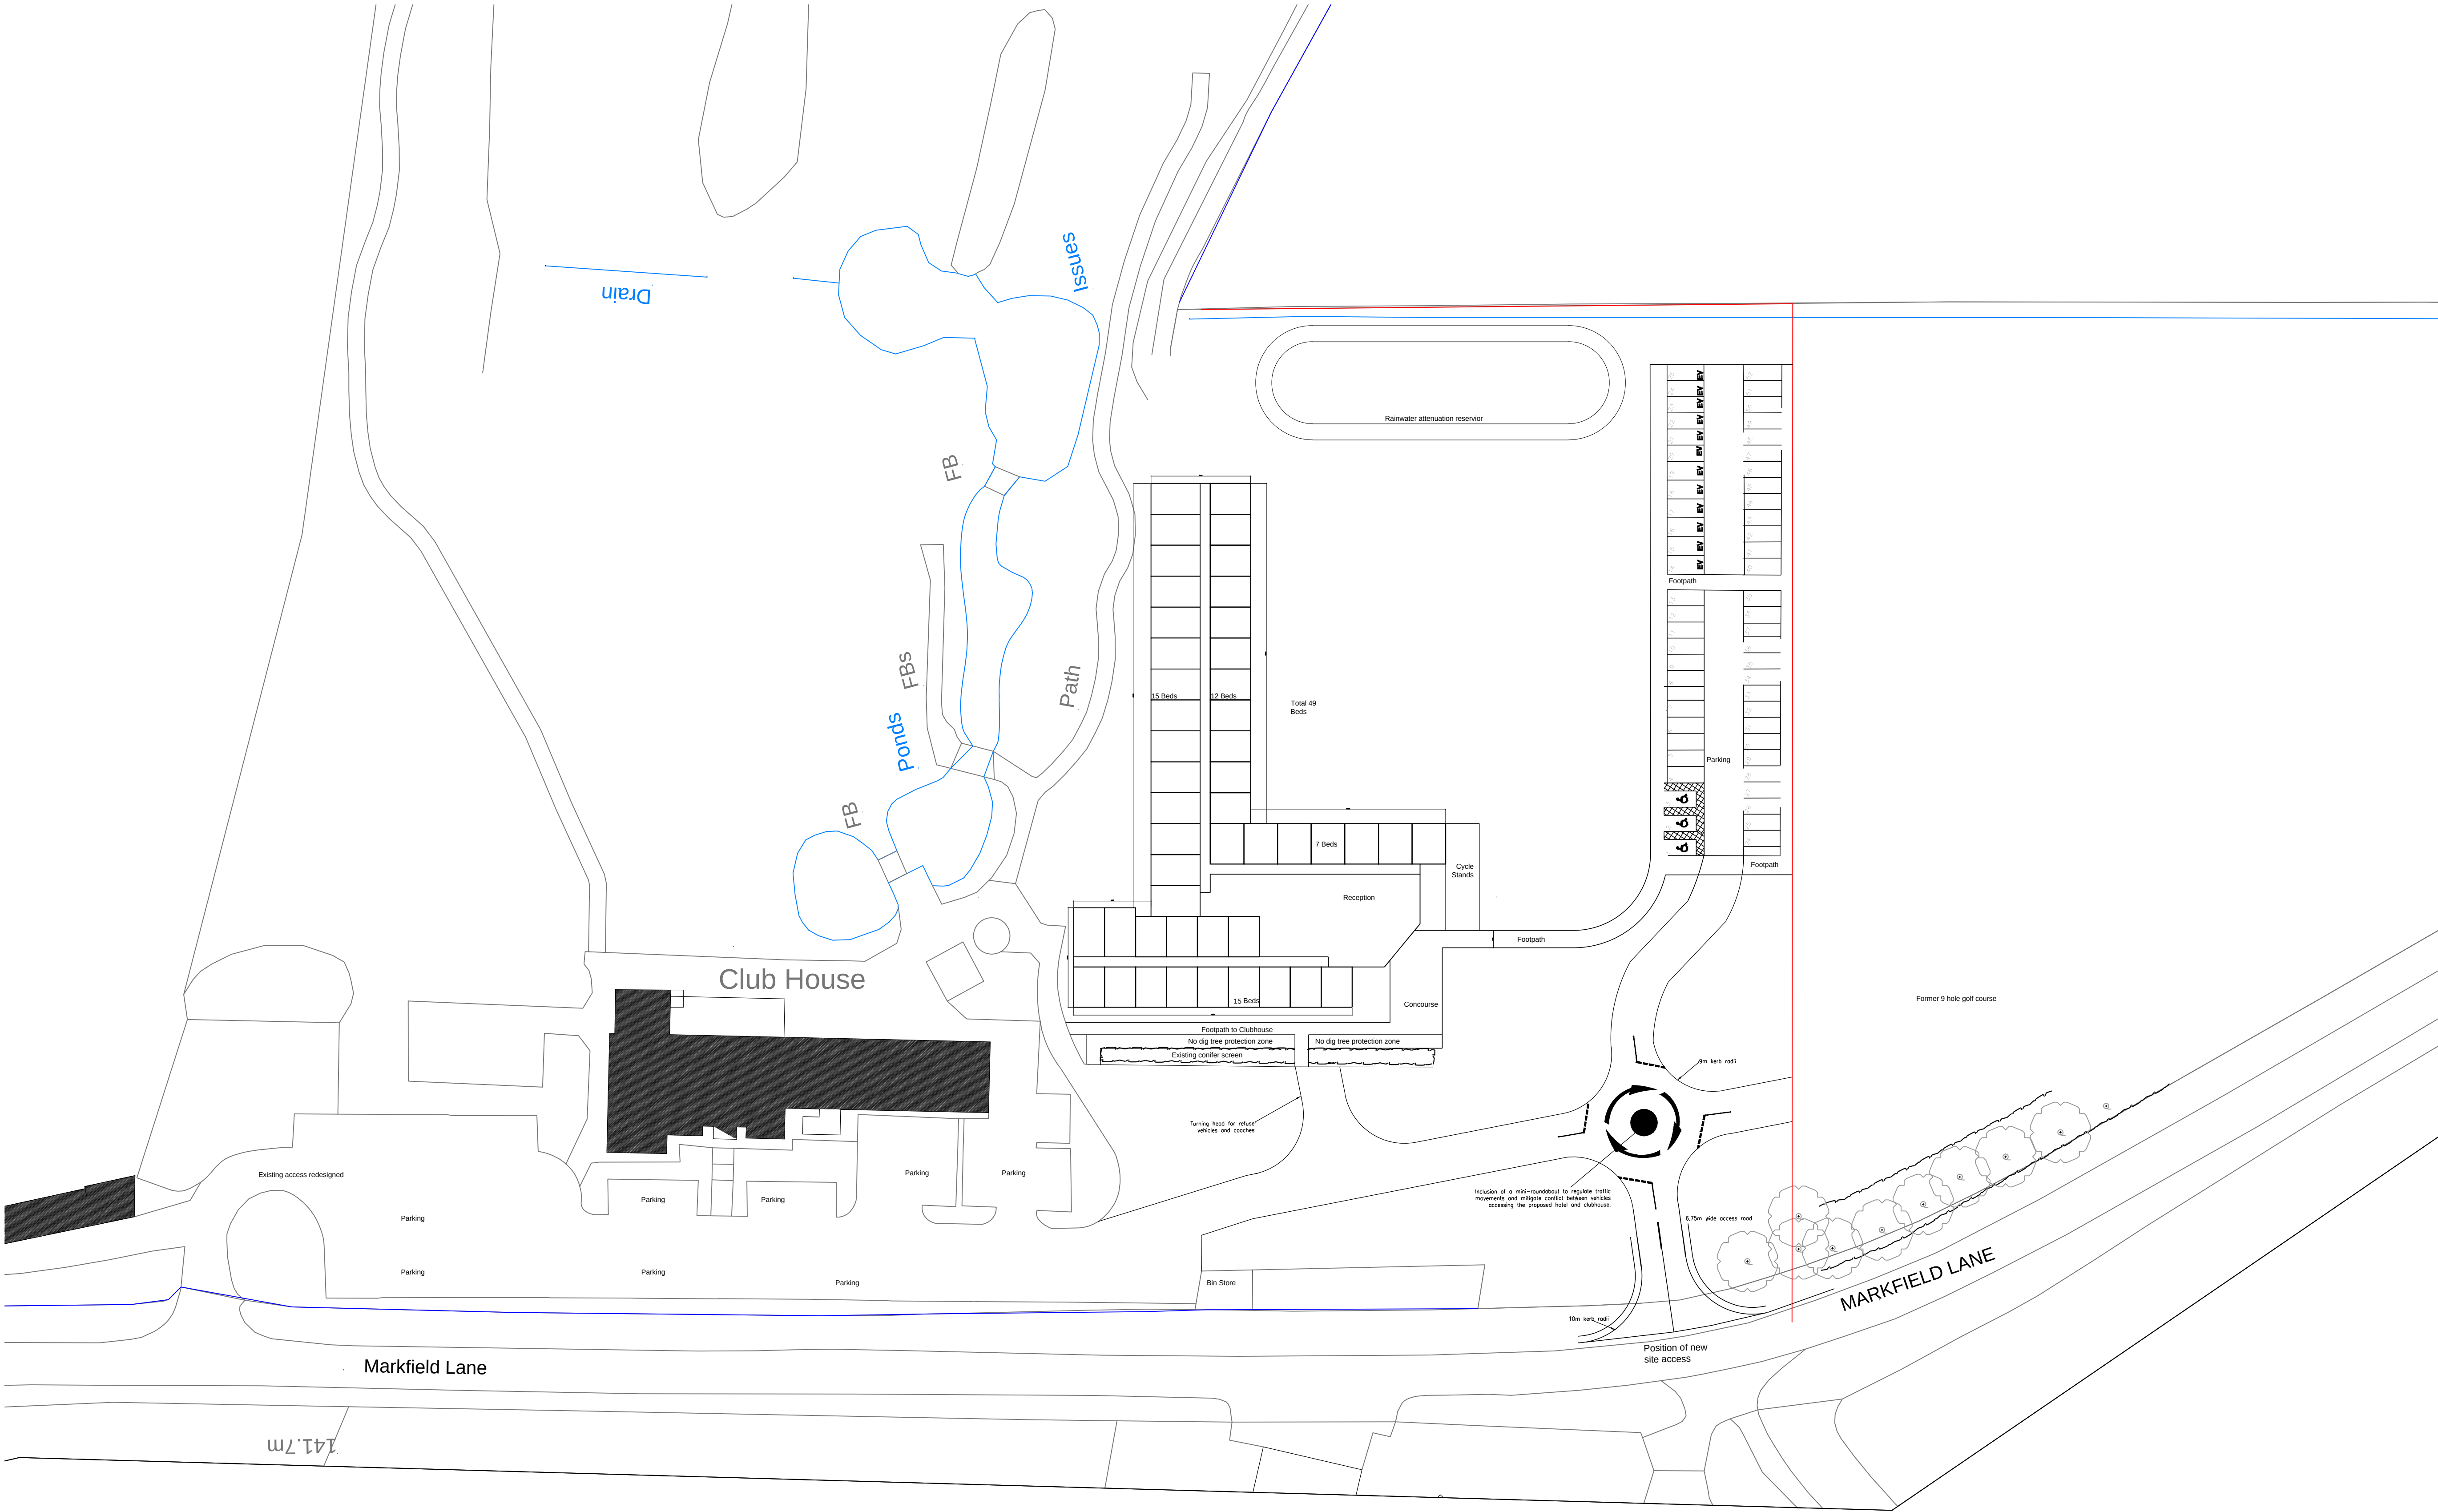

Crown Copyright and database rights 2018 OS 100019980

rev	description	date
A	Dimensions added	27/04/2026

New Hotel
Forest Hills Golf Club
Markfield Lane Botcheston
Leicester LE9 9FH
for Forest Hill Golf Club Ltd

Site Plan		rev.
dra. no.	F116(SK)03	A
scale	1:500 @ A1	date
		April '26 ©
		ref
		mac/tmc

MAC
design consultants

5 Geddington Close
Wigston
leicester LE18 3QU
mob: 07739663249
collins.knighton@btinternet.com