


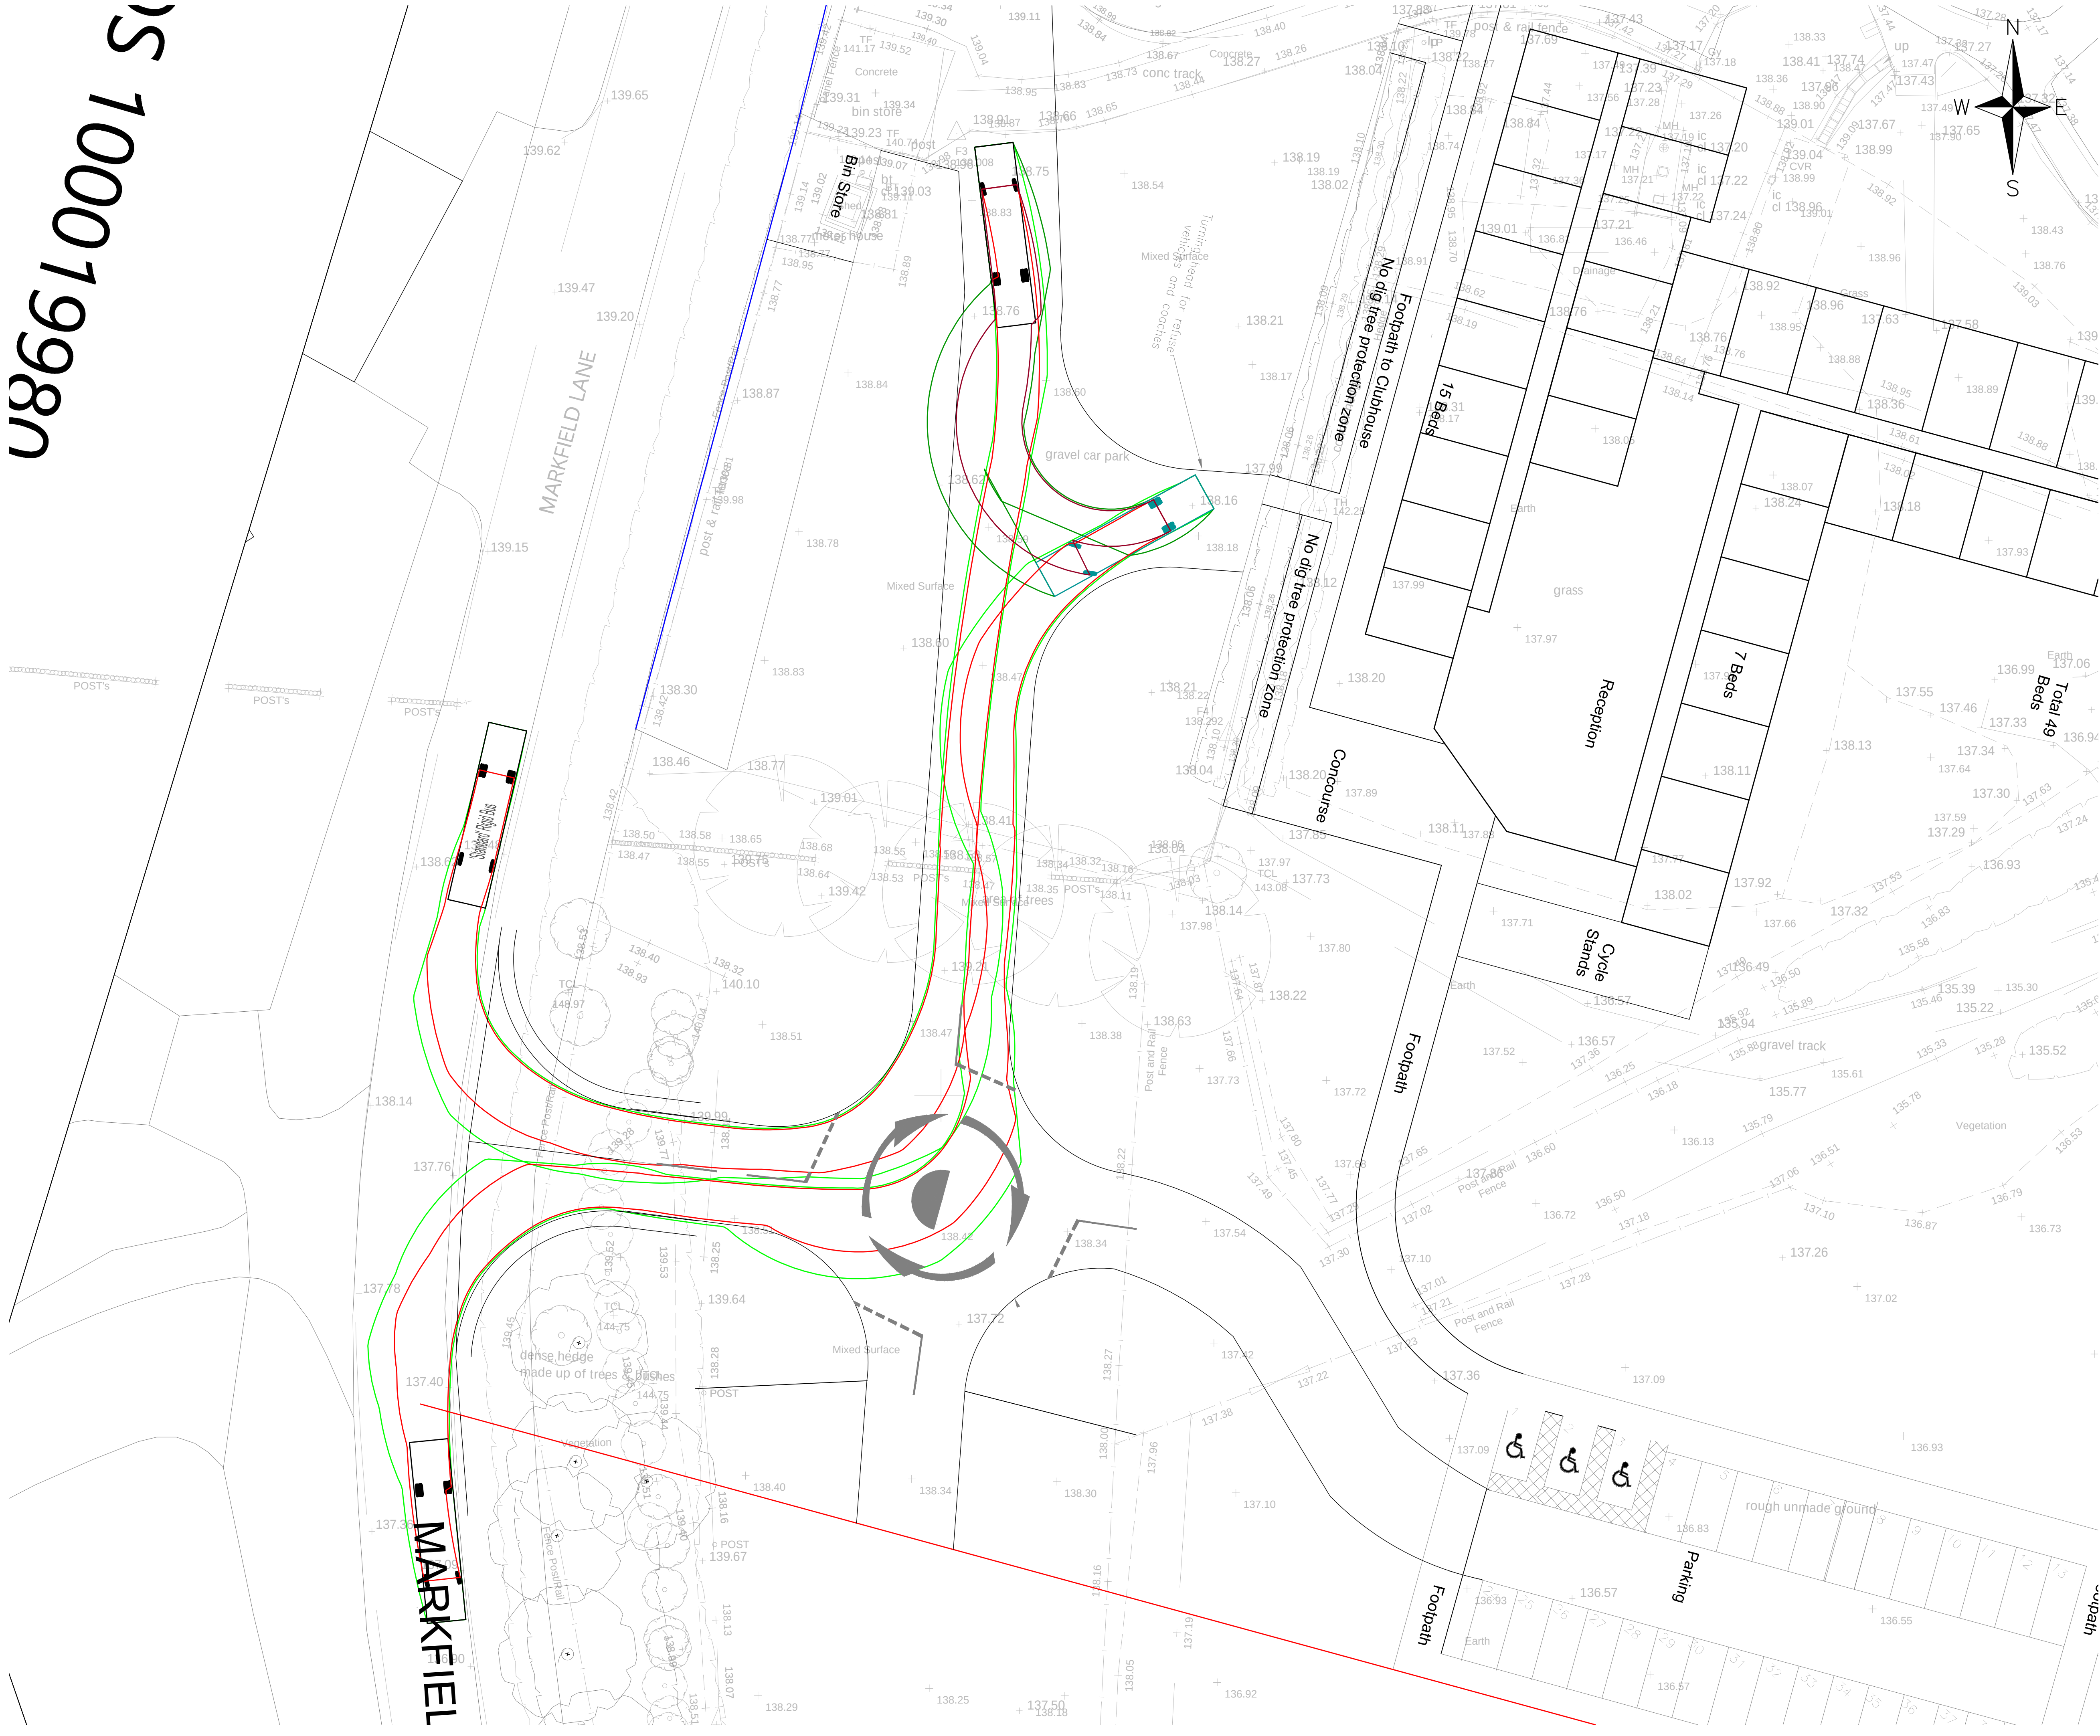



DO NOT SCALE

This drawing is the copyright protected intellectual property of Diamond Wood & Shaw Limited and is not to be used or reproduced in any way without our written permission.

NOTES

1. THIS DRAWING IS TO BE READ IN CONJUNCTION WITH ALL OTHER DWS DRAWINGS, CALCULATIONS, REPORTS AND SPECIFICATIONS (WHERE APPLICABLE) AND, ALL OTHER RELEVANT ENGINEERS, ARCHITECTS & SPECIALIST DESIGN DETAILS.

2. **STANDARD NOTES & DETAILS:**
Refer to drawing number 0-170 onwards for standard notes - CIVIL
Refer to drawing number 0-180 onwards for standard details - CIVIL

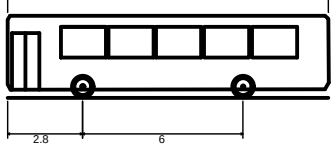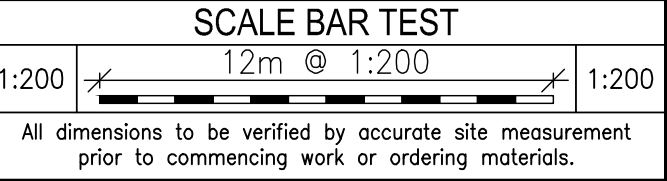

Standard Rigid Bus
Overall Length 12.000m
Overall Width 2.550m
Overall Body Height 3.065m
Min Body Ground Clearance 0.305m
Track Width 2.350m
Lock to lock time 4.005
Wall to Wall Turning Radius 10.771m

Key

Forward - Wheel line
Forward - Overhang line
Backwards - Wheel line
Backwards - Overhang Line

P2	Updated Layout	27.04.26	LM
P1	First issue	21.04.26	LM
Ref	Revision	Date	By

NOT FOR CONSTRUCTION

PRELIMINARY

DWS
Consulting Engineers

Diamond Wood & Shaw Limited
The Old School • Babay Road • Enderby • Leicester • LE19 4AR
Tel: 0115 284 8889 • Email: mail@dws.co.uk

Project Title
**FOREST HILL GOLF CLUB
MARKFIELD**

Drawn LM	Engineer LM	Checked BP
Scale at 1:200 @ A1		Date APRIL 2026
Drawing Title VEHICLE TRACKING - INTERNAL ROAD LAYOUT - COACH		
Project No. 24-21545	Drawing No. 0-203	Revision P2
BIM Code		