


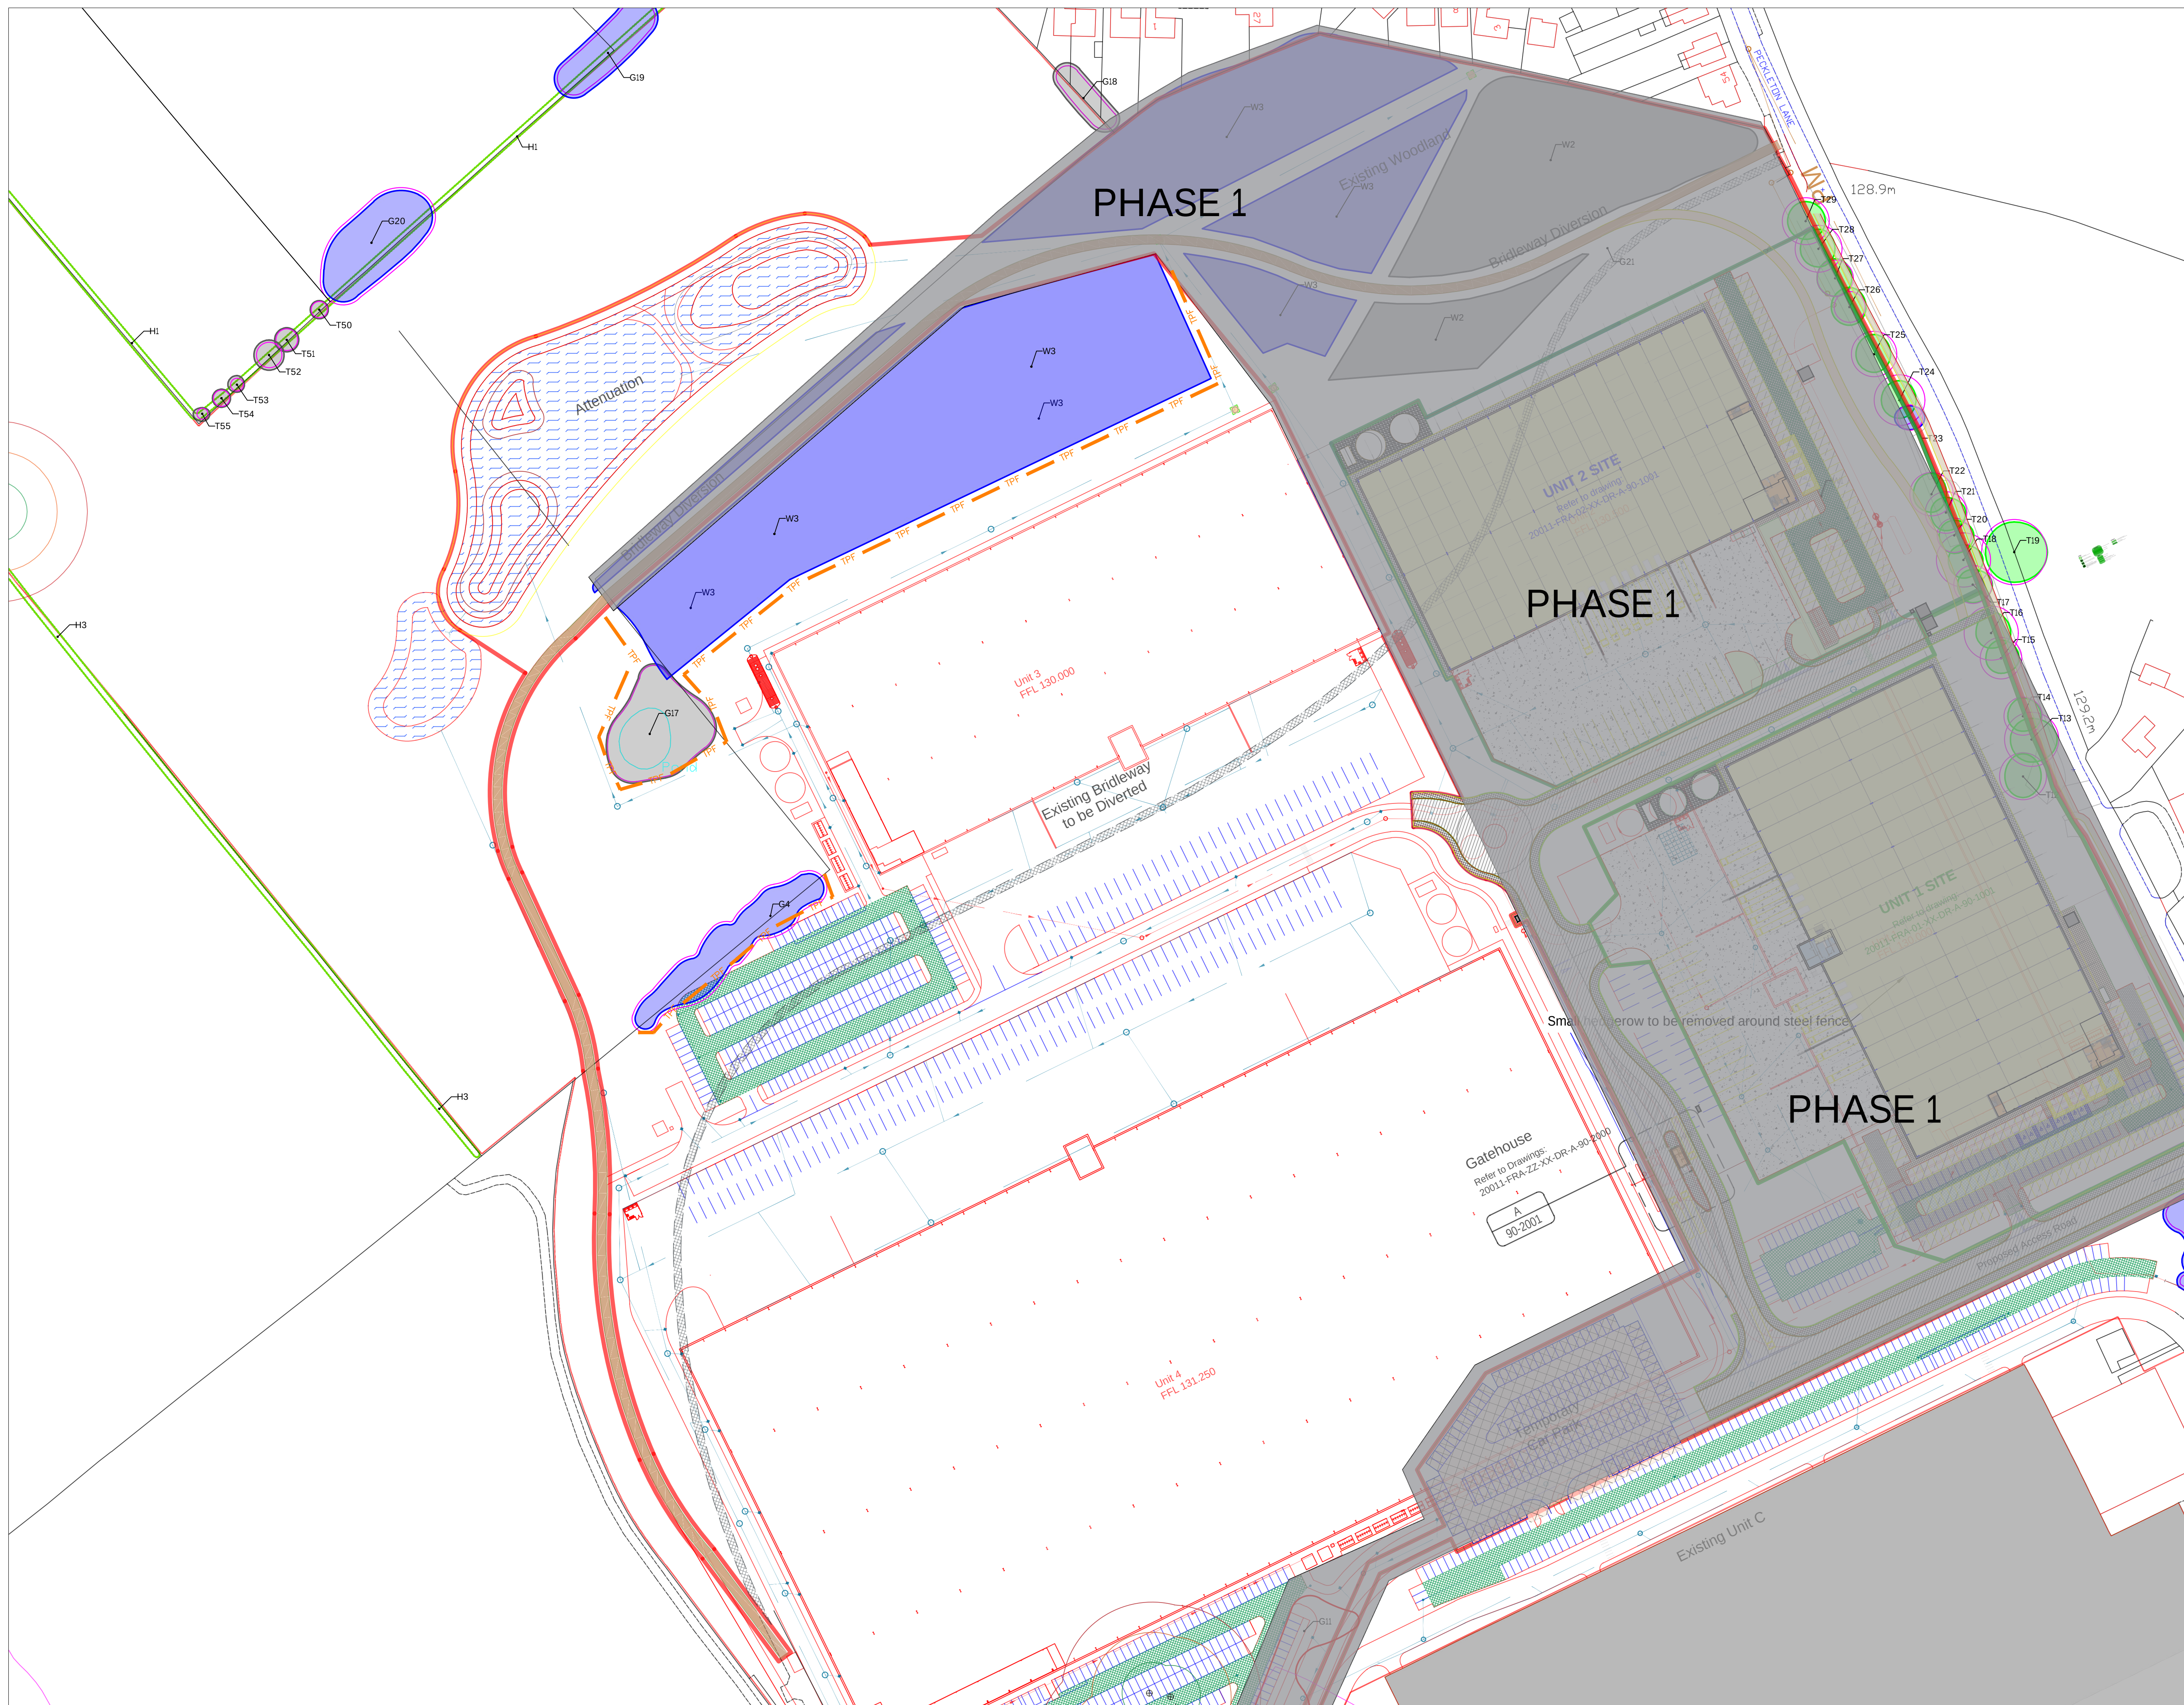

KEY:

Trees / Groups

The diagram shows a tree with a central point representing the stem. A small green circle around the stem is labeled 'Tree Stem'. A larger green circle surrounding the stem is labeled 'Canopy Spread'. A pink circle, which is the largest and encompasses the other two, is labeled 'Root Protection Area'.

-  A Category Tree
(High quality / retention value)
-  B Category Tree
(Moderate quality / retention value)
-  C Category Tree
(Low quality / retention value)
-  U Category Tree
(No remaining retention value)

TREE PROTECTION

TPF Tree Protection Fencing

Rev A Rev	Description	6/3/2023 Date
	Issue to client - Discharge of Planning Condition Phase 2	



SEED Arboriculture Ltd
Suite F6.1, Adelphi Mill, Bollington, Cheshire, SK10 5JB
www.seed-arb.co.uk

PROJECT
Griffen Park, Desford

TITLE
Tree Protection Plan (Phase 2)

DRAWING REF
1133-TPP-001-A (PHASE 2)

SCALE
1:1000 @ A1

REVISION
Rev A