


1. Drawings copyright of © Architectural Vistadesigns Ltd
2. Drawings not to be used without written consent
3. Planning drawings should not be used for the purpose of construction or working drawings.
4. Building Regulation approved drawings are not construction or working drawings.
5. Drawings are not to be used for the purpose of construction or working drawings.
6. OS data may have been used for the purpose of a Planning submission.
7. Do not scale from the drawings.

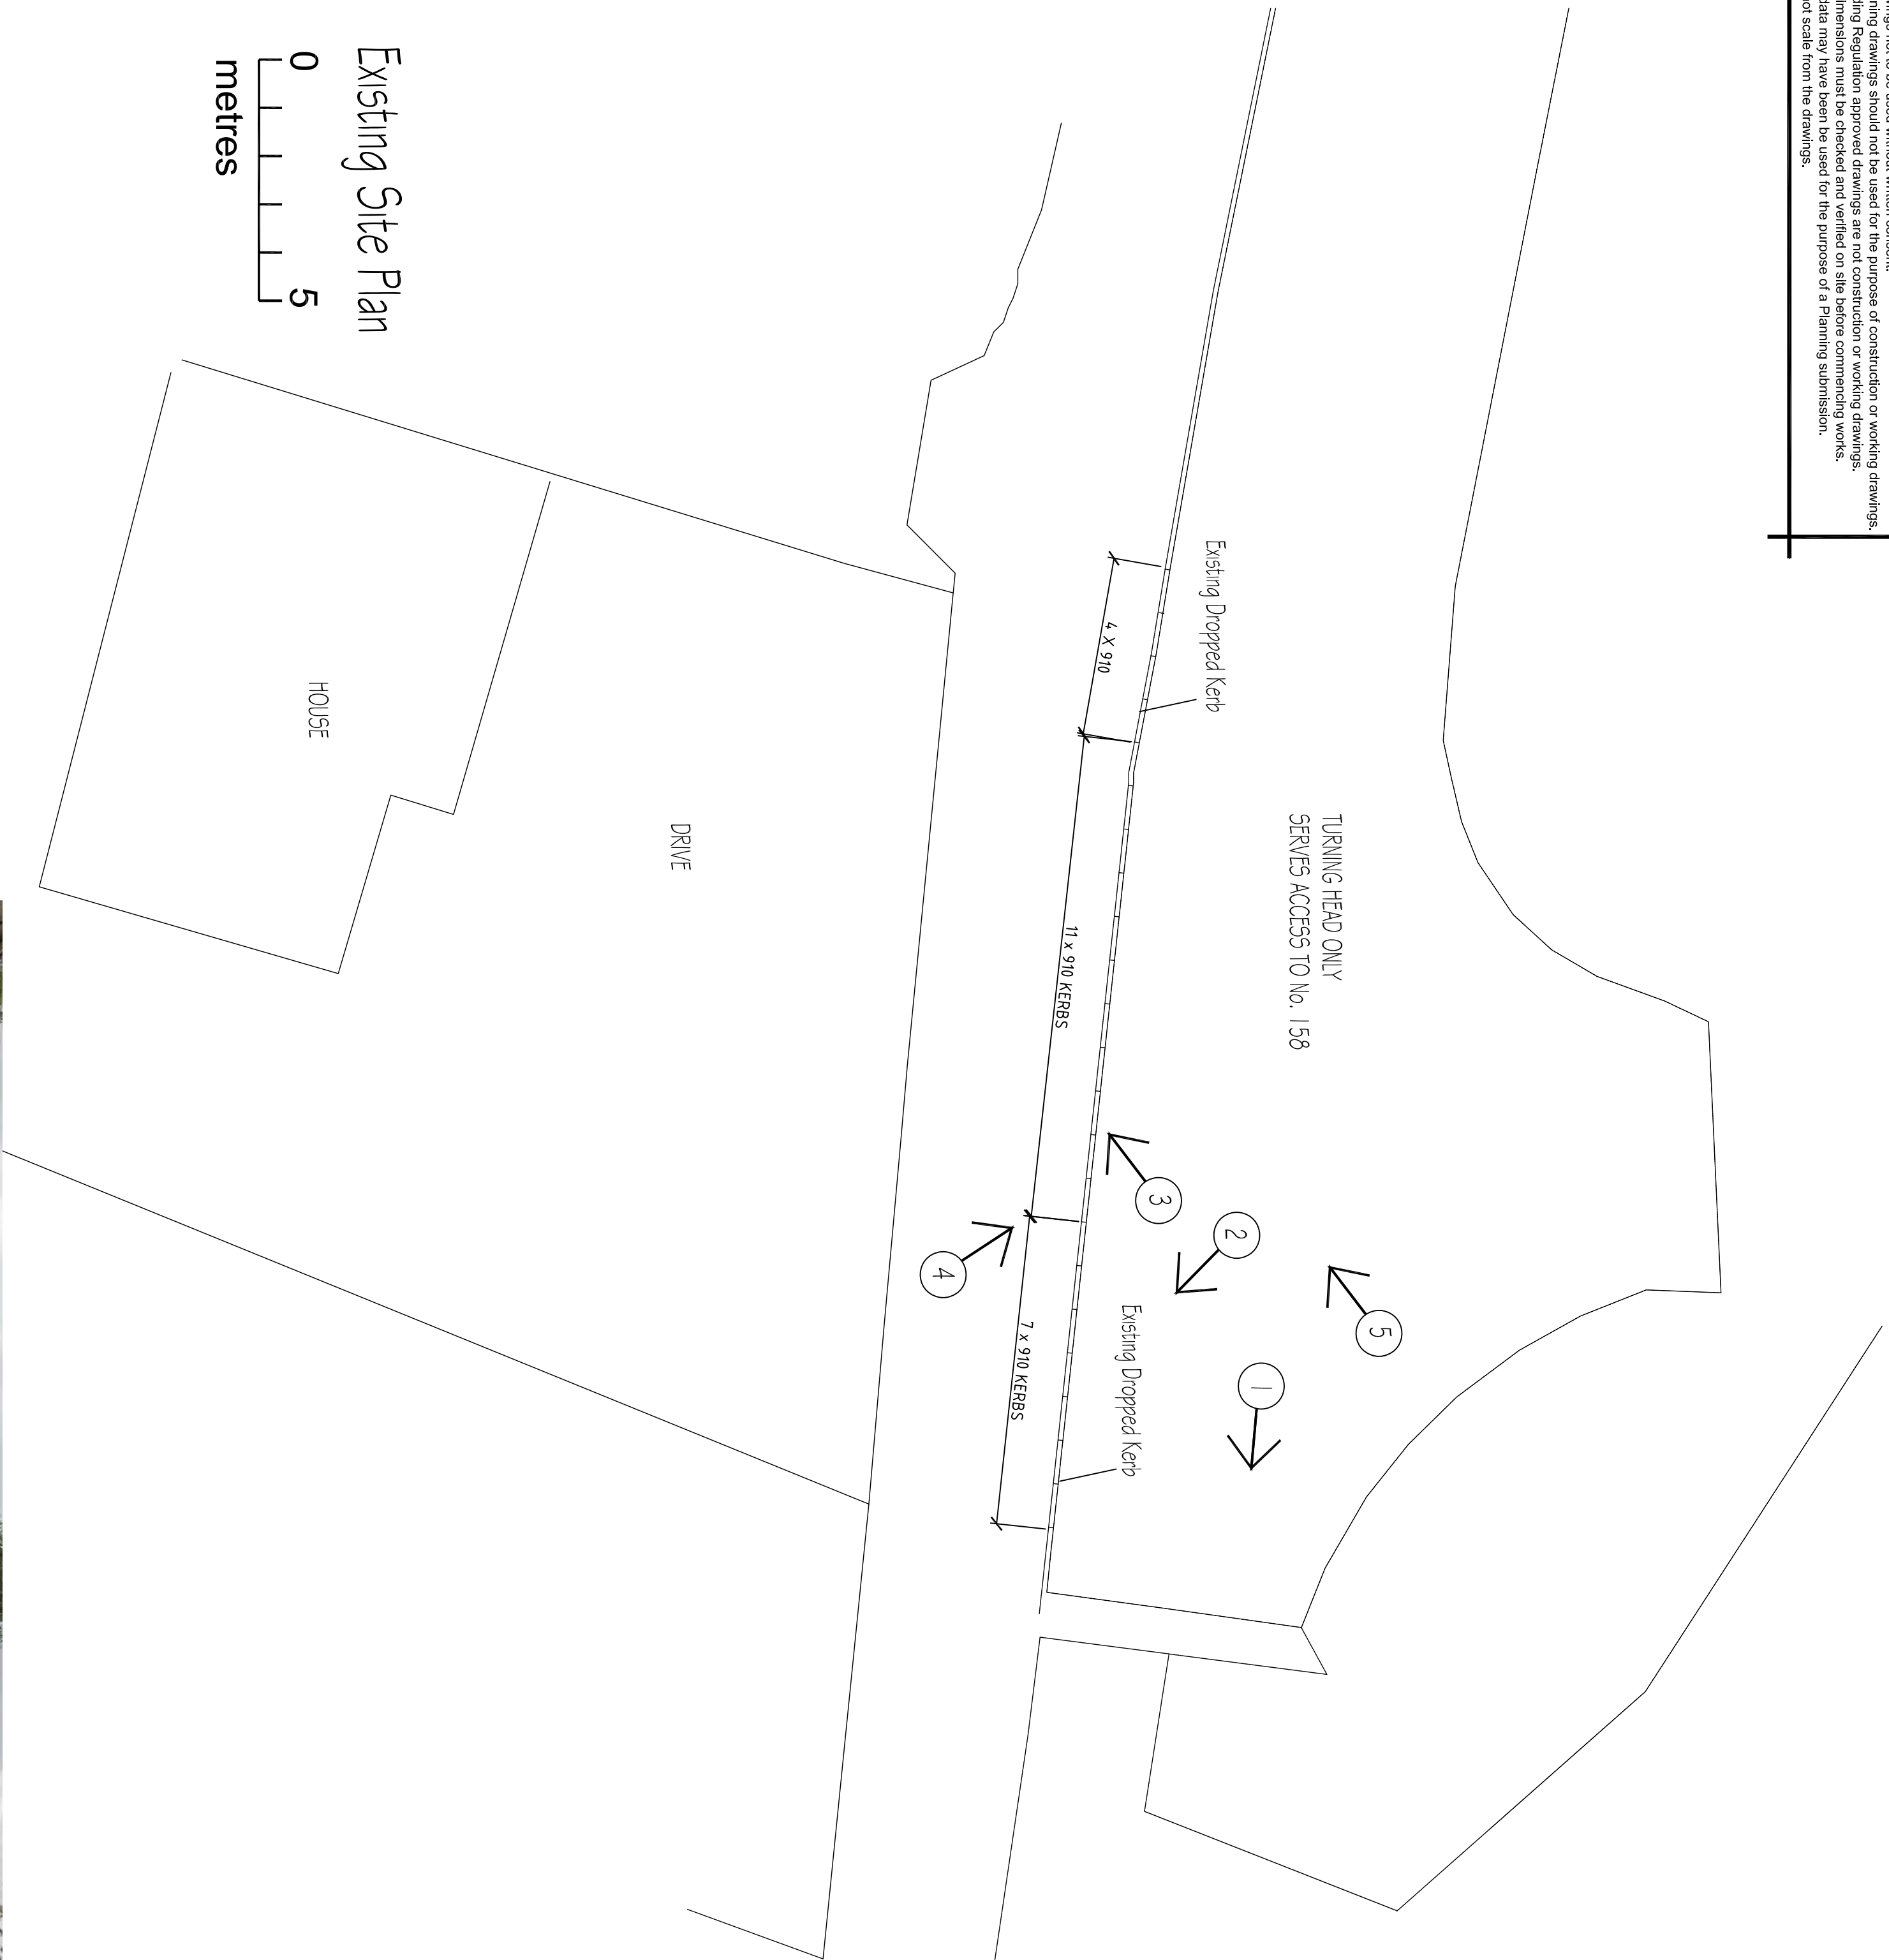

5. Street View of existing Raised and dropped kerbs



1. View of Pavement



2. View of existing dropped kerb



3. View of existing dropped kerb / Front Garden





4. View of existing Raised kerb

Revisions		
Rev	Date	Comments



LOCATION PLAN - 1:1250

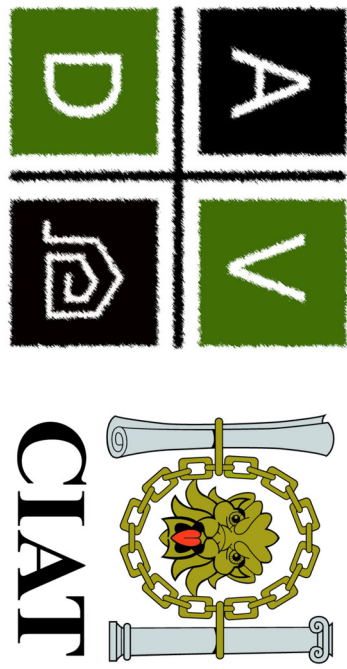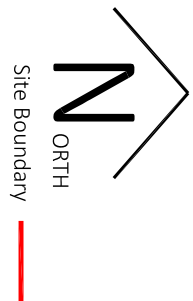

ArchitecturalVistadesigns Ltd
a: The Paddock, 118 Paddock Way, Hickey, Leics LE10 0BZ
m: 0785 458 2584 t: 01455 698 839
w: www.architecturalvistadesigns.co.uk
e: studio@architecturalvistadesigns.co.uk

Client: Mr and Mrs Veil		Dwg Status: PLANNING	
Dwg: Existing Plans		Dwg No.	
Project: Proposed Dropped Kerb		Rev.	
at No. 158 Leicester Road, Goby LE8 0DP		AVD-776-LRG-PL01	
Scale: 1:100 & 1:1250 @ A1		Drawn By: map	
Date: 07.06.2023			