


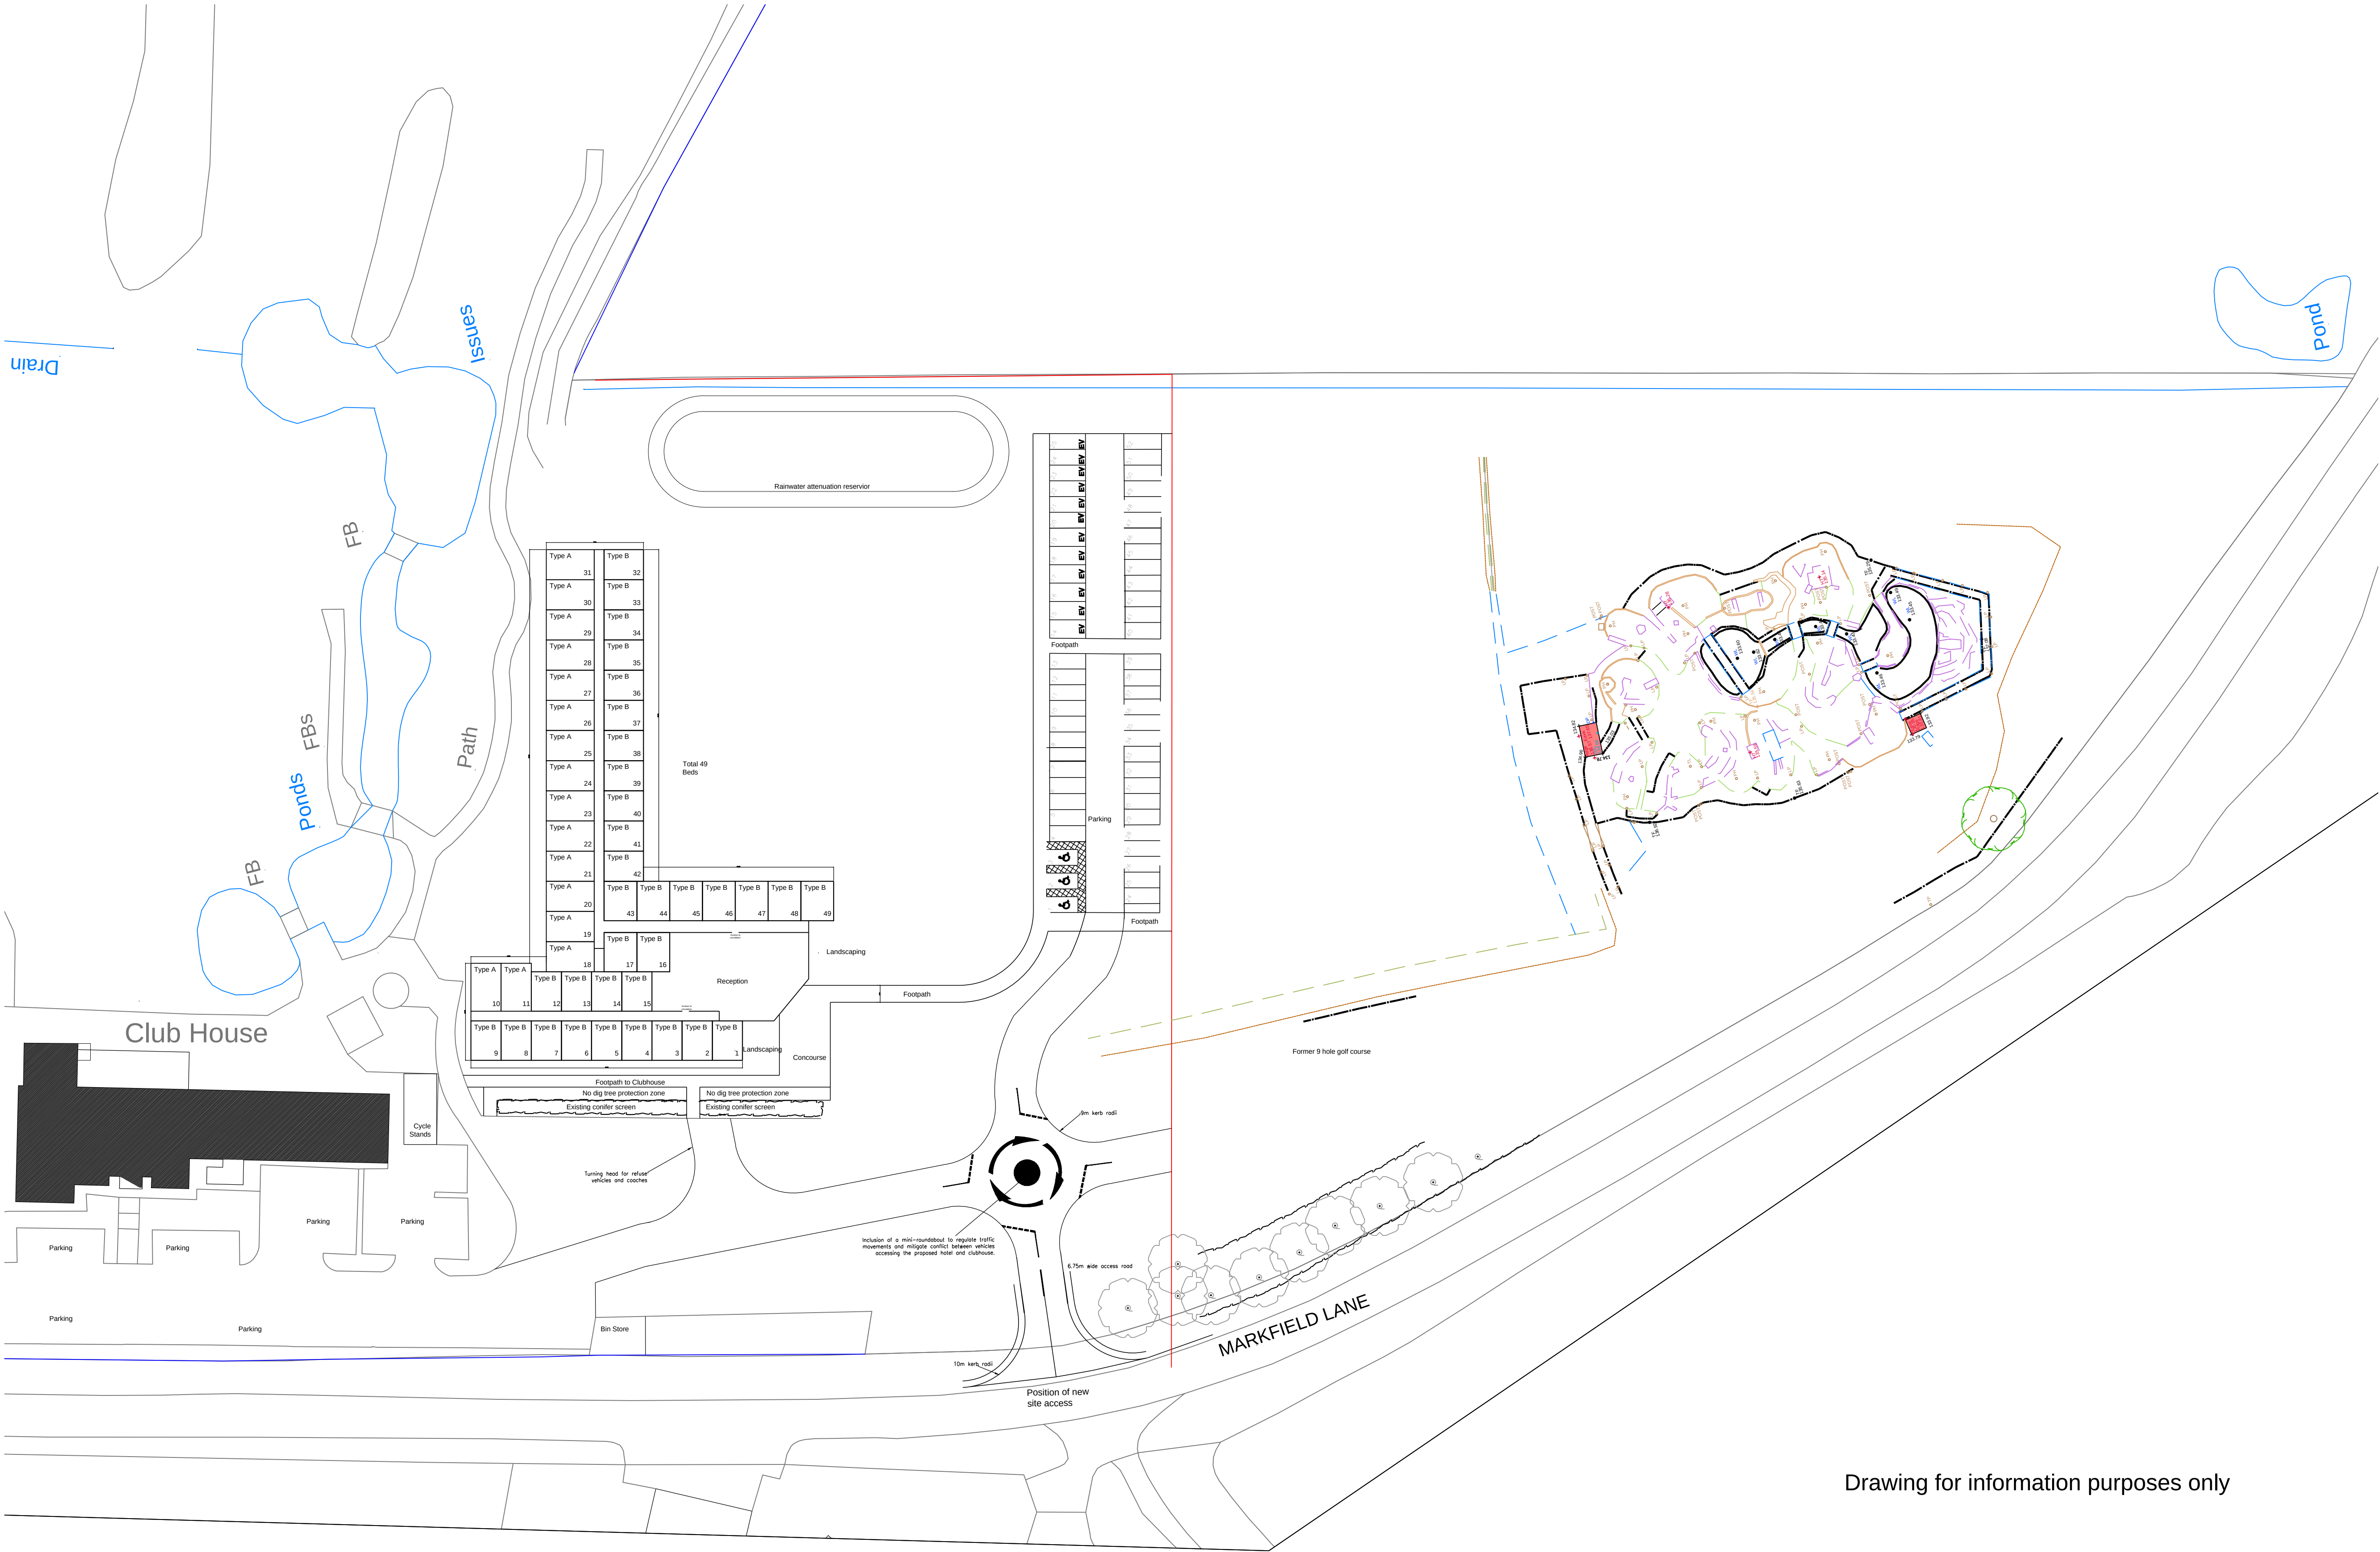

n Copyright and database rights 2018 OS 100019980

Drawing for information purposes only

rev	description	date
-----	-------------	------

New Hotel
Markfield Lane Botcheston
Leicester LE9 9FH
for Forest Hill Golf Club Ltd

Site Plan Indicating Adventure Golf

dra. no. rev.
F116(90)18 .

scale	date	ref
1:500 @ A1	April '26 ©	mac/tmc

MAC
design consultants

5 Geddington Close
Wigston
leicester LE18 3QU
mob: 07739663249
collins.knighton@btinternet.com