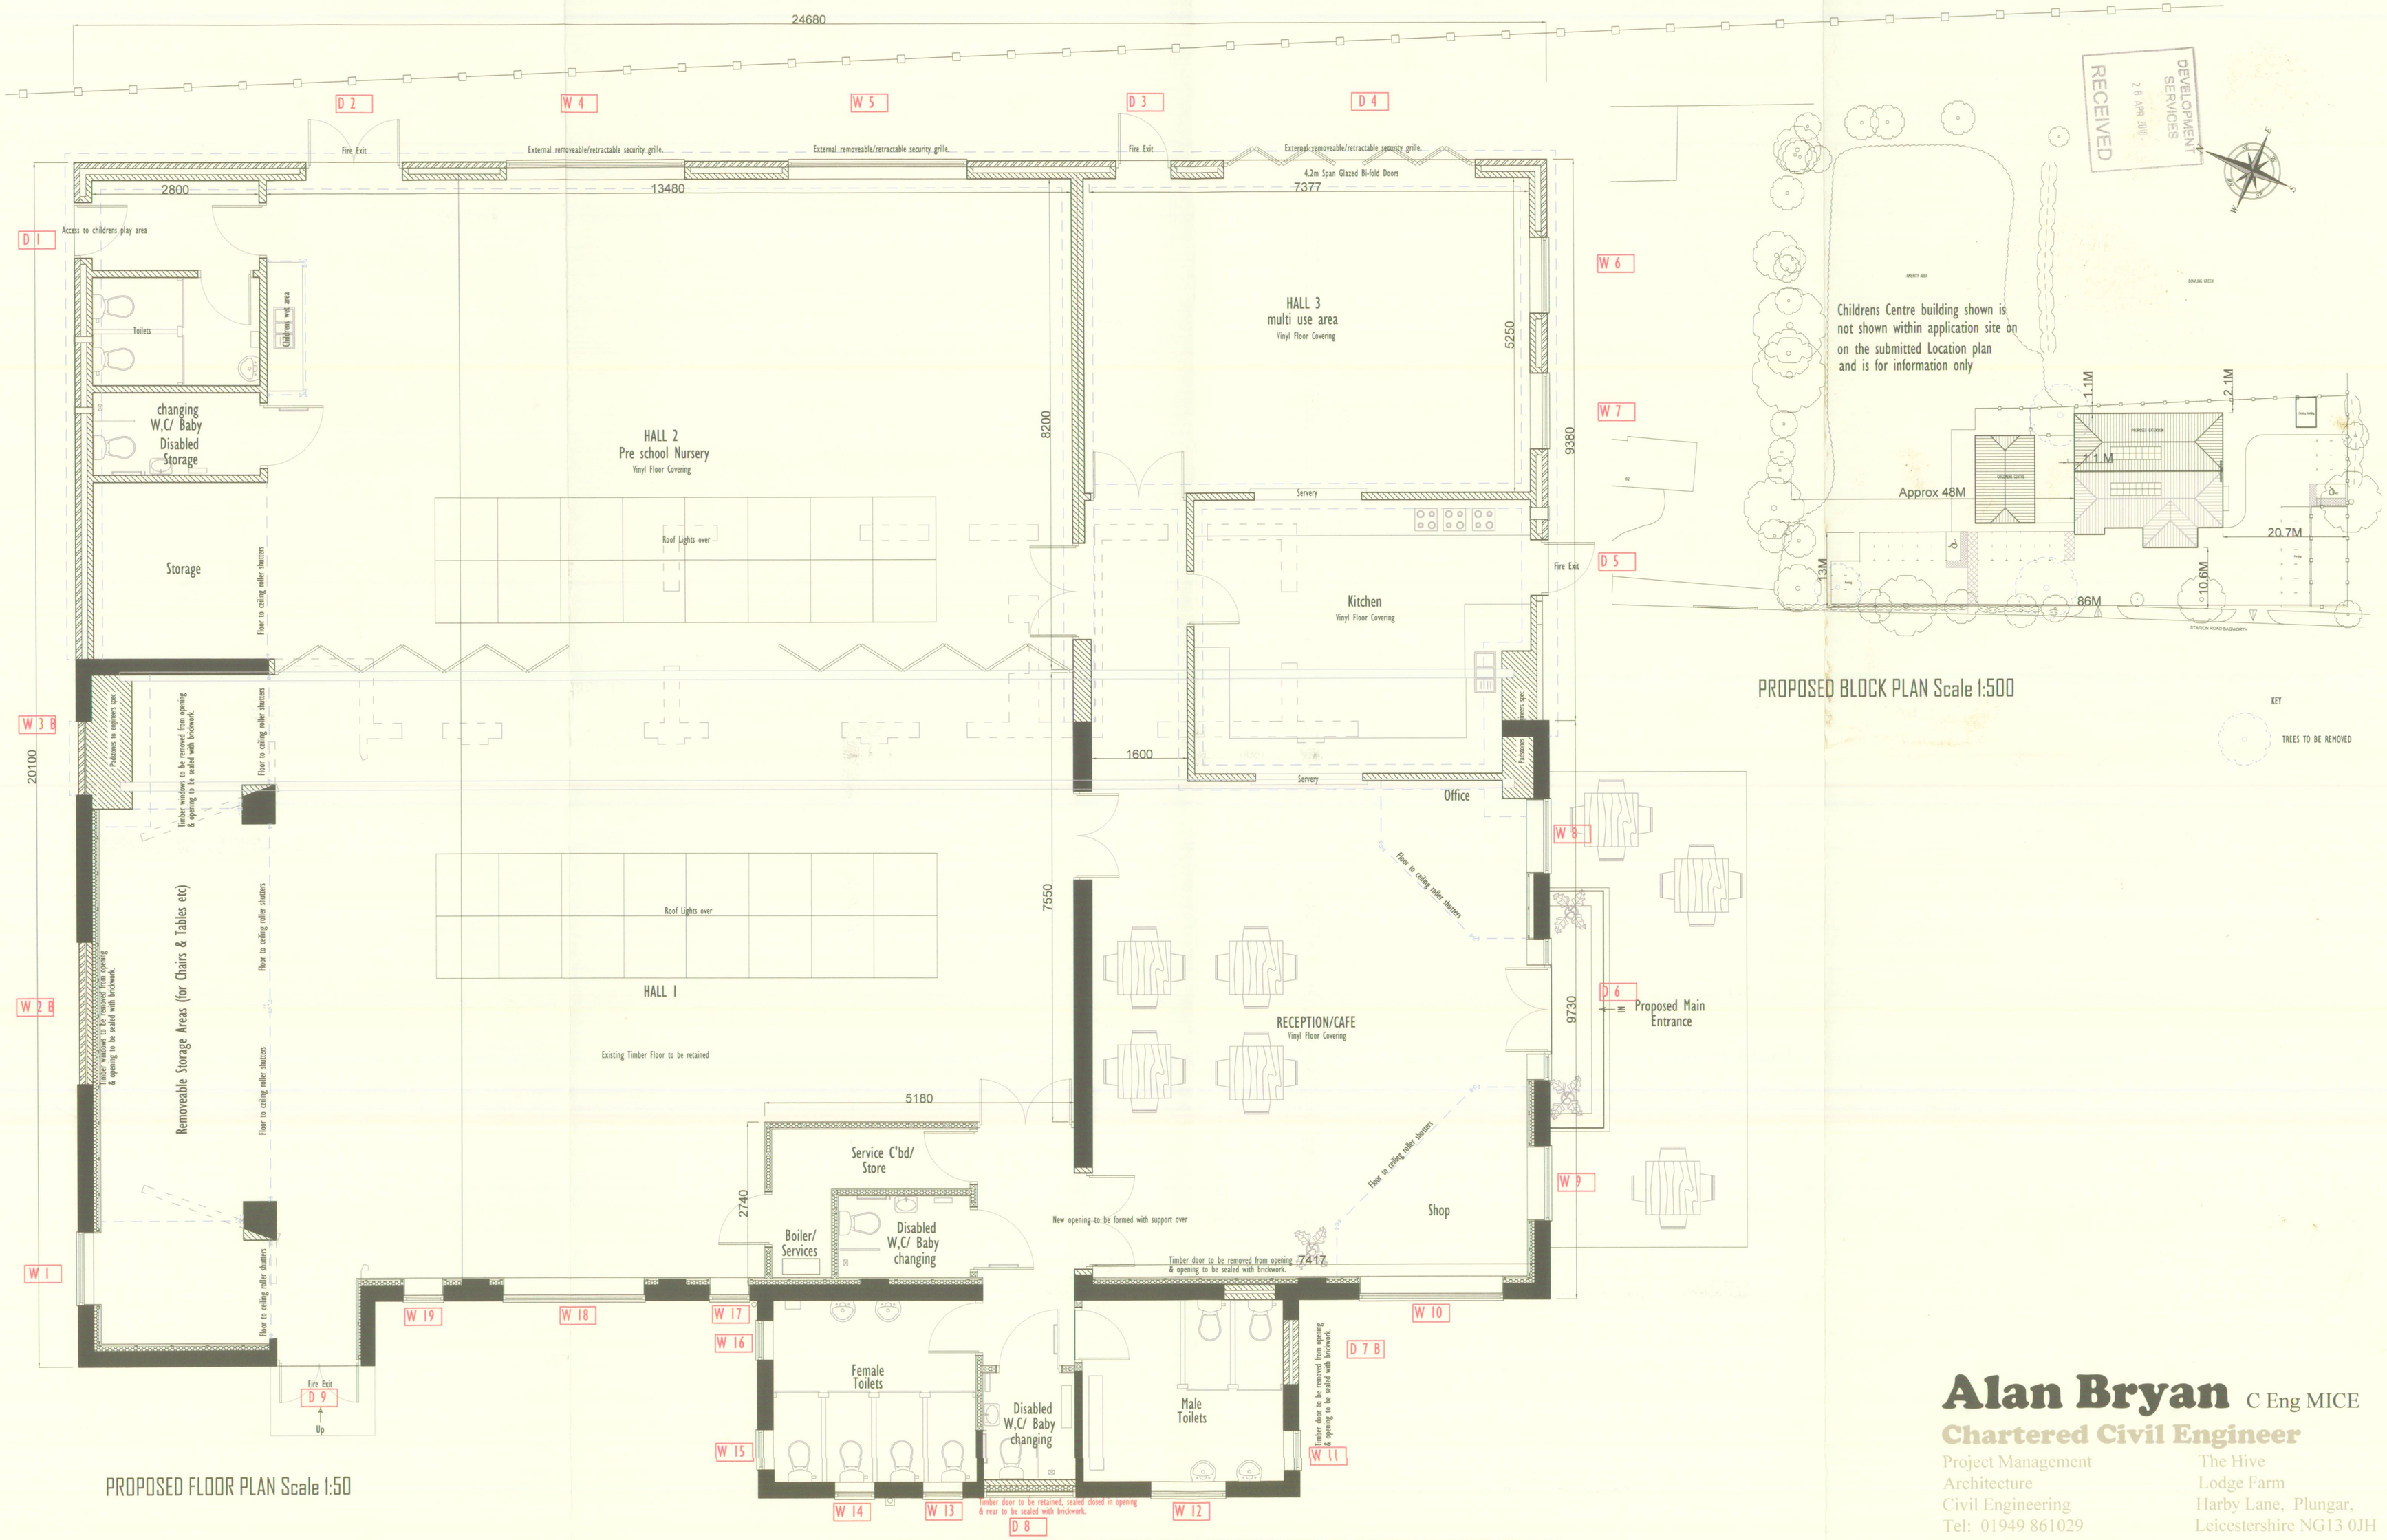

PROPOSED BLOCK PLAN Scale 1:500

PROPOSED FLOOR PLAN Scale 1:50

BAGWORTH FORWARD CENTRE TRUST REFURBISHMENT & EXTENSION

Station Road, Bagworth, Leicestershire LE67 1BJ

Rev"A" 20/04/10 Changes to details required by local authority planning department

Drawn By : SRW

Date : 19/02/10

Drawing No. : BCC/10/002A

Copyright ©

Alan Bryan C Eng MICE
Chartered Civil Engineer
Project Management
Architecture
Civil Engineering
Tel: 01949 861029
The Hive
Lodge Farm
Harby Lane, Plungar,
Leicestershire NG13 0JH

DEVELOPMENT SERVICES
RECEIVED
28 APR 2010