


Rev	Date	Description
A	29/02/24	Alterations to layout to reflect comments from statutory consultees
B	12/04/24	Alterations to layout to reflect comments from Conservation consultees

Mitek pos joists 225mm x 97mm
@400 centres final design by specialist designer
bottom chord support
22mm OSB boards over joists with 225 - 25mm x
50mm firing strips overlain with 6.364
VCL as B56229:2003 140mm Celotex Crown-Bond
- fully bonded 140.0 - 22mm structural plywood
topped with instu cast GRP single ply membrane
moisture resistant plaster boards to the underside
of the ceiling.

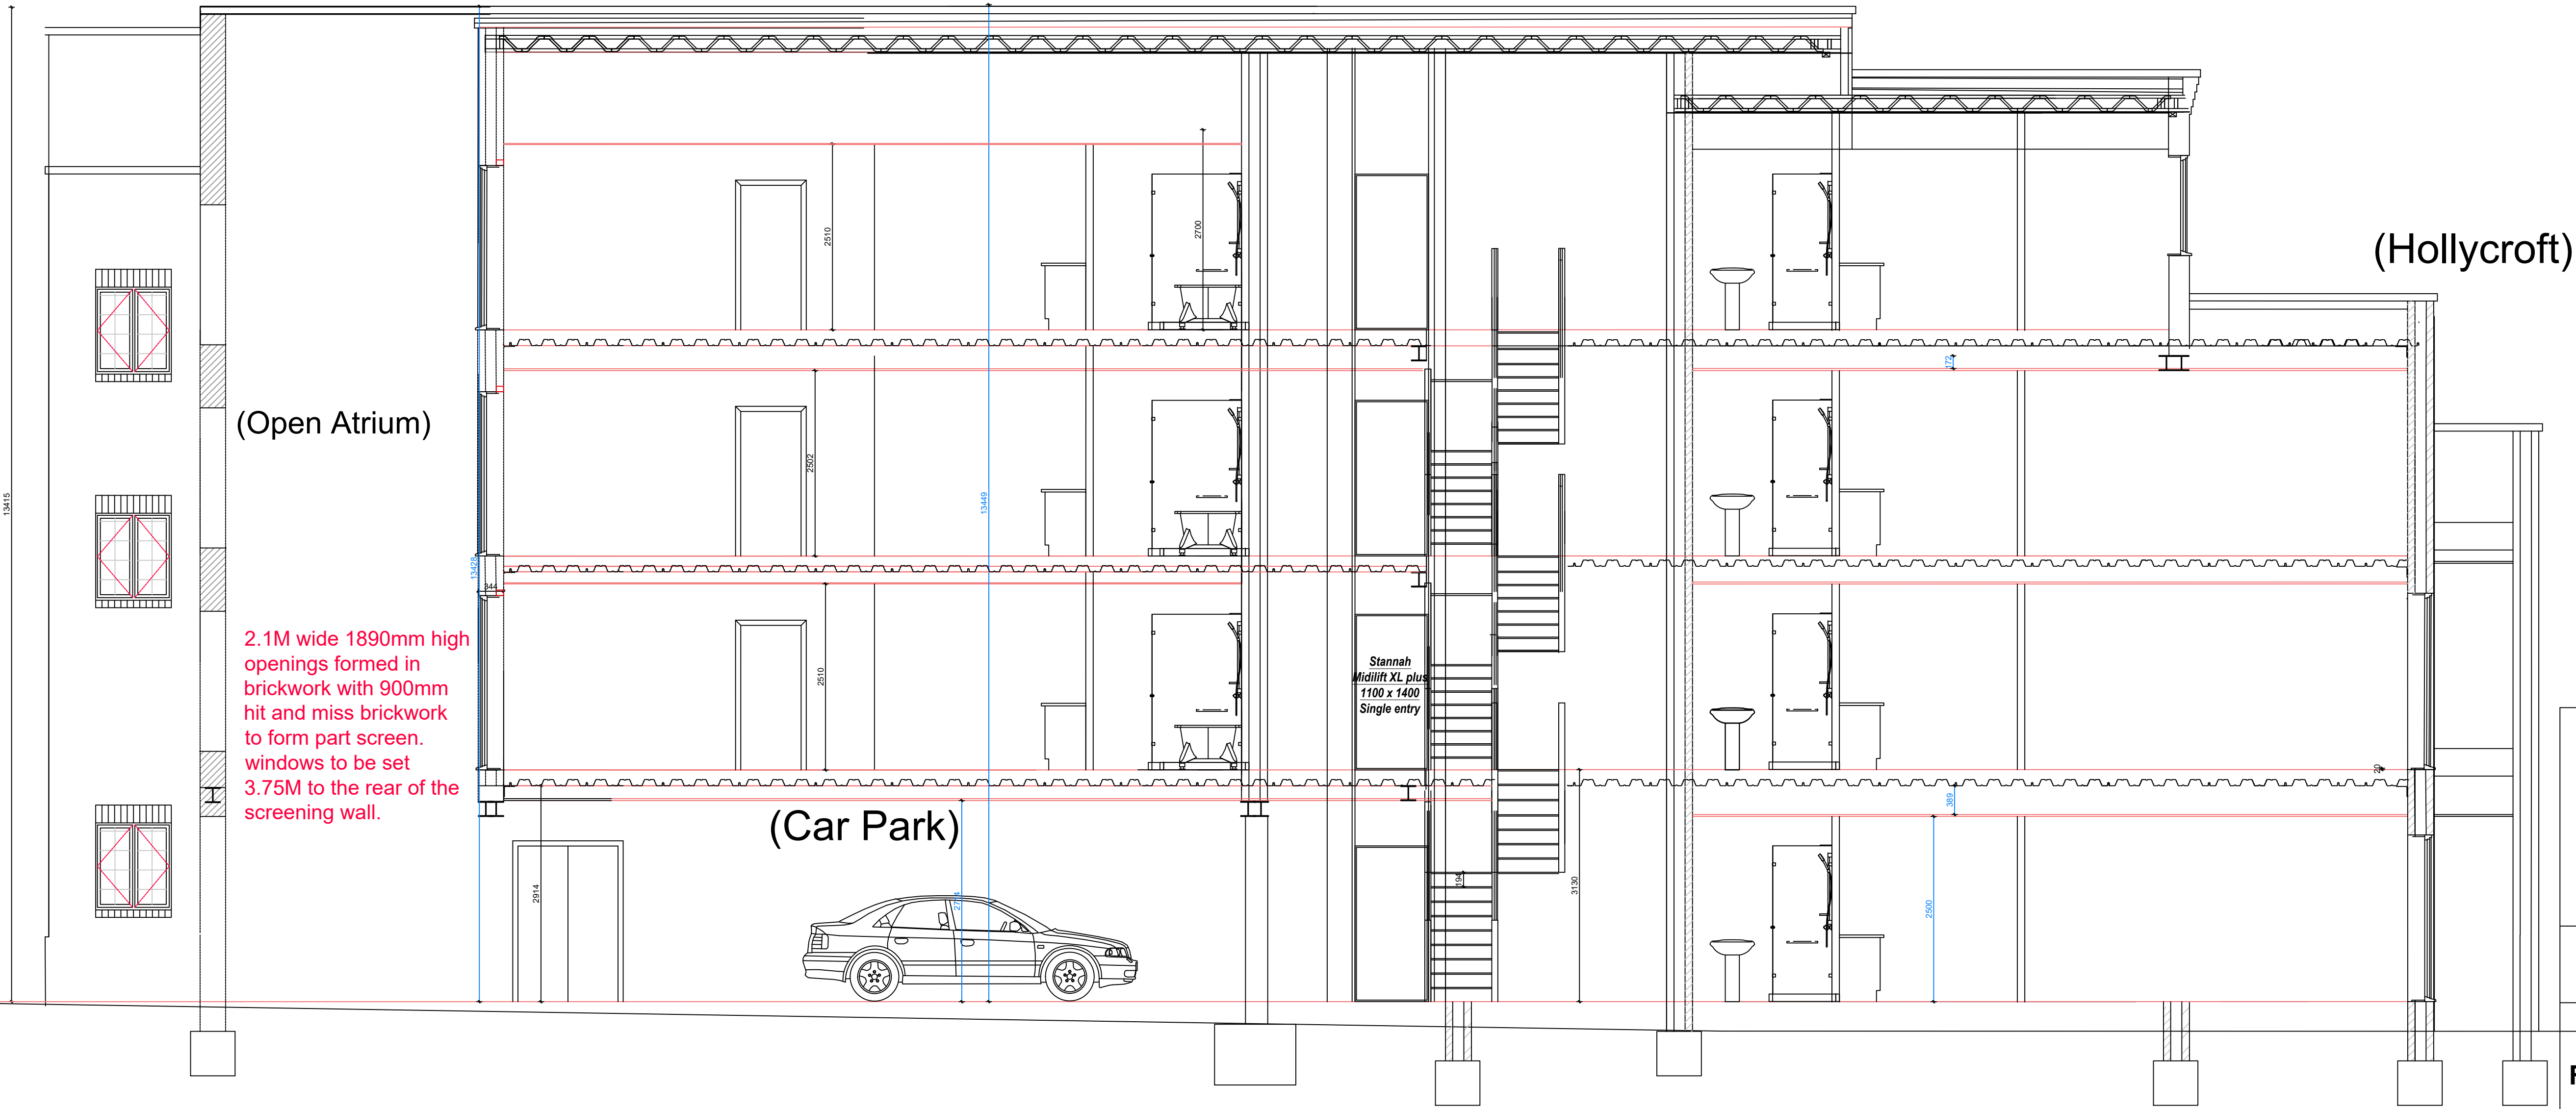

Proposed Section through Atrium(From Trinity Lane)

0m 1m 2m 5m 1:100 at A1

Storm Design

design to extend ltd

35 Kirkham Drive Toton Beeston, Nottingham. NG9 6HG
Tel: 0115 9720969
email: info@stormdesign.uk

Client

Wigston Estates Ltd

Job number & title

Former Danilo Cinema Trinity Lane
Hinckley Leicestershire
LE10 0BH

Date

04/12/23

Scale

1:100

Drawn

PJS

Checked

IS

Drawing number

23/848/05b

Drawing title

Proposed sectional information

This drawing is copyright and may not be altered, traced, photographed, electronically copied or used for any purpose other than for which it is issued, without the permission of Ian Storm.

A1

IF IN DOUBT
ASK