


Rev	Date	Description

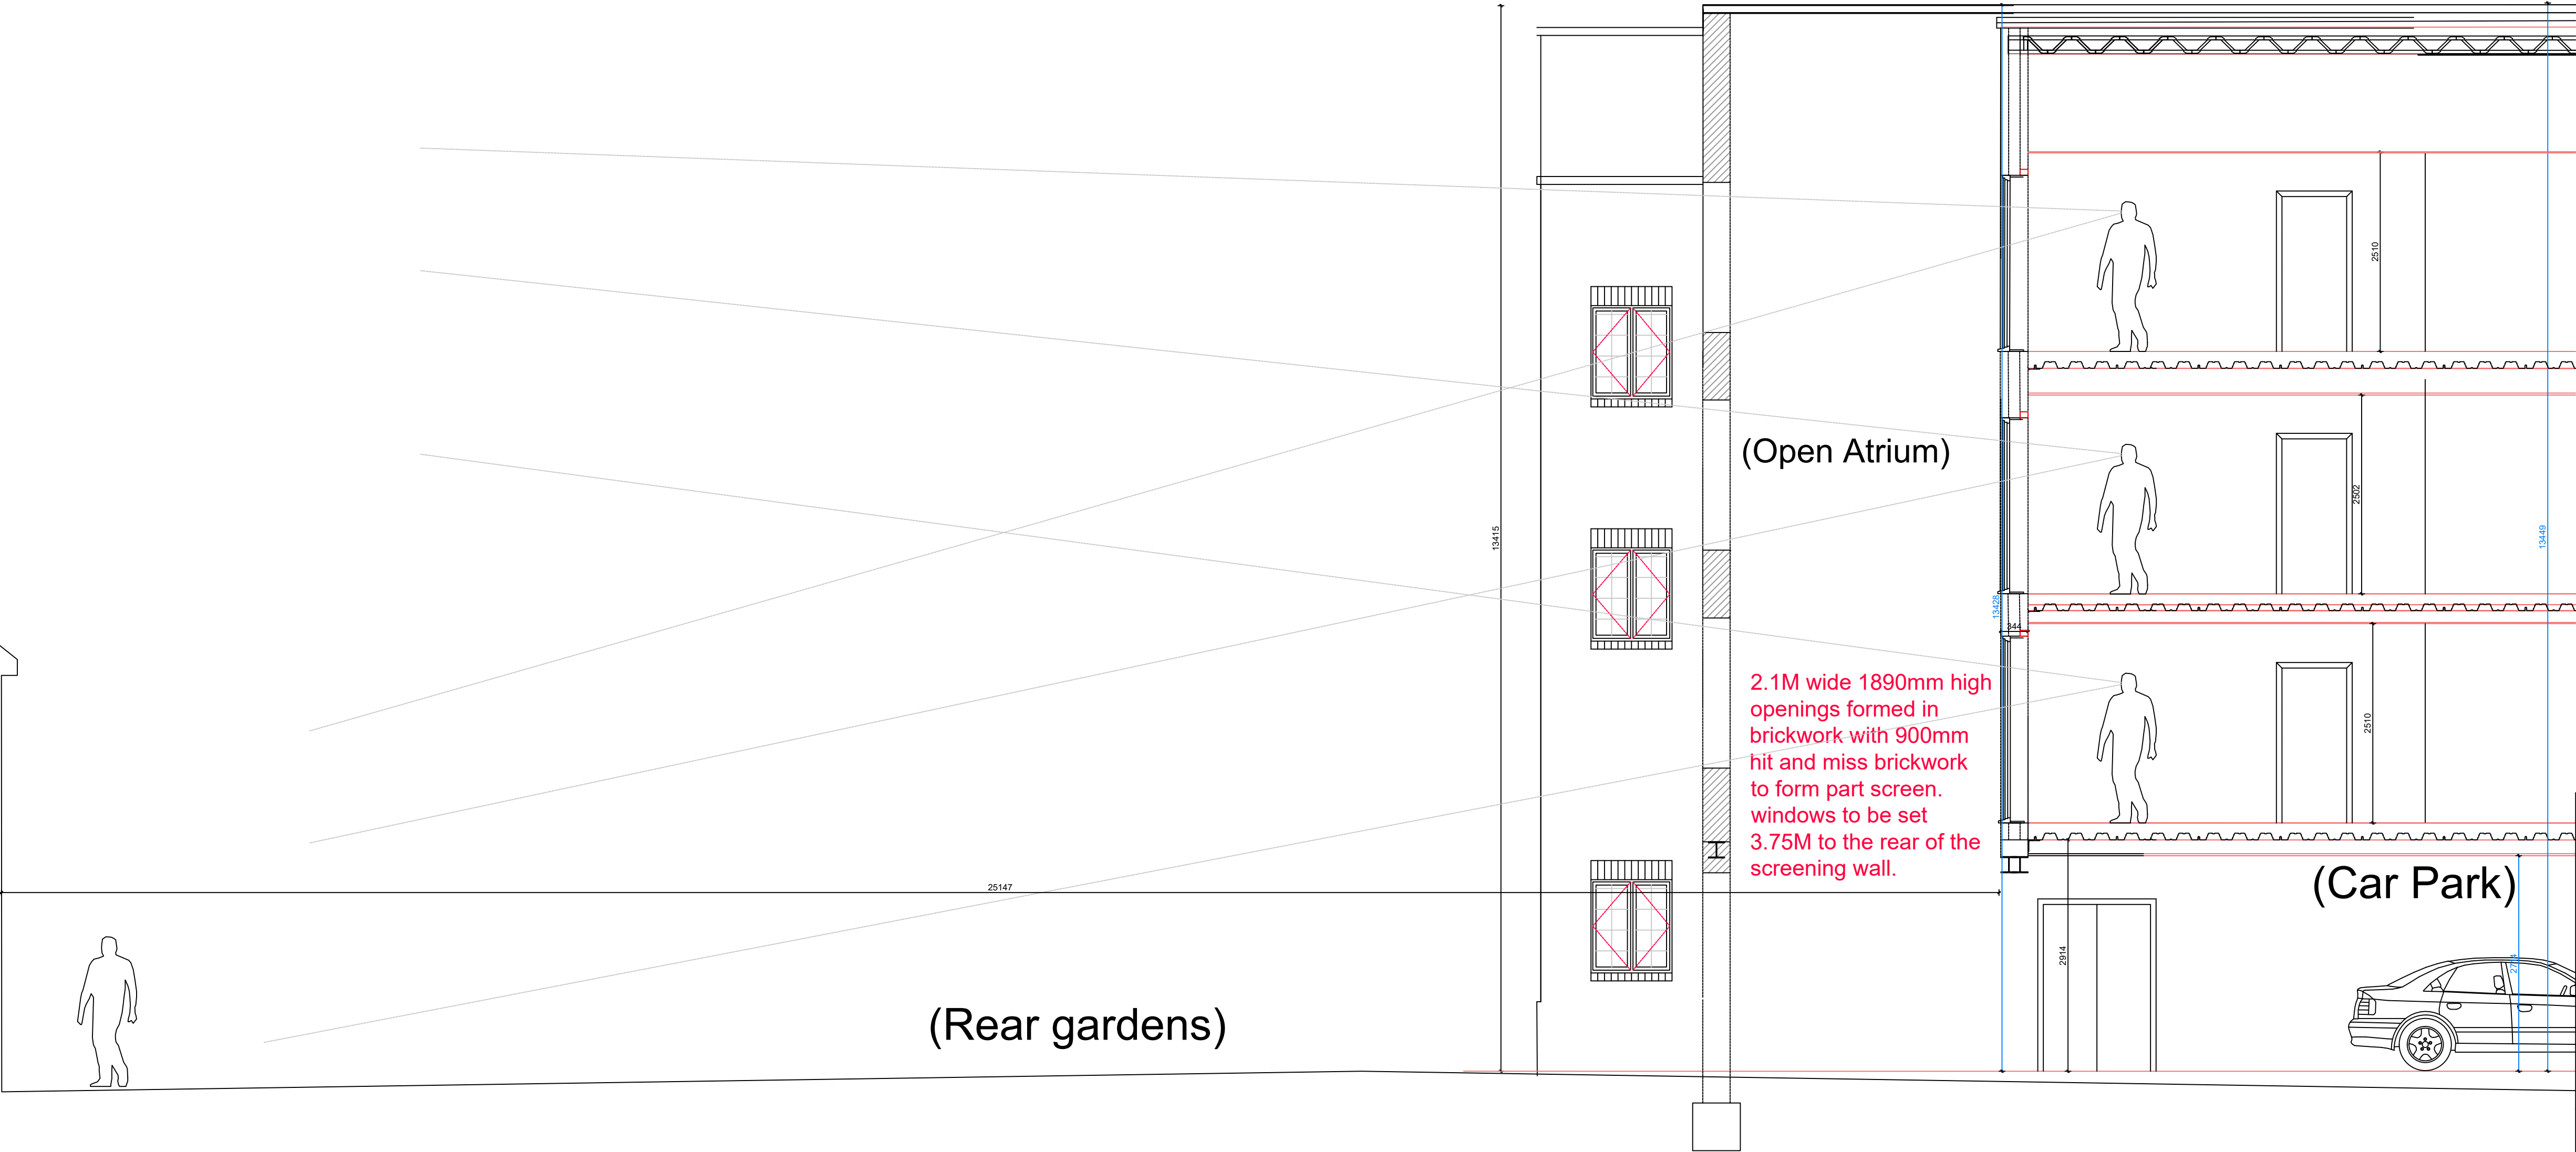

Proposed Section through Atrium(From T

Storm Design

design to extend ltd

35 Kirkham Drive Toton Beeston, Nottingham. NG9 6HG
Tel: 0115 9720969
email: info@stormdesign.uk

Client

Wigston Estates Ltd

Job number & title

**Former Danilo Cinema Trinity Lane
Hinckley Leicestershire
LE10 0BH**

Date

04/07/24

Scale

1:100

Drawn

PJS

Checked

IS

Drawing number

23/848/25

Drawing title

**Proposed sectional information
screening to prevent overlooking
to rear gardens**

This drawing is copyright and may not be altered, traced,
photographed, electronically copied or used for any purpose
other than for which it is issued, without the permission of
Ian Storm.

A1

**IF IN DOUBT
ASK**