


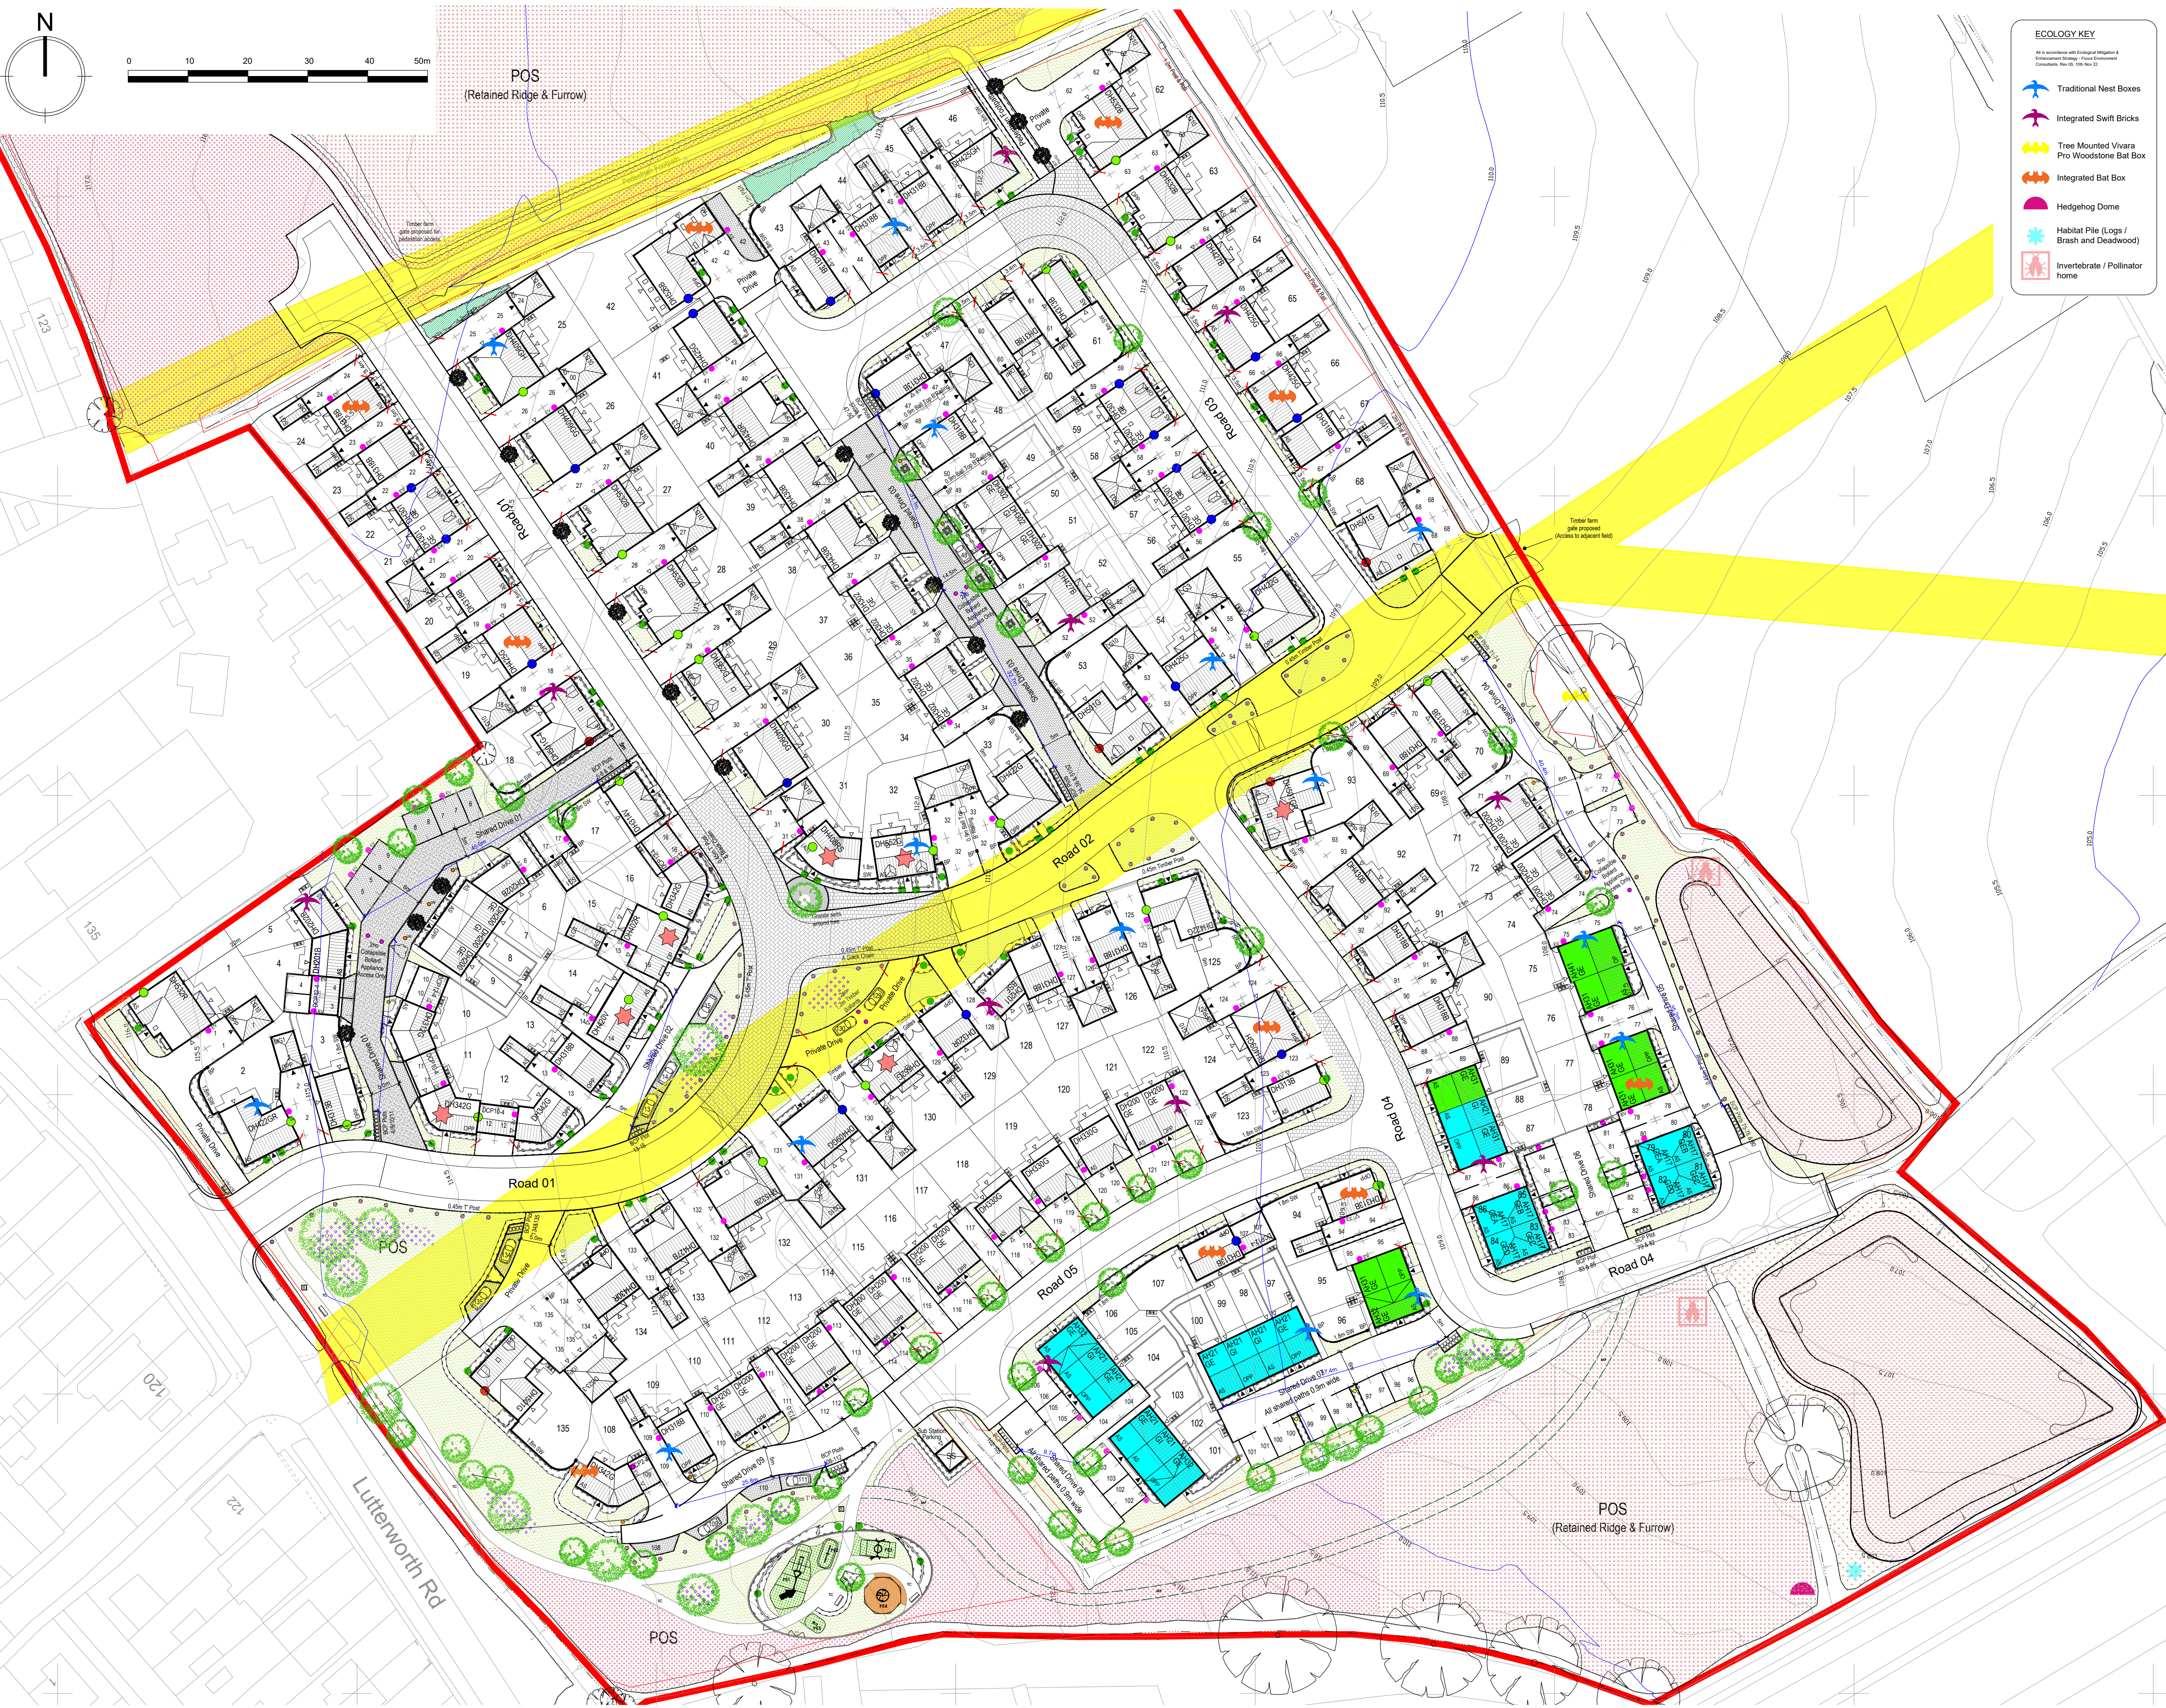

House Type Schedule:		
Housetype	No. of Bedrooms	No.
PRIVATE:		
2 Bedroom:		
✓ DH200VE/VI-5	2 Bedroom Semi Detached	17
✗ SM201BSF-5	2 Bedroom Semi Detached	2
✗ SM202B-5	2 Bedroom Semi Detached	2
3 Bedroom:		
✓ DH301GE-5	3 Bedroom Semi Detached	6
✓ DH302VE/VI-5	3 Bedroom Semi Detached	7
✗ SM312G-5	3 Bedroom Detached	1
✓ DH313B-5	3 Bedroom Detached	1
✓ DH314V-5	3 Bedroom Detached	7
✓ DH318B-5	3 Bedroom Detached	1
✓ DH330G-5	3 Bedroom Detached	15
✓ DH330G-5	3 Bedroom Detached	3
✓ DH342G-5	3 Bedroom Detached	4
✓ DH390R	3 Bedroom Detached	1
4 Bedroom:		
✗ DH402R-5	4 Bedroom Detached	1
✗ SM408RS-5	4 Bedroom Detached	1
✓ DH409GG/GH-5	4 Bedroom Detached	5
✓ DH422G/GR-5	4 Bedroom Detached	4
✓ DH425GG-5	4 Bedroom Detached	6
✓ DH427B-5	4 Bedroom Detached	3
✓ DH430B/B5	4 Bedroom Detached	5
✓ DH435V-5	4 Bedroom Detached	1
5 Bedroom:		
✓ DH501G-5	5 Bedroom Detached	4
✗ SM501GR-5	5 Bedroom Detached	1
✓ DH522G-5	5 Bedroom Detached	3
✓ DH532B/R	5 Bedroom Detached	7
Sub Total:		
AFFORDABLE:		108
✗ AH17GE-5	1 Bedroom Semi Detached	8
✓ AH21GE/GI-5	2 Bedroom Semi Detached	9
✓ AH31GE-5	3 Bedroom Semi Detached	6
✓ AH32GE-5	3 Bedroom Semi Detached	3
✓ AH41GE-5	4 Bedroom Semi Detached	1
Sub Total:		27
Total:		135

LEGEND :	
	: Proposed Trees
	: Existing Trees/Hedgerow to be Removed
	: RPA
	: Screen Wall (SW) - 1.8m High
	: Screen Fence (SF) - 1.8m High Close Boarded
	: Indicates standard GRP chimney (Same brick as the house)
	: Indicates Standard Chimney Removed
	: Indicates Traditional Chimney (Same brick as the house)
	: Brick Pier (BP)
	: Bin Collection Points BCP are to be used on collection days only and are not for storage purposes.
	: Bin Storage Points
	: 2m Vis Splays
	: Affordable Rent
	: Shared Ownership
	: Key Buildings
	: EV Charger
	: Mains Lit Bollard
	: Solar Bollard
	: Proposed Site Boundary
	: Easement

P04	BCP added for plots 1 & 62 and key updated to show bin storage area as per case officer comments.	01.09.2023
P03	Landscaping updated. Ecology items added to layout and Legend. Construction references (4) removed from layout and Schedule.	28.02.2023
P02	Drawing amended to reflect consultant comments.	23.09.2022
P01	Drawing finalised.	16.06.2022
Rev	Description	Date

DAVIDSONS

Wilson House, Leicester Road, Ibstock,
Leicestershire, LE16 7HP
T: 01530 261 444 F: 01530 267 101
www.davidsonsgroup.co.uk
E: info@davidsonsgroup.co.uk

Development:
**Land East Of Lutterworth Road
Burbage**

Drawing Ref:
Planning Layout (Sheet 1)

Drawing Status:	Planning	Drawn:	CS	Checked:	MS
Date:	June 2022	Scale:	1:500	Signed Off:	IP
Job Ref:	BURB_100				