


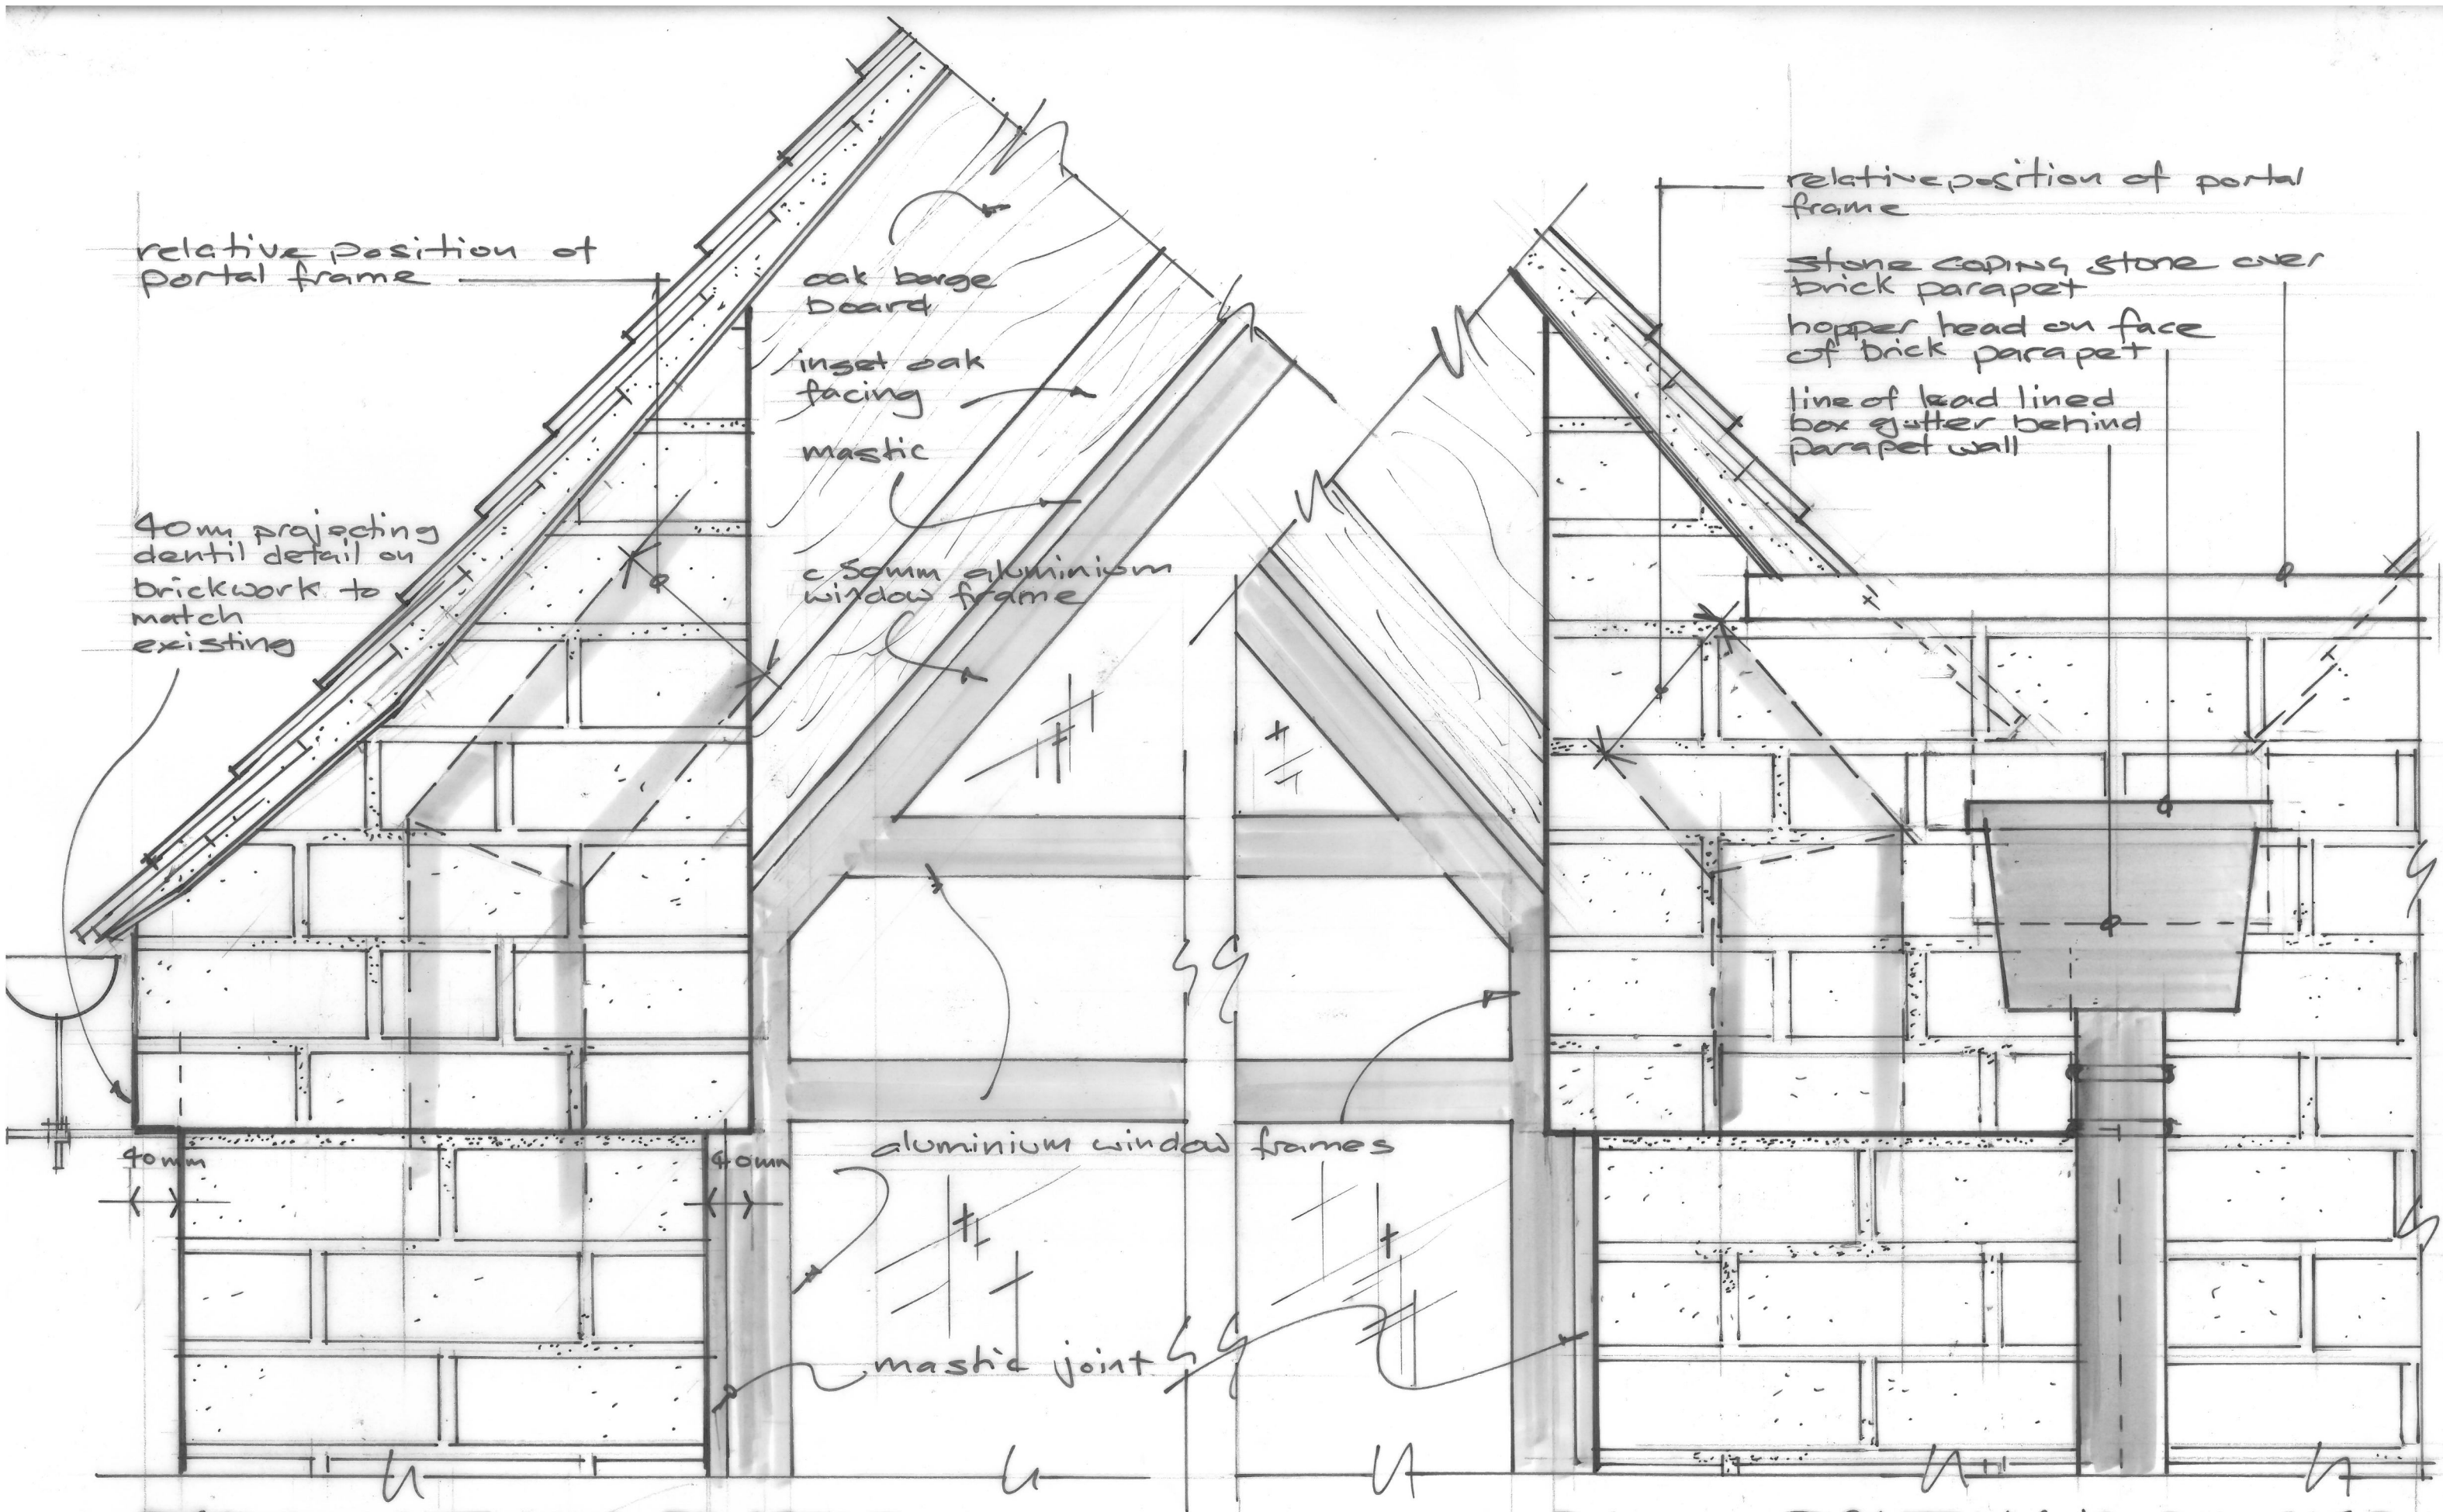

DETAIL LEFT HAND PILASTER

DETAIL RIGHT HAND PILASTER

PROPOSED SINGLE STOREY EXTENSION

SCALE 1:5 @ A3

4, LOWER AMBITION FARM SUTTON CHENEY

9.2.24

DWG NO. 2024/4