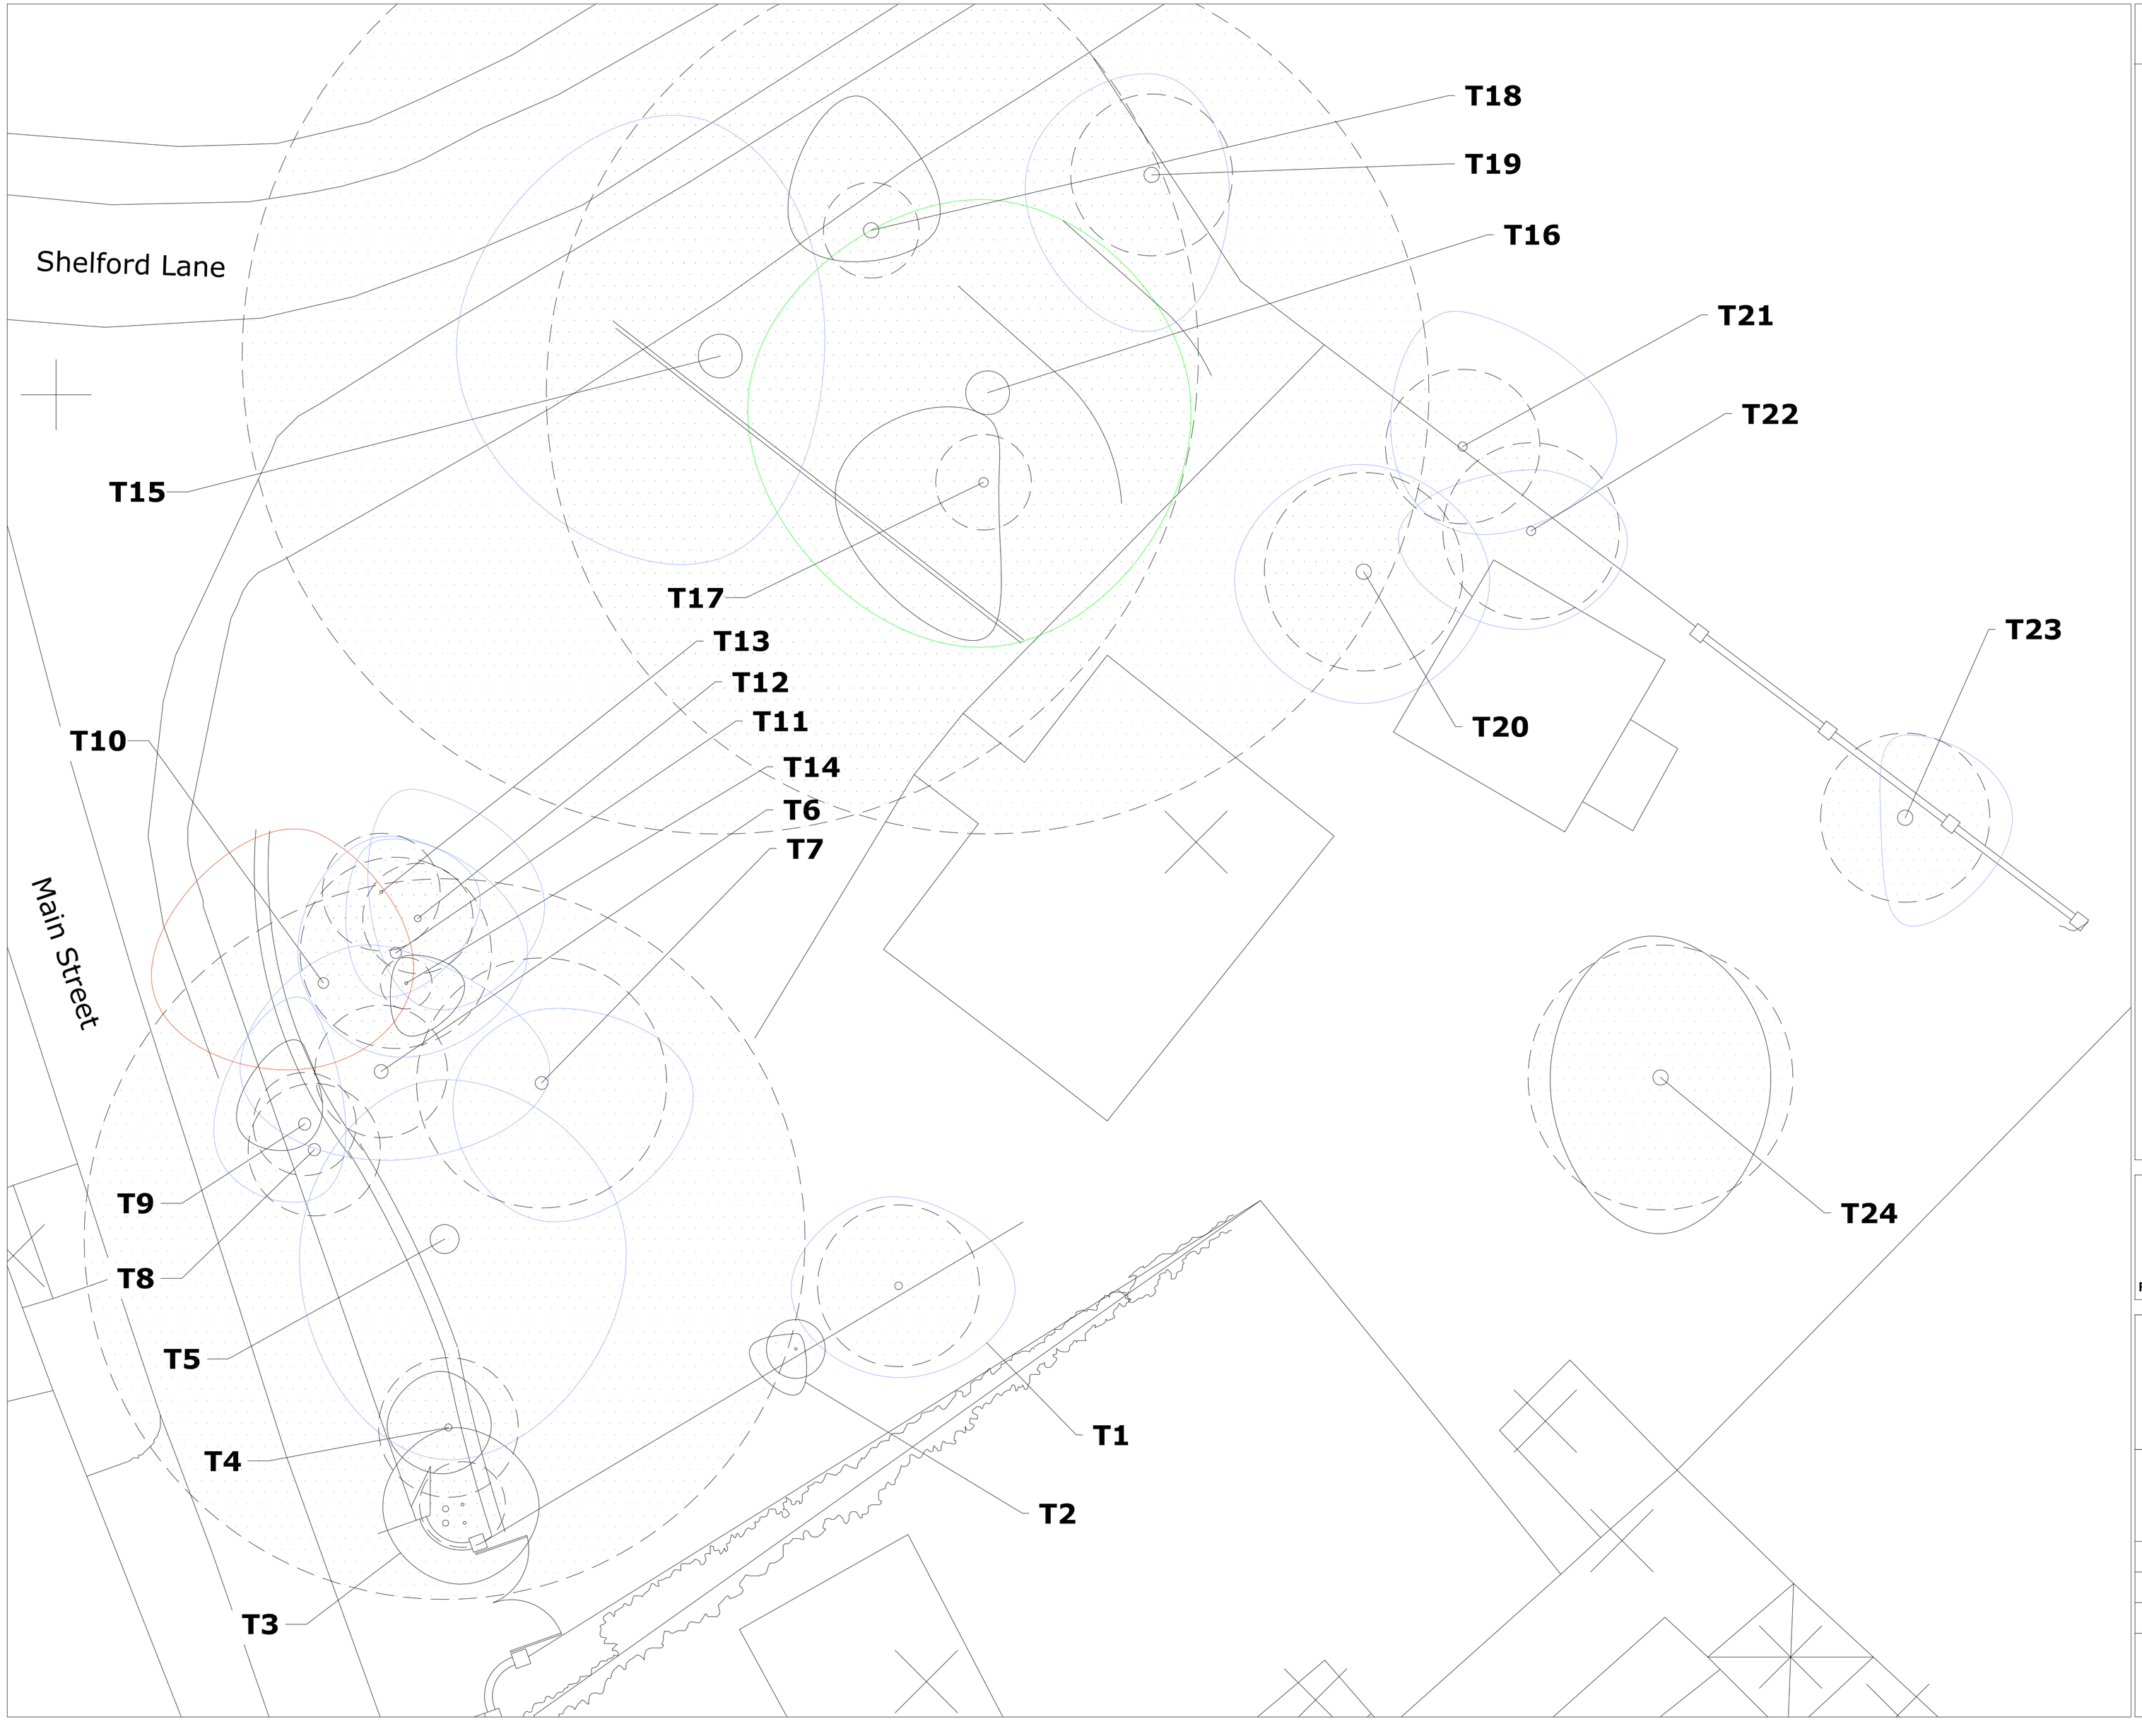


The copyright to this drawing belongs to Ian Stemp Landscape Associates and shall not be reproduced without their written consent.
Do not scale from this drawing.

N

KEY

T1 Existing Tree Numbers. See Ian Stemp Landscape Associates Existing Tree Survey ref. IFS 09.798 dated 5th March 2009.

Schedule of Tree Categories

Category A
Those of high quality & value in such a condition as to be able to make a substantial contribution (min 40yrs)

Category B
Those of moderate quality & value; in such a condition as to be able to make a significant contribution (min 20yrs)

Category C
Those of low quality & value; currently in adequate condition, to remain until new planting established (min 10yrs), or young trees currently with a stem Ø below 150mm.

Category R
Those in such a condition that any existing value would be lost within 10years, and which should in the current context be removed for reasons of sound aboricultural management.

Root Protection Areas

Root Protection Areas

Nos.	Radius (m)	Nos.	Radius (m)
T1	2.64		
T2	0.96		
T3	1.40		
T4	2.28		
T5	11.76		
T6	2.16		
T7	4.08		
T8	2.16		
T9	1.68		
T10	4.20		
T11	3.12		
T12	1.80		
T13	1.92		
T14	0.84		
T15	15.60		
T16	14.40		
T17	1.56		
T18	1.56		
T19	2.64		
T20	3.24		
T21	2.52		
T22	2.88		
T23	2.76		
T24	4.32		

Revisions **Dwn.** **Date**

Project
Proposed Residential Development, Main Street, Norton-Juxta-Twycross

for Mr A. Jackson

Drawing
Existing Tree Survey & Root Protection Plan

Date	Drawn
10.03.2009	cjn
Dwg. No. 09.798.001	Scale 1:100 @ A1
Revision	Checked ifs

IAN STEMP LANDSCAPE ASSOCIATES
LANDSCAPE ARCHITECTURE . LANDSCAPE PLANNING . URBAN LANDSCAPE DESIGN
STUDIO ONE, THE MEWS, 206 AVENUE ROAD EXTENSION, CLARENDON PARK, LEICESTER, LE2 3EL
Tel: 0116 270 1387 Fax: 0116 244 8840
email: ifs@stempla.fsnet.co.uk