
The copyright to this drawing belongs to Ian Stemp Landscape Associates and shall not be reproduced without their written consent.
Do not scale from this drawing.

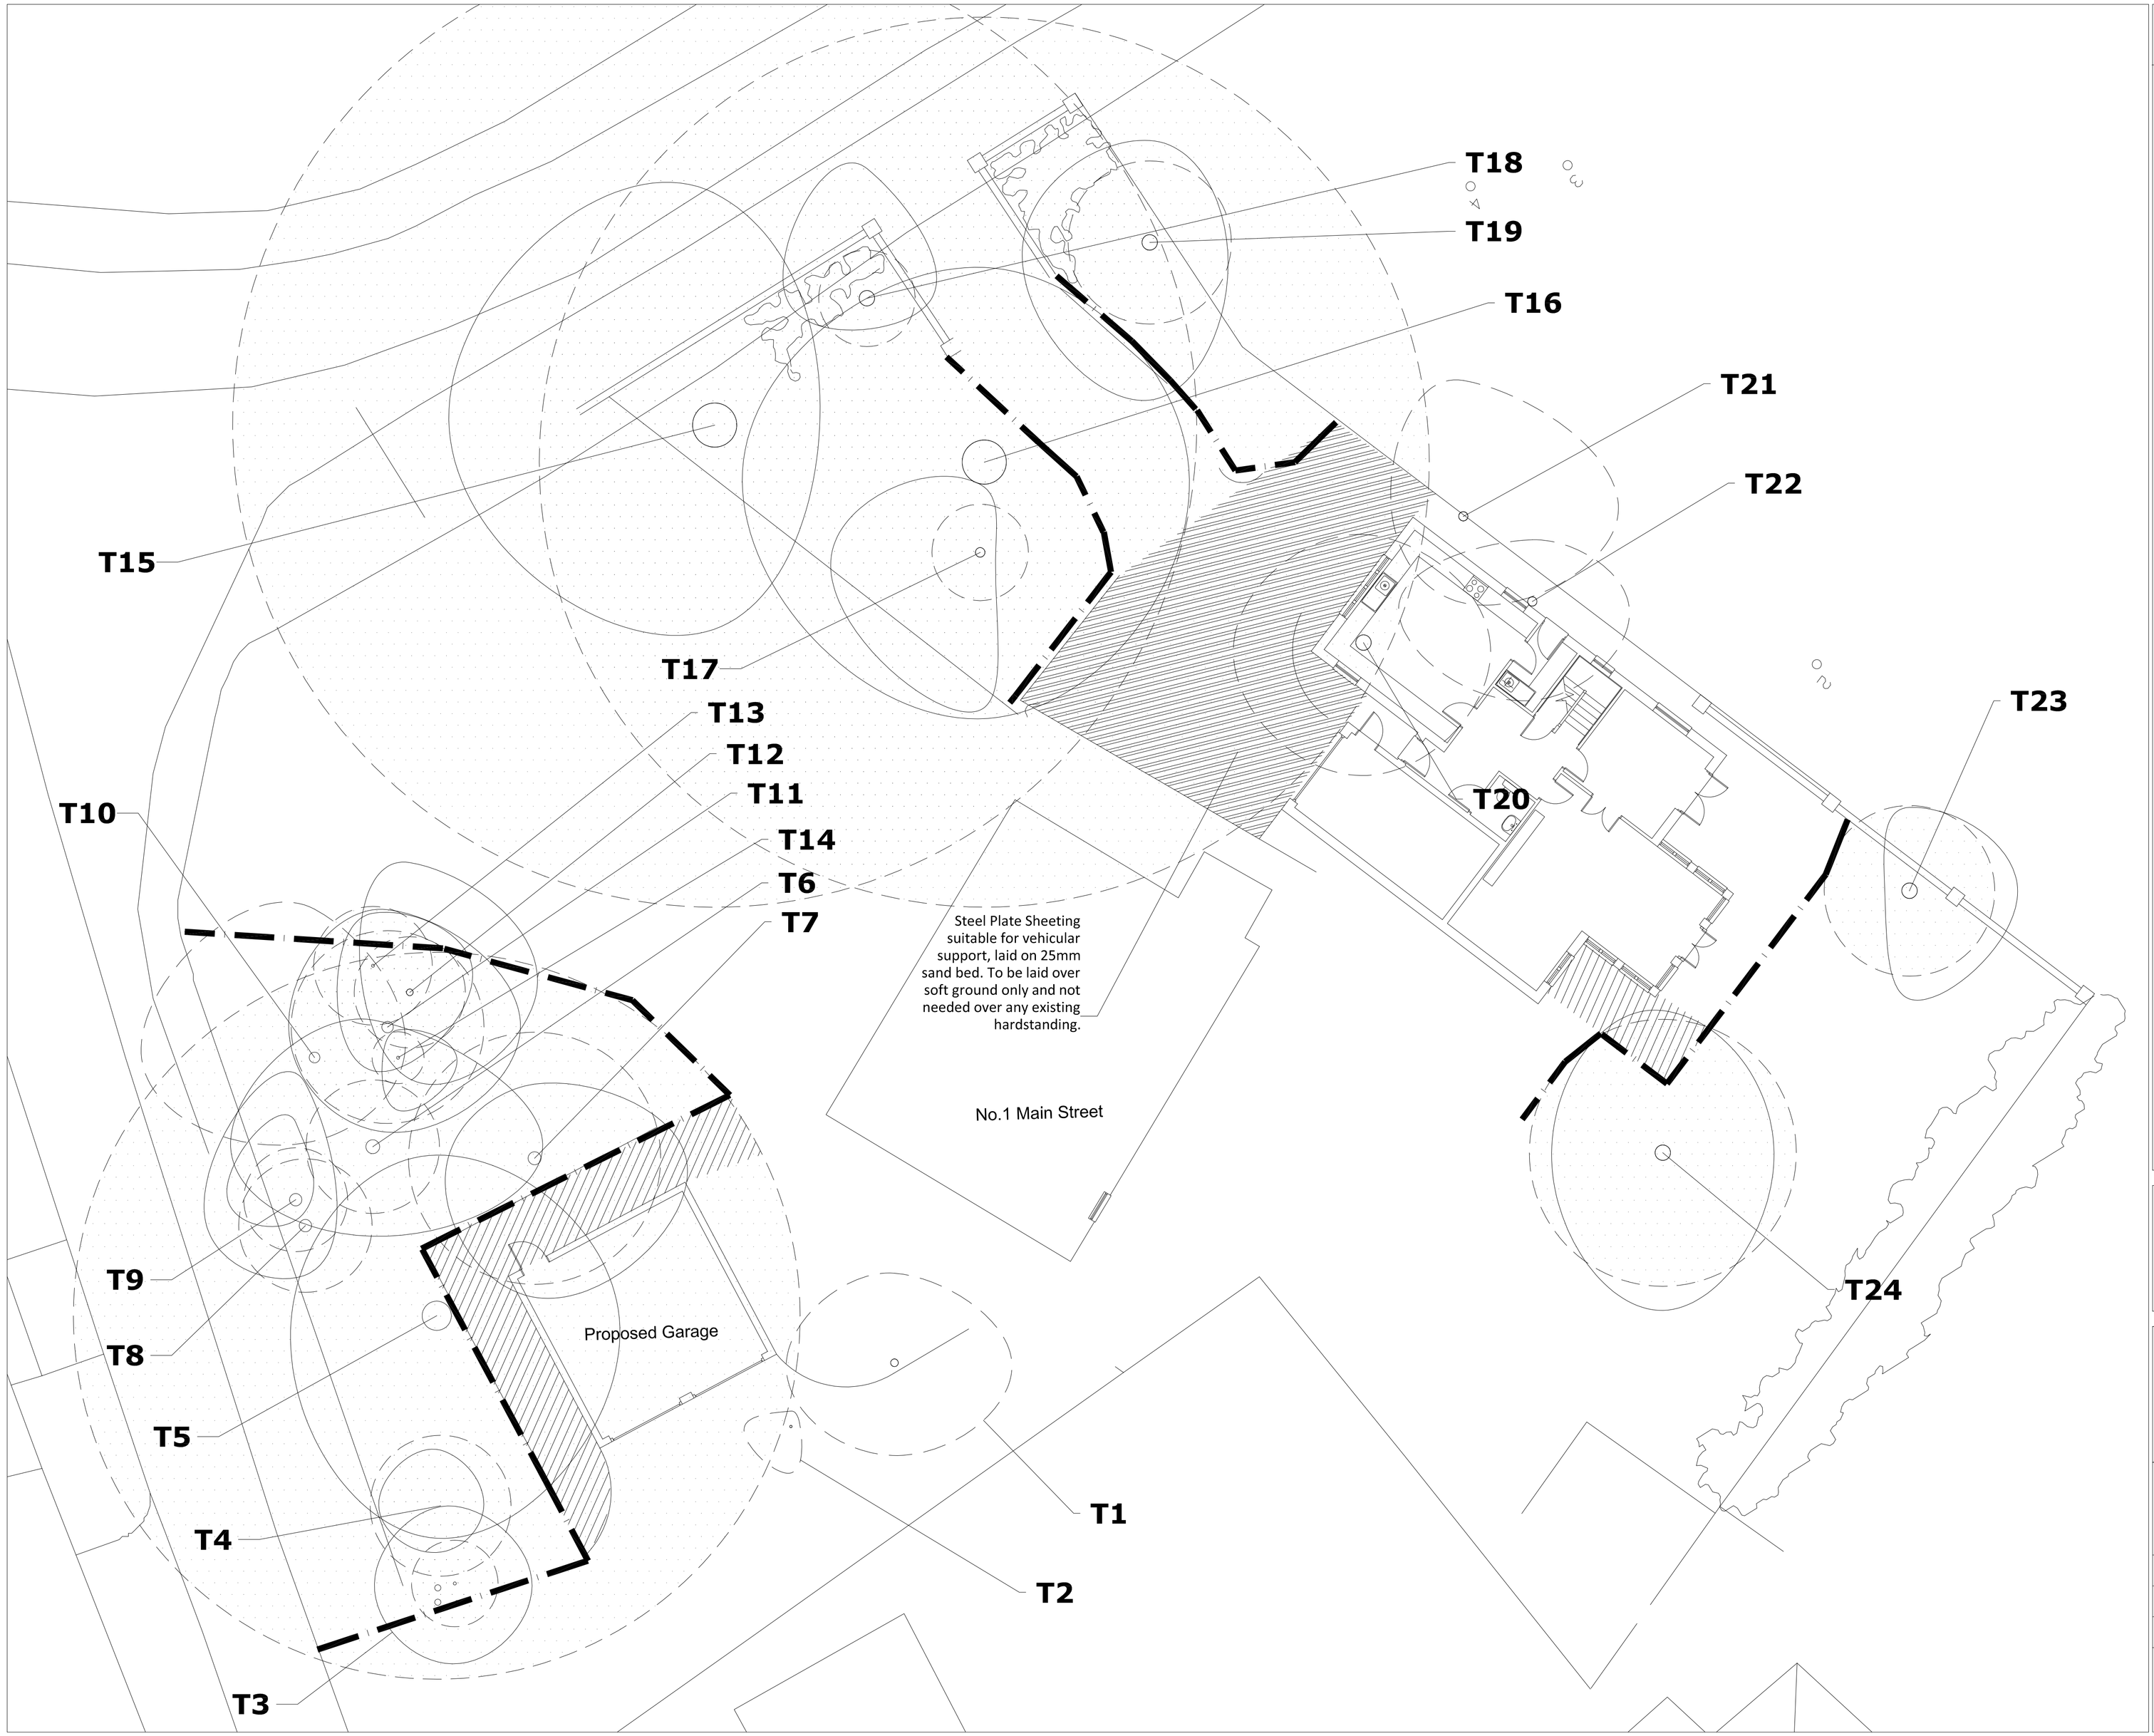

KEY

T2 — Existing tree numbers. See Ian Stemp Landscape Associates Existing Tree Survey ref: IFS:09.798 dated 5th March 2009. Trees not identified with a number have not been surveyed.

Trees proposed to be felled; T1, T2, T10, T20, T21, T22.

Root protection area Protective Fencing. All protective fencing to comply with BS 5837:2005 figures 2, pages 13.

Root protection Area.

RPA: Protective Boarding Only. All protective boarding to comply with BS 5837:2005 figures 3 pages 14.

Revisions **Dwn.** **Date**

Project
Proposed Residential Development, Main Street, Norton-Juxta-Twycross

for Mr A. Jackson

Drawing
Tree Protection Plan

Date	Drawn
01.04.2009	cjn
Dwg. No. 09.798.002	Scale 1:100 @ A1
Revision	Checked ifs

IAN STEMP LANDSCAPE ASSOCIATES
LANDSCAPE ARCHITECTURE . LANDSCAPE PLANNING . URBAN LANDSCAPE DESIGN
STUDIO ONE, THE MEWS, 206 AVENUE ROAD EXTENSION, CLARENDON PARK, LEICESTER, LE2 3EL
Tel: 0116 270 1387 Fax: 0116 244 8840
email: ifs@stempla.fsnet.co.uk