


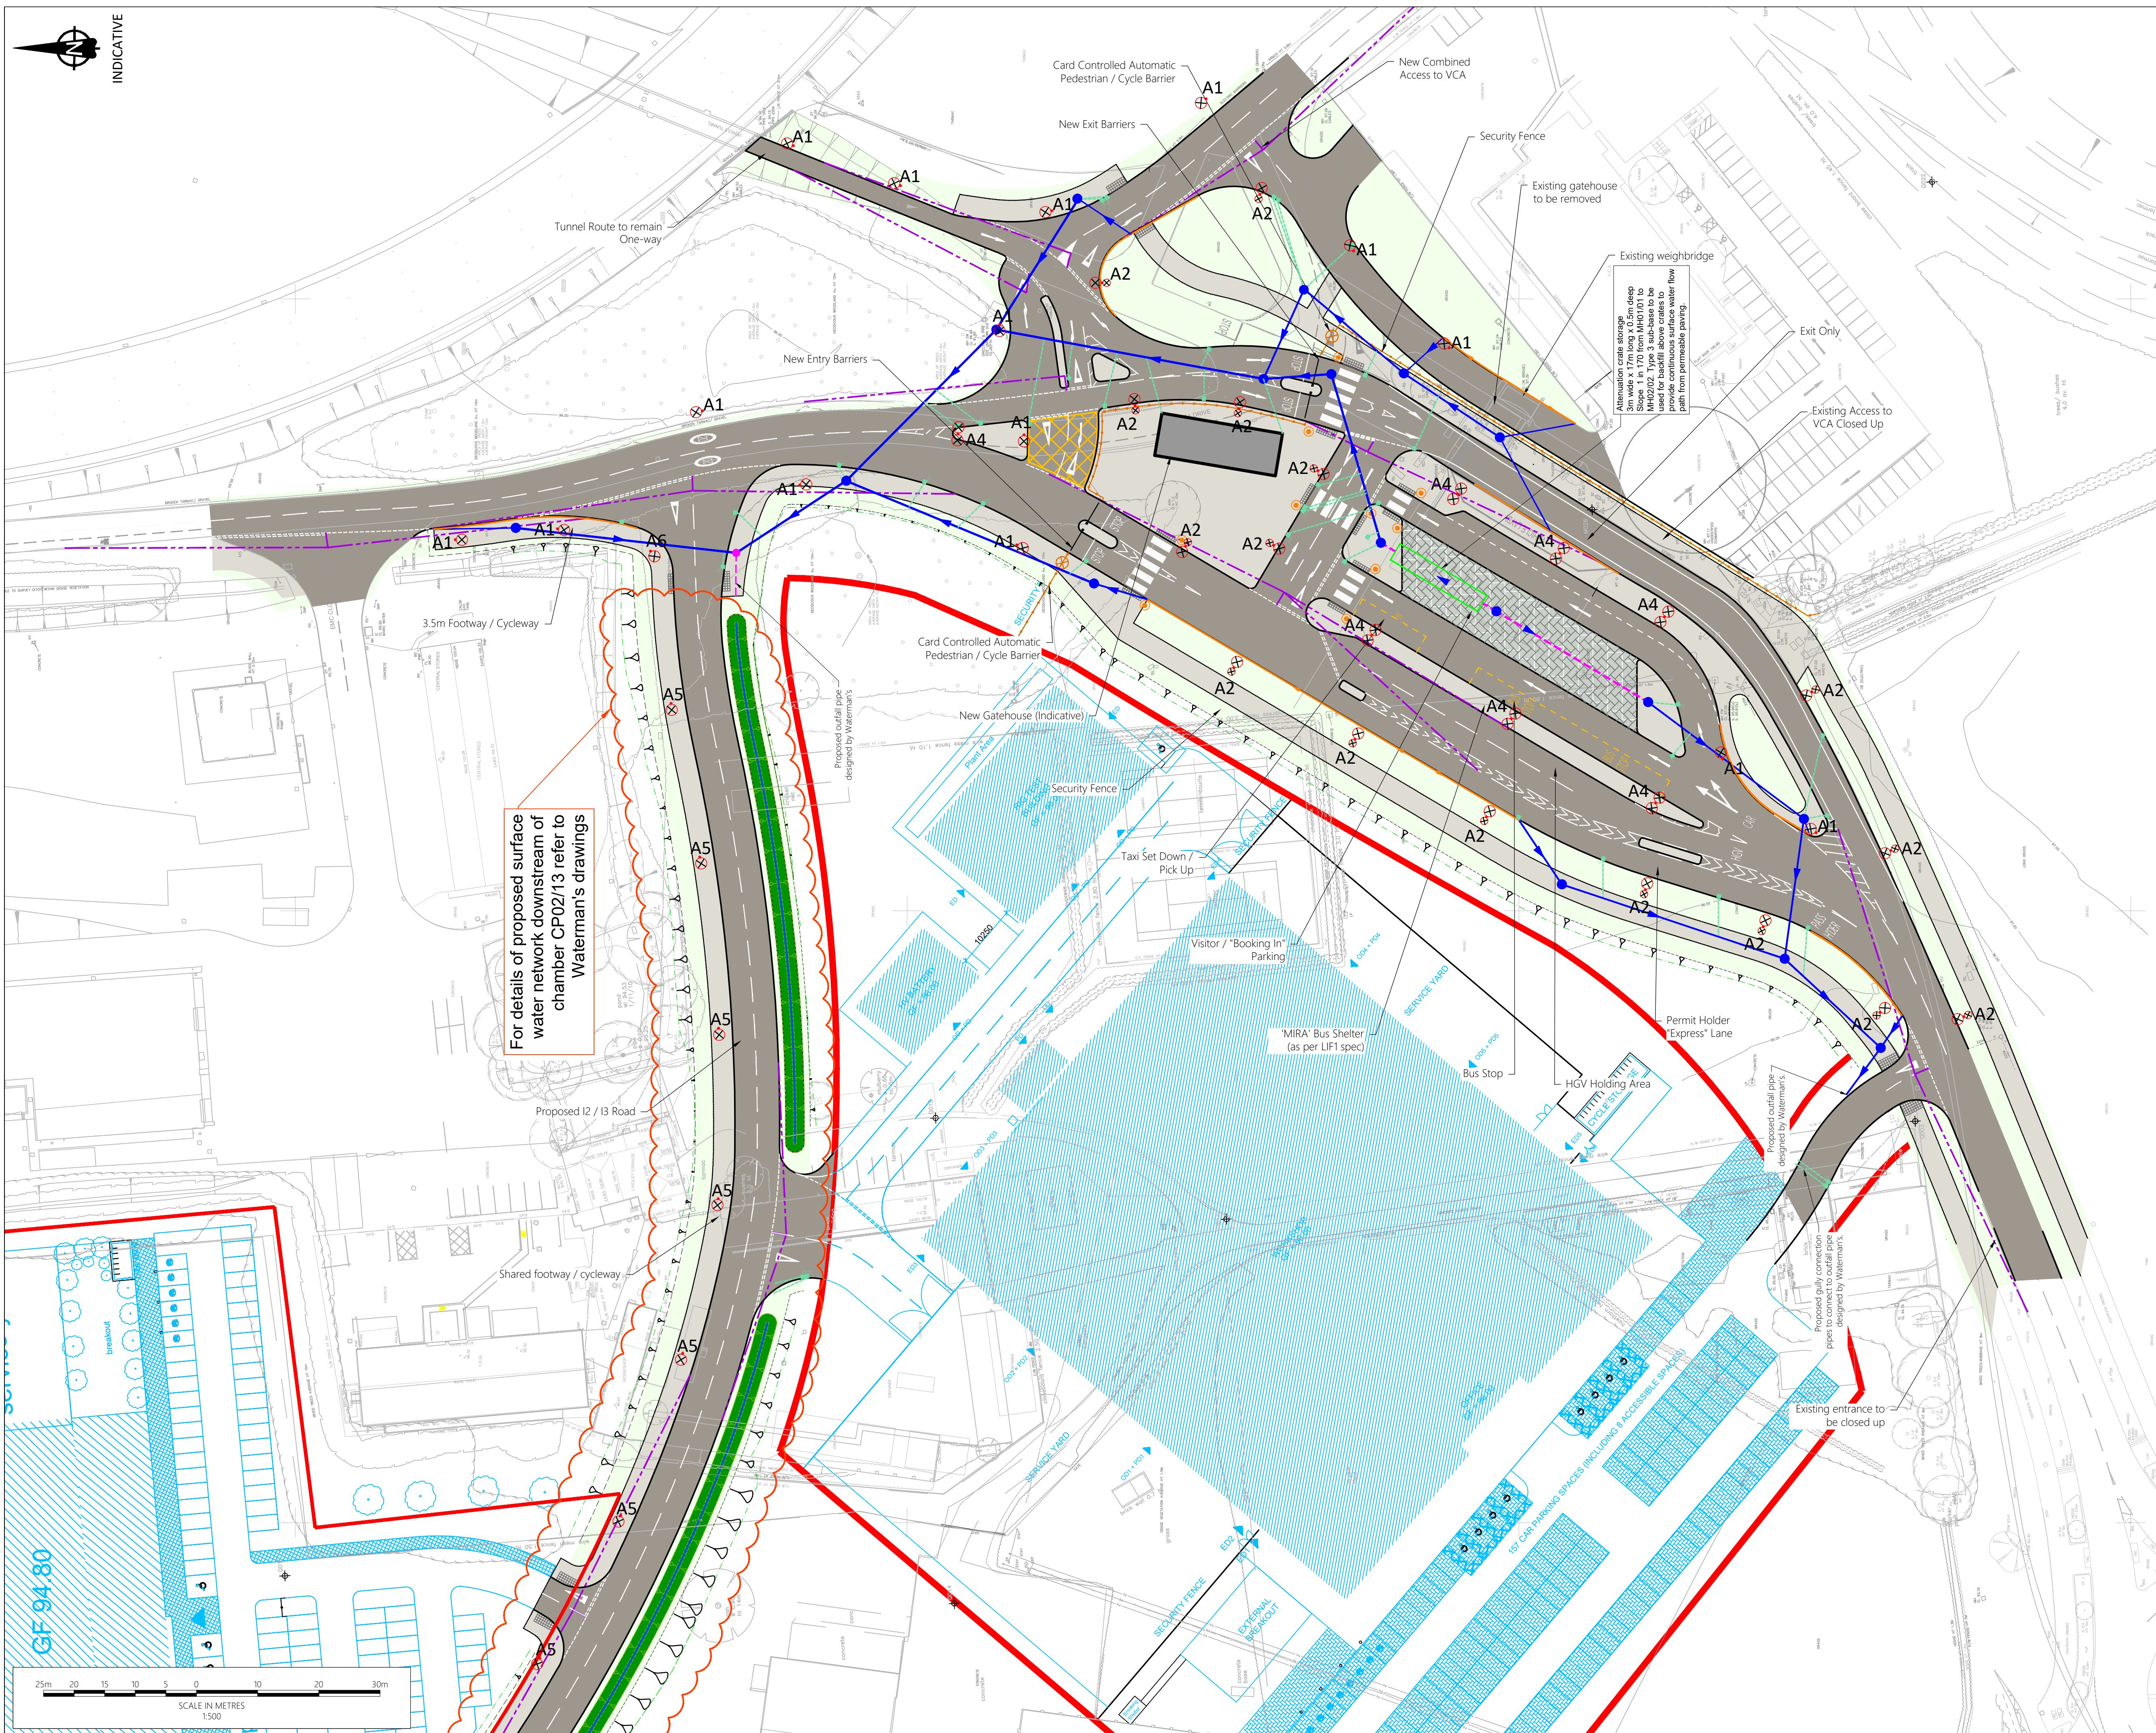

- Notes**
1. Do not scale from this drawing. All dimensions shown are in metres unless noted otherwise.
 2. This drawing has been based upon topographical survey information produced by others and Milestone Transport Planning cannot be held responsible for any discrepancies which may arise because of it.
 3. For sheet layout and overall site layout refer to sheet 3.
 4. Street lighting proposals are provided by Silcock Leadman on drawing number MIRA-SLCE-ZZ-00-DE-E-6310. Refer to Silcock Leadman drawings for full specification and lighting design details.
 5. For further information on landscaping proposals refer to TERRA FIRMA DRG NO.: 1238-TFC-12-XX-DR-L-1001
 6. For further information on surface water drainage proposals refer to Milestone Transport Planning DRG NO.: 20170/501/01-03

Key

- Carriageway
- Footway
- Verge
- Proposed SUDS parking bays
- Drainage swale
- Earthwork slope
- Proposed security fence
- Proposed lighting column and lantern location (refer to drawings 20-170/1201 - 1203 for further details).
- Proposed Belisha beacon
- Proposed visibility splay
- Proposed building
- Proposed surface water manhole
- Proposed surface water drain
- Proposed filter drain

Ordnance Survey Licence number: 100057360				
Drawing Revisions				
Rev.	Drn.	Date:	Details	Chk.
-	AM	25/02/2022	First issue	PK
A	DC	25/03/2022	Revised layout	PK
B	DC	31/03/2022	Revised layout	PK
C	AM	13/04/2022	Revised layout	BM
D	DC	01/08/2022	Revised layout	BM
E	BM	26/01/2023	Revised layout	BM
F	AM	06/03/2023	Revised layout	PK
G	JT	09/03/2023	Revised lighting design	PK

Client

ERI MTP LTD

Project

MIRA Technology Park -
Phase 2 Infrastructure

Title

General Arrangement Plan
(Sheet 1 of 3)

MILESTONE
TRANSPORT PLANNING

7 Ancells Court, Rye Close, Fleet, Hampshire, GU51 2UY
Tel: 01483 397888
Gateshead IBC, Mulgrave Terrace, Gateshead, NE8 1AN
Tel: 0191 338 7220
web: www.milestonetp.co.uk

Drawing Number:	20170/101/01	Scale:	1:500 @ A1
		Revision:	G