


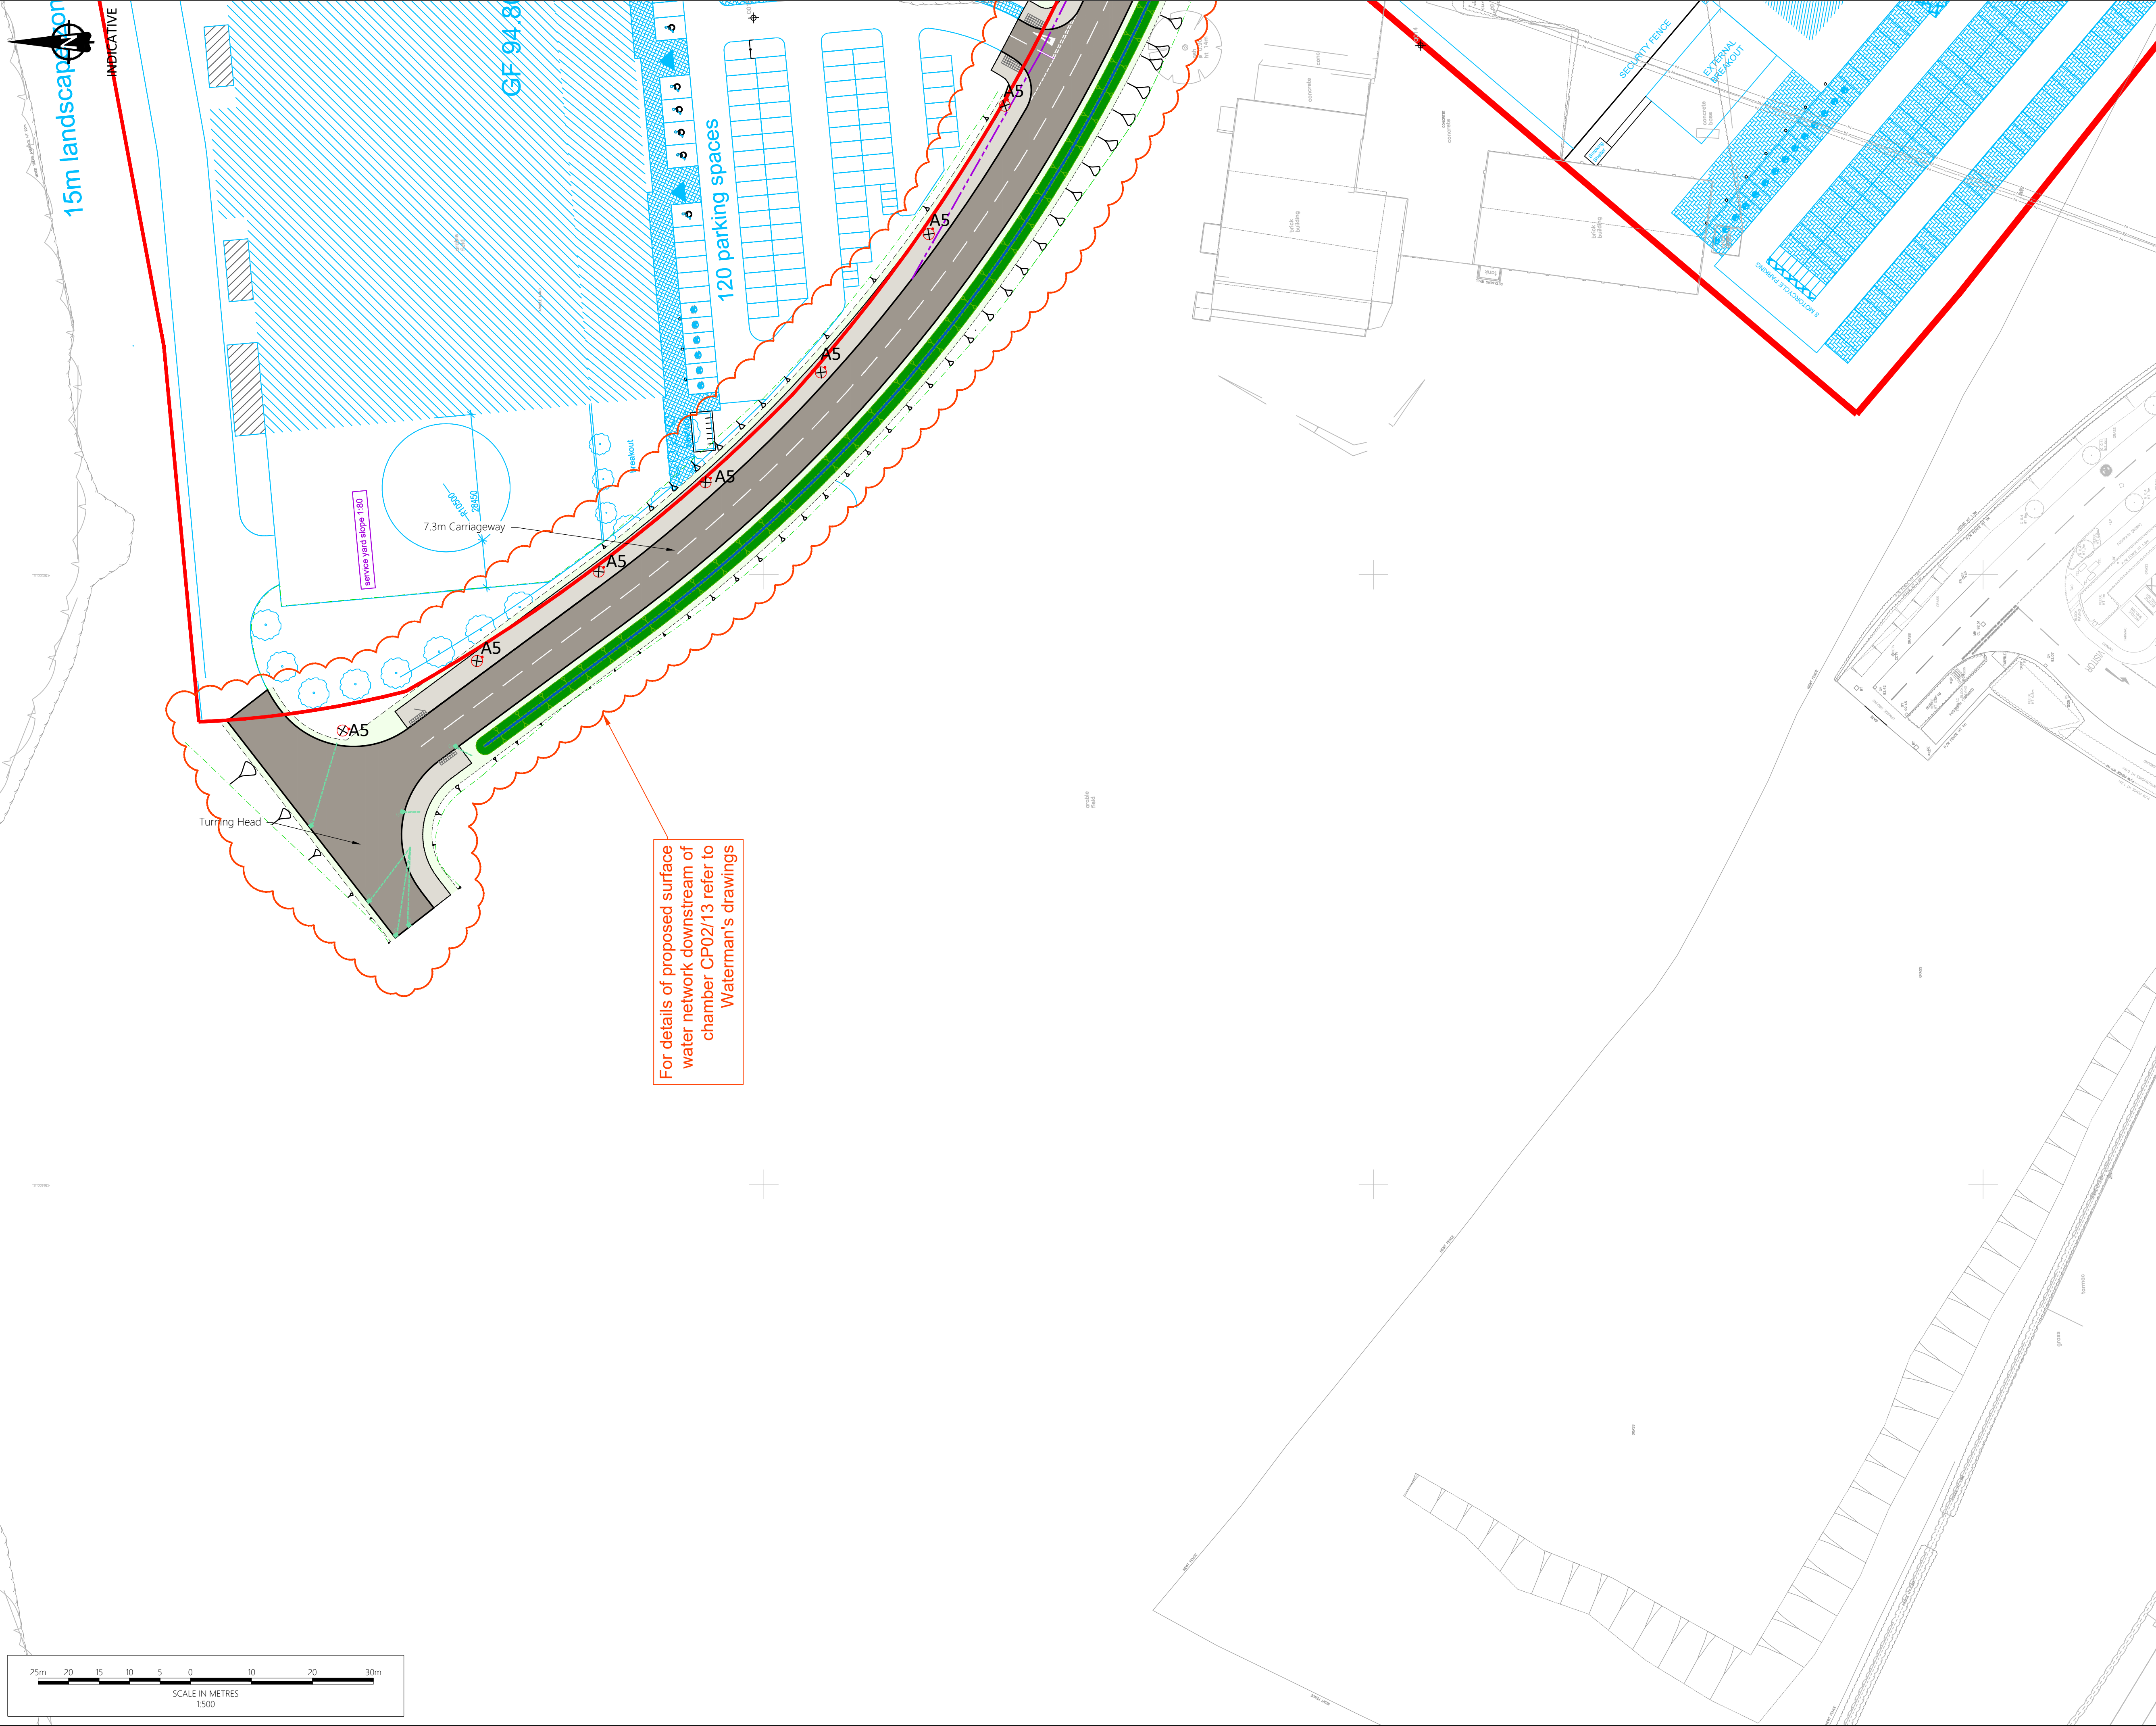

Notes

- Do not scale from this drawing. All dimensions shown are in metres unless noted otherwise.
- This drawing has been based upon topographical survey information produced by others and Milestone Transport Planning cannot be held responsible for any discrepancies which may arise because of it.
- For sheet layout and overall site layout refer to sheet 3.
- Street lighting proposals are provided by Silcock Leedman on drawing number MIRA-SLCE-ZZ-00-DE-E-6310. Refer to Silcock Leedman drawings for full specification and lighting design details.
- For further information on landscaping proposals refer to TERRA FIRMA DRG NO.: 1238-TFC-12-XX-DR-L-1001
- For further information on surface water drainage proposals refer to Milestone Transport Planning DRG NO.: 20170/501/01-03

Key

- Carriageway
- Footway
- Verge
- Proposed SUDS parking bays
- Drainage swale
- Earthwork slope
- Proposed security fence
- Proposed lighting column and lantern location (refer to drawings 20-170/1201 - 1203 for further details).
- Proposed Belisha beacon
- Proposed visibility splay
- Proposed building
- Proposed surface water manhole
- Proposed surface water drain
- Proposed filter drain

Ordinance Survey Licence number: 100057360

Drawing Revisions

Rev:	Drm:	Date:	Details	Chk:
-	AM	25/02/2022	First issue	PK
A	DC	25/03/2022	Revised layout	PK
B	AM	13/04/2022	Revised layout	BM
C	DC	01/08/2022	Revised layout	BM
D	DC	01/08/2022	Revised layout	BM
E	BM	26/01/2023	Revised layout	BM
F	AM	06/03/2023	Revised layout	PK
G	JT	09/03/2023	Revised lighting design	PK

Client

ERI MTP LTD

Project

MIRA Technology Park - Phase 2 Infrastructure

Title

General Arrangement Plan (Sheet 2 of 3)

MILESTONE
TRANSPORT PLANNING

7 Ancells Court, Rye Close, Fleet, Hampshire, GU51 2UY
Tel: 01483 397888
Gateshead IBC, Mulgrave Terrace, Gateshead, NE8 1AN
Tel: 0191 338 7220
web: www.milestonemtp.co.uk

Drawing Number:

20170/101/02

Scale:

1:500 @ A1

Revision:

G