


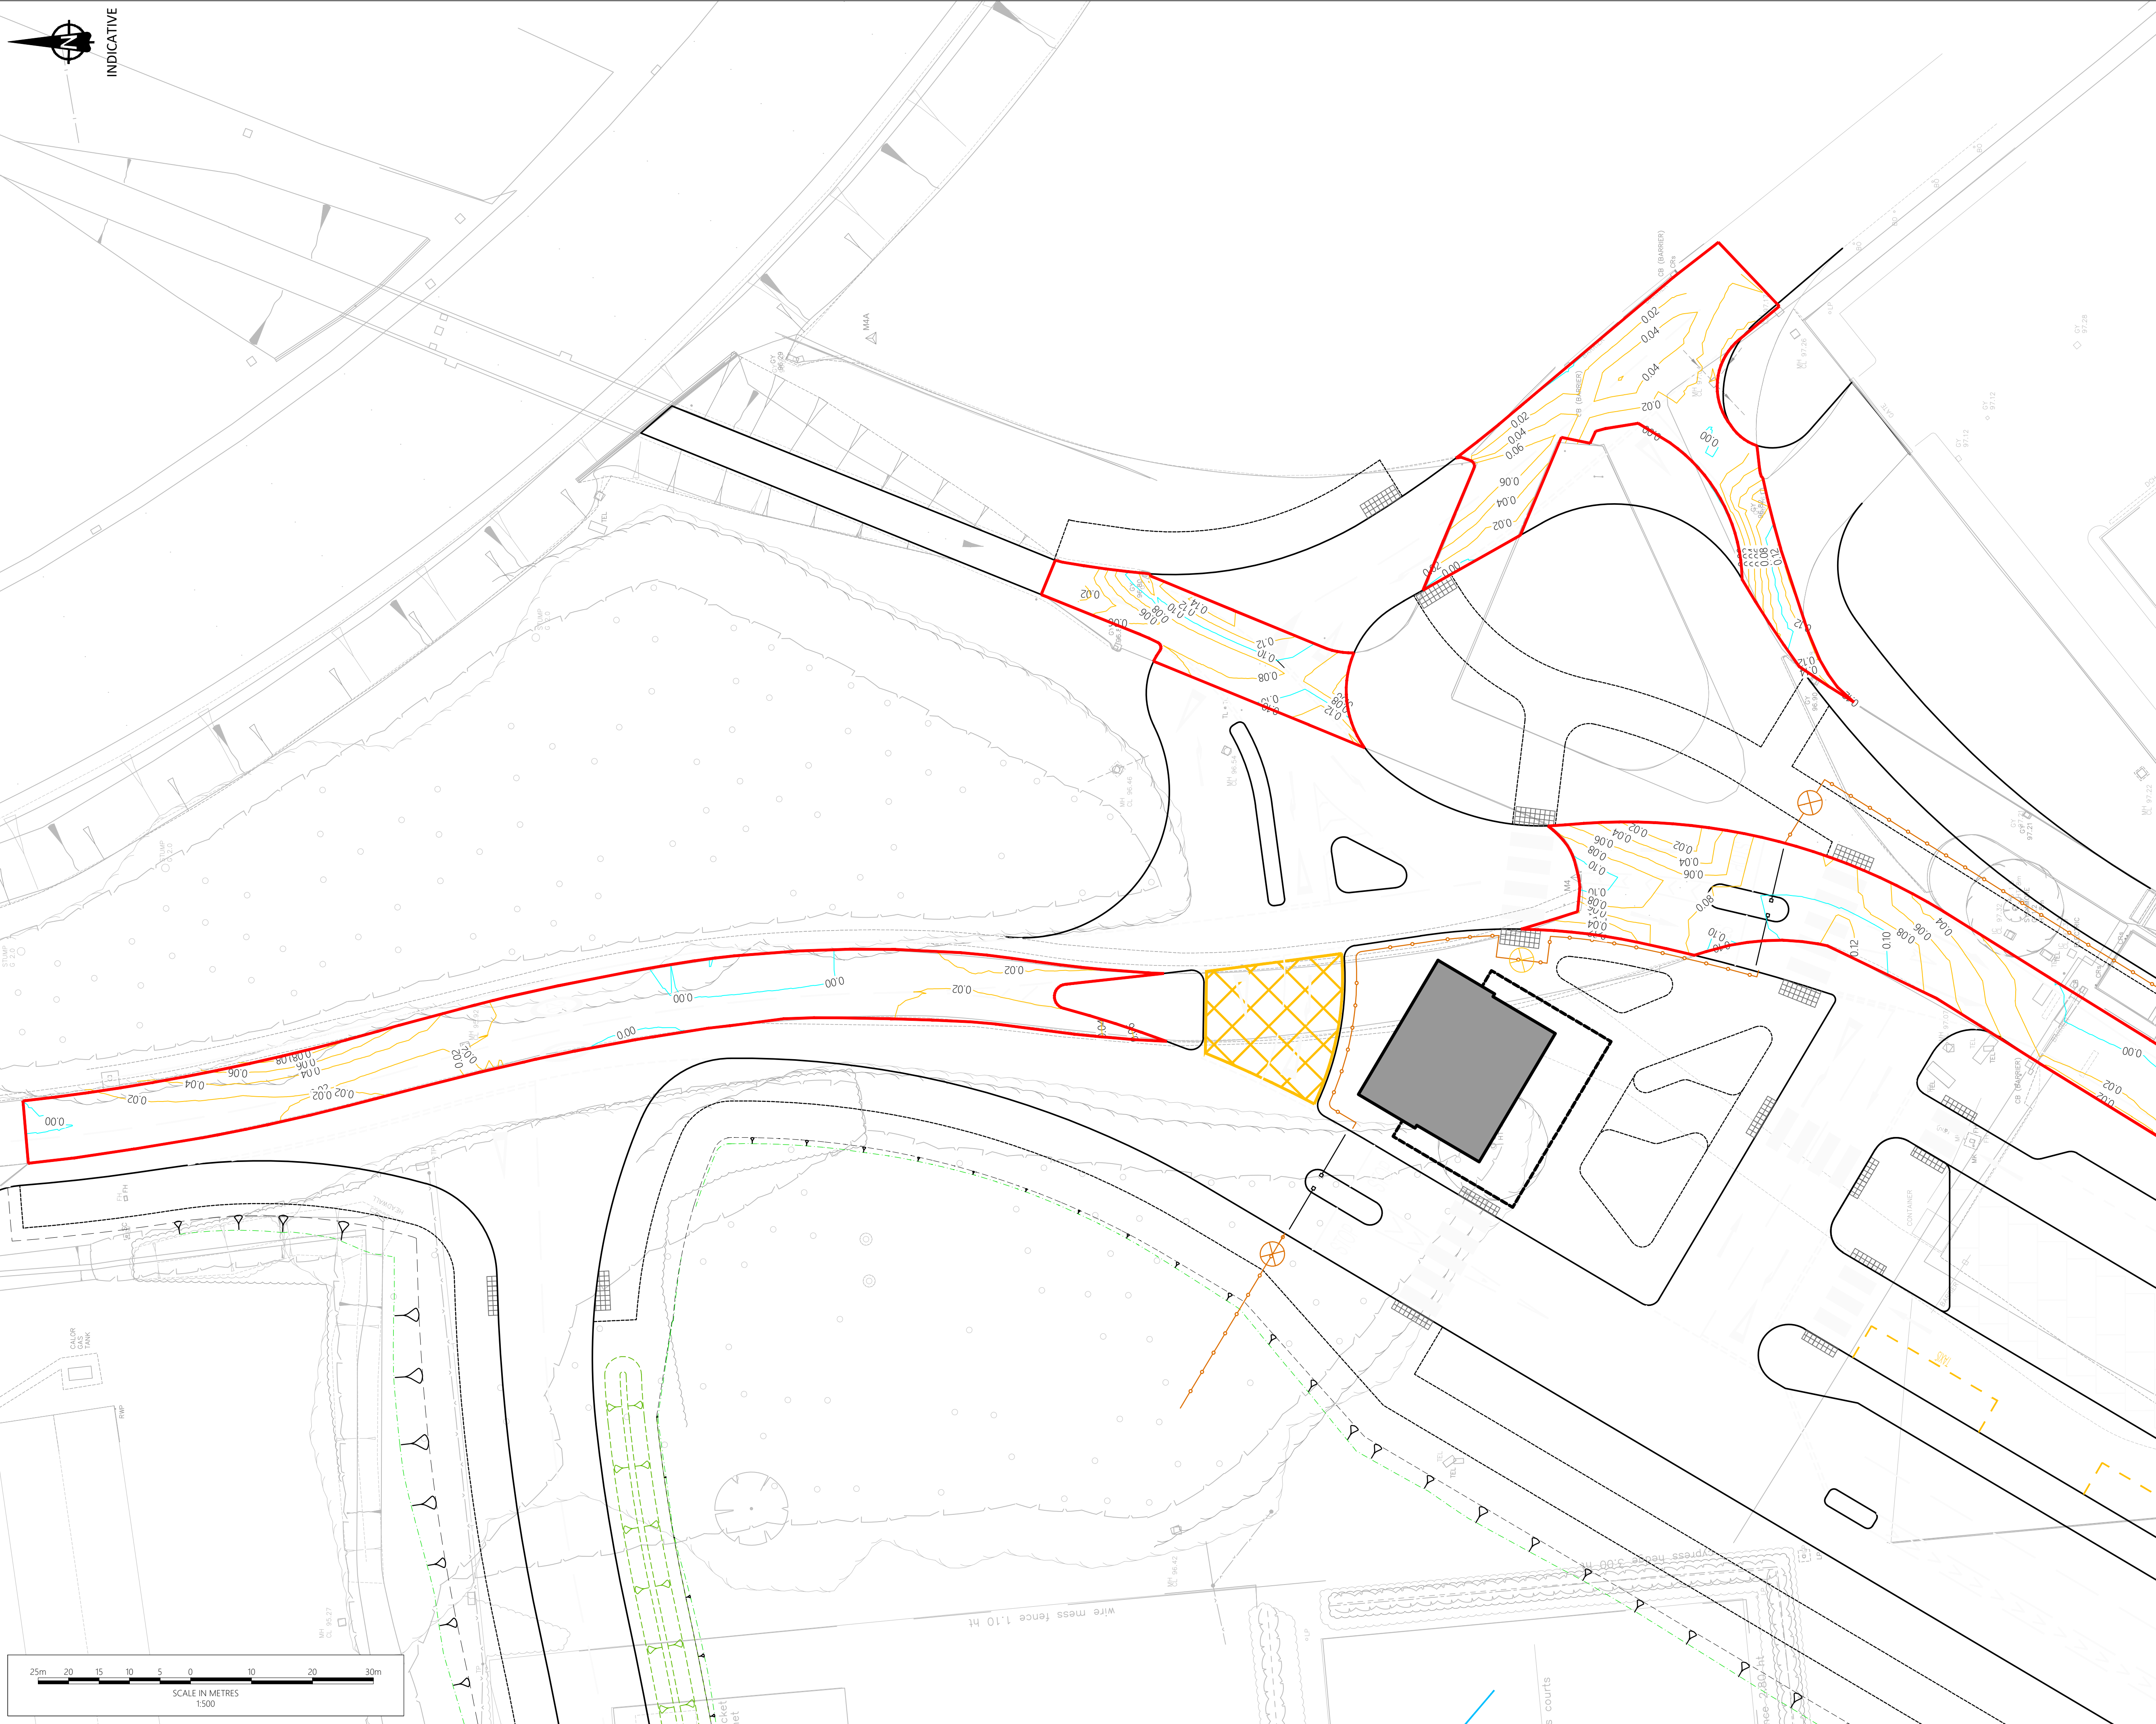

Notes

- Do not scale from this drawing. All dimensions shown are in metres unless noted otherwise.
- This drawing has been based upon topographical survey information produced by others and Milestone Transport Planning cannot be held responsible for any discrepancies which may arise because of it.
- Isopach contours indicate difference between proposed and existing carriageway levels.

Key

- Proposed Minor Isopach Contour (20mm Intervals)
- Proposed Major Isopach Contour (100mm Intervals)
- Extent of area to be planed off up to 40mm of existing surface course and replace with 40mm new surface course and regulating material where required

Ordinance Survey Licence number: 100057360

Drawing Revisions				
Rev:	Dwn:	Date:	Details	Chk:
-	BM	26/08/2022	First issue	SRT
A	JT	25/01/2023	Layout amended	BM

Client

ERI MTP LTD

Project

MIRA Technology Park - Phase 2 Infrastructure

Title

Proposed Isopach Contours (Sheet 1 of 2)

MILESTONE
TRANSPORT PLANNING

7 Ancells Court, Rye Close, Fleet, Hampshire, GU51 2UY
Tel: 01483 397888
Gateshead IBC, Mulgrave Terrace, Gateshead, NE8 1AN
Tel: 0191 338 7220
web: www.milestonetp.co.uk

Drawing Number:

20-170/161/01

Scale:

1:250 @ A1

Revision:

A