


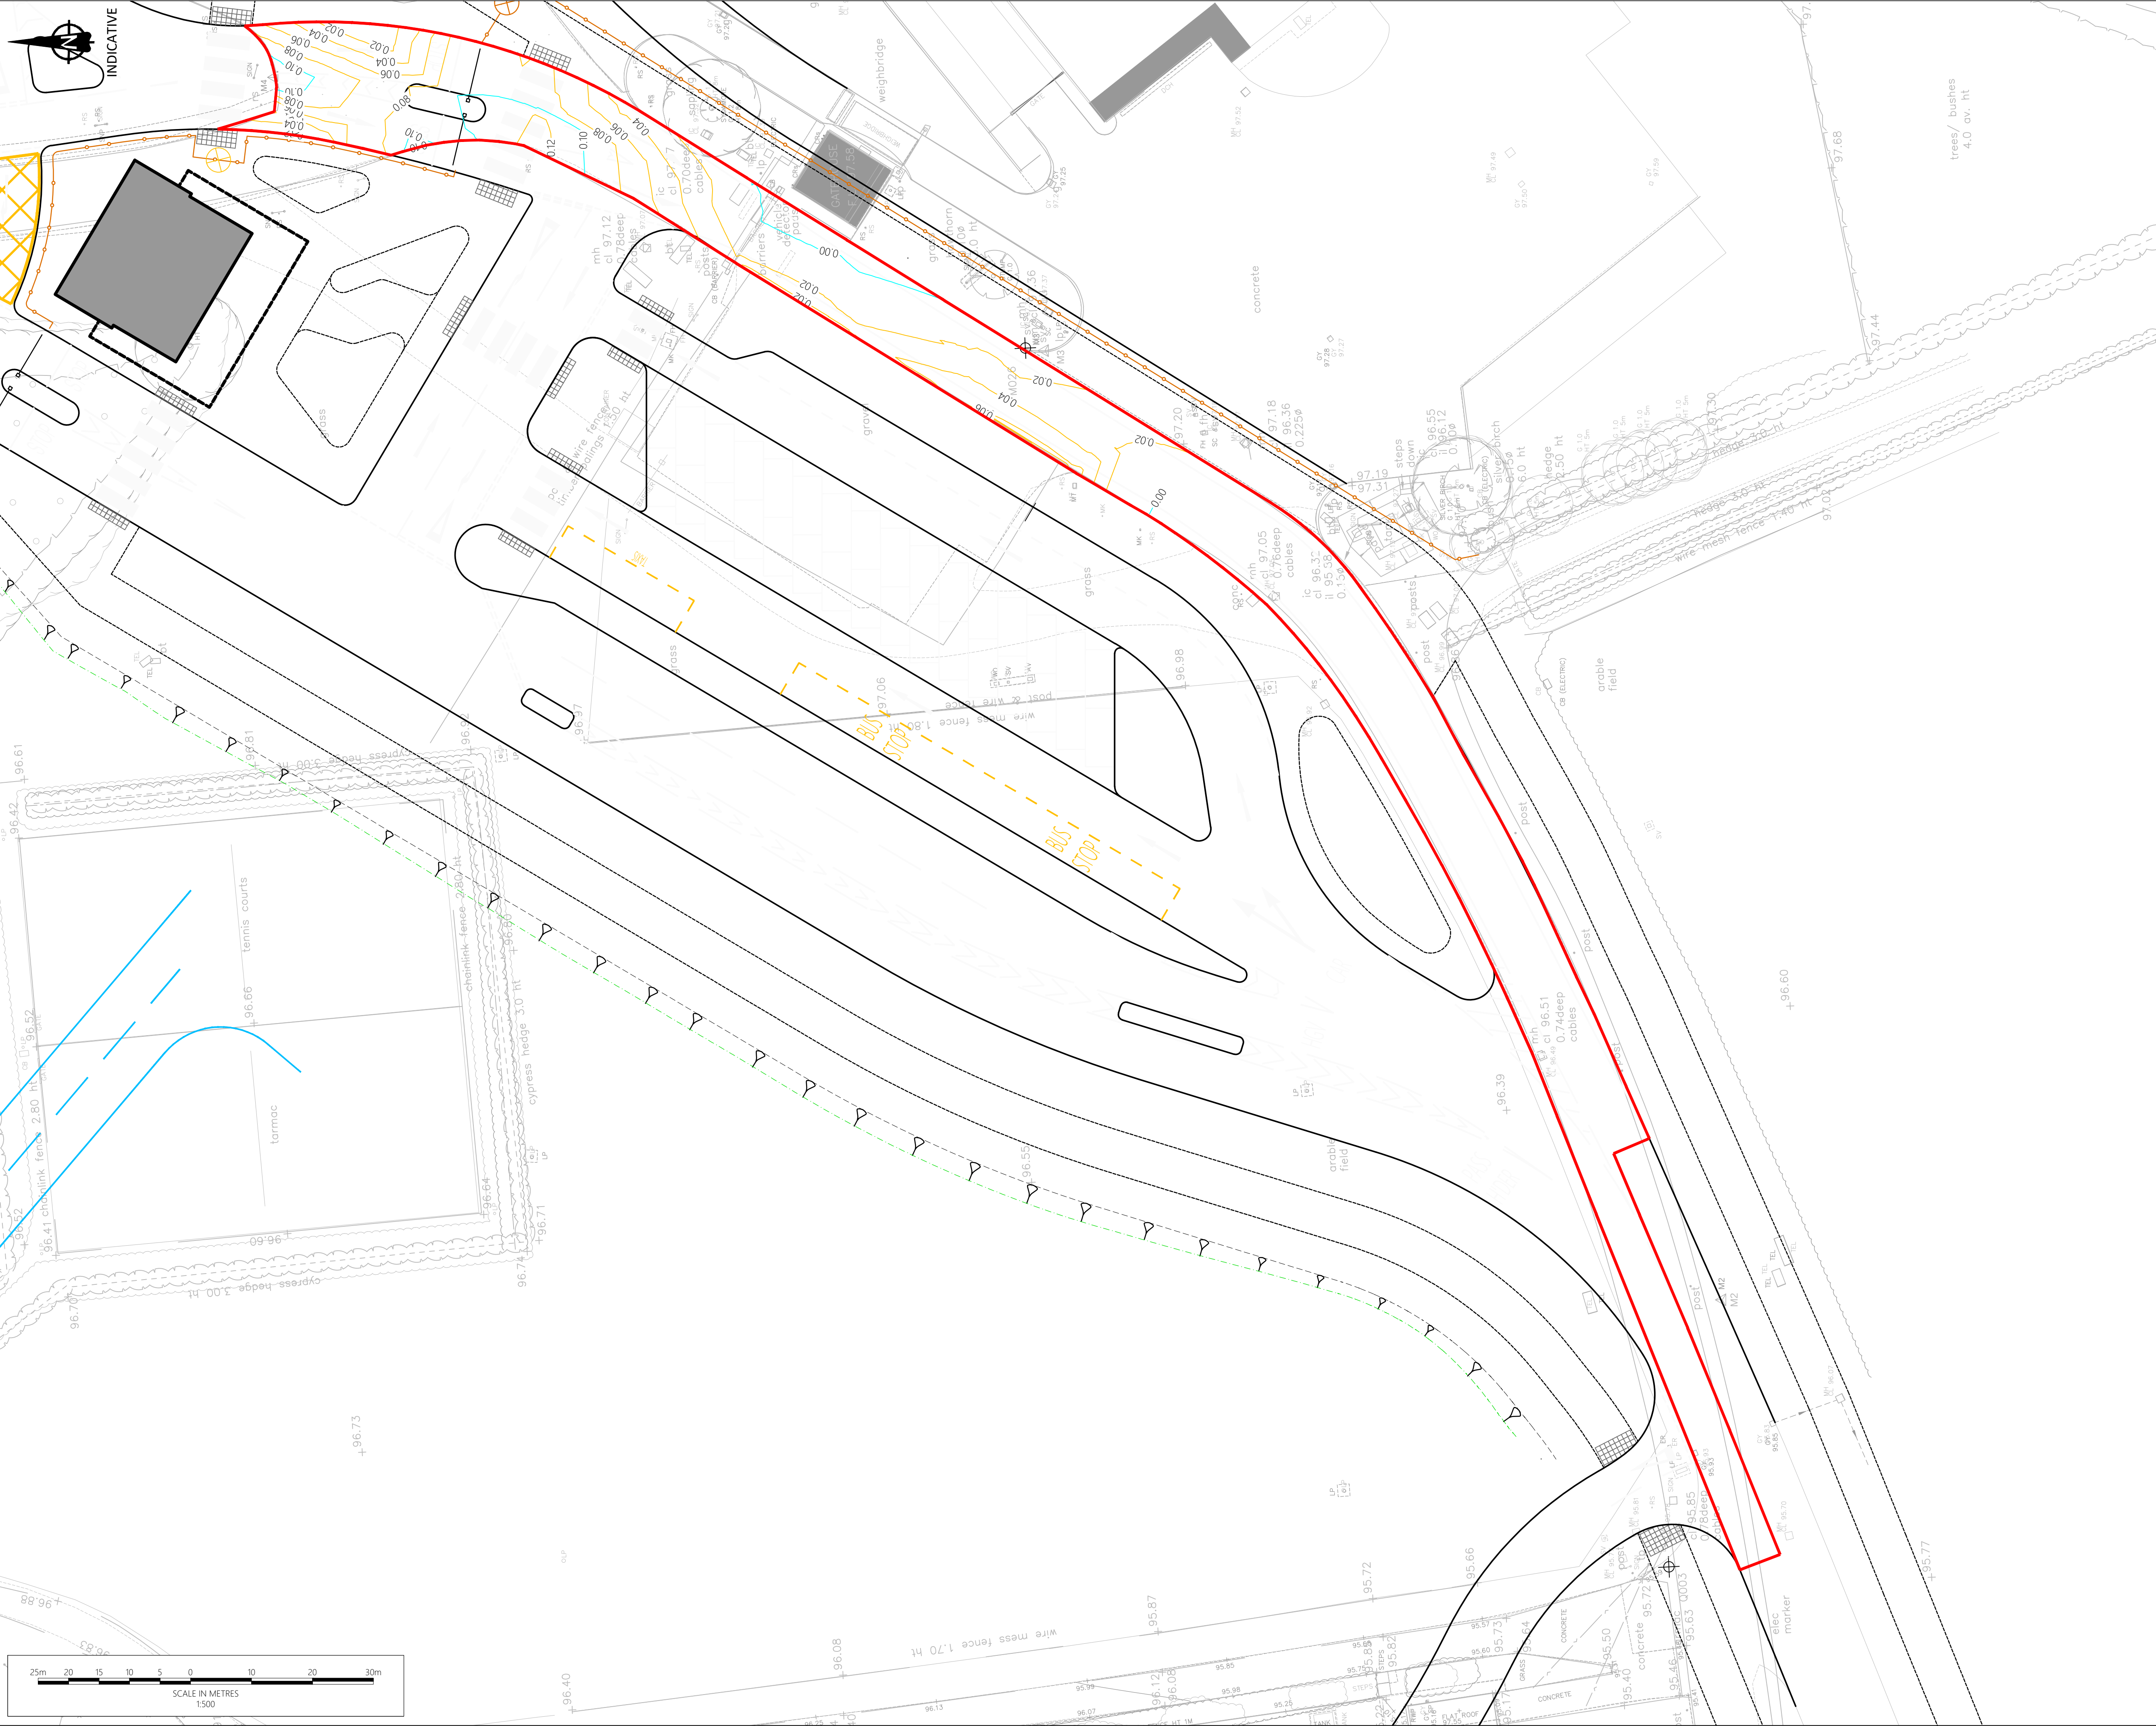

Notes

- Do not scale from this drawing. All dimensions shown are in metres unless noted otherwise.
- This drawing has been based upon topographical survey information produced by others and Milestone Transport Planning cannot be held responsible for any discrepancies which may arise because of it.
- Isopach contours indicate difference between proposed and existing carriageway levels.

Key

Proposed Minor Isopach Contour (20mm Intervals)

Proposed Major Isopach Contour (100mm Intervals)

Extent of area to be planed off up to 40mm of existing surface course and replace with 40mm new surface course and regulating material where required

Ordinance Survey Licence number: 100057360

Drawing Revisions

Rev:	Dwn:	Date:	Details	Chk:
-	BM	26/08/2022	First issue	SRT
A	JT	25/01/2023	Layout amended	BM

Client

ERI MTP LTD

Project

MIRA Technology Park - Phase 2 Infrastructure

Title

Proposed Isopach Contours (Sheet 2 of 2)

MILESTONE

TRANSPORT PLANNING

7 Ancells Court, Rye Close, Fleet, Hampshire, GU51 2UY

Tel: 01483 397888

Gateshead IBC, Mulgrave Terrace, Gateshead, NE8 1AN

Tel: 0191 338 7220

web: www.milestonetp.co.uk

Drawing Number:

20-170/151/02

Scale:

1:500 @ A1

Revision:

A