

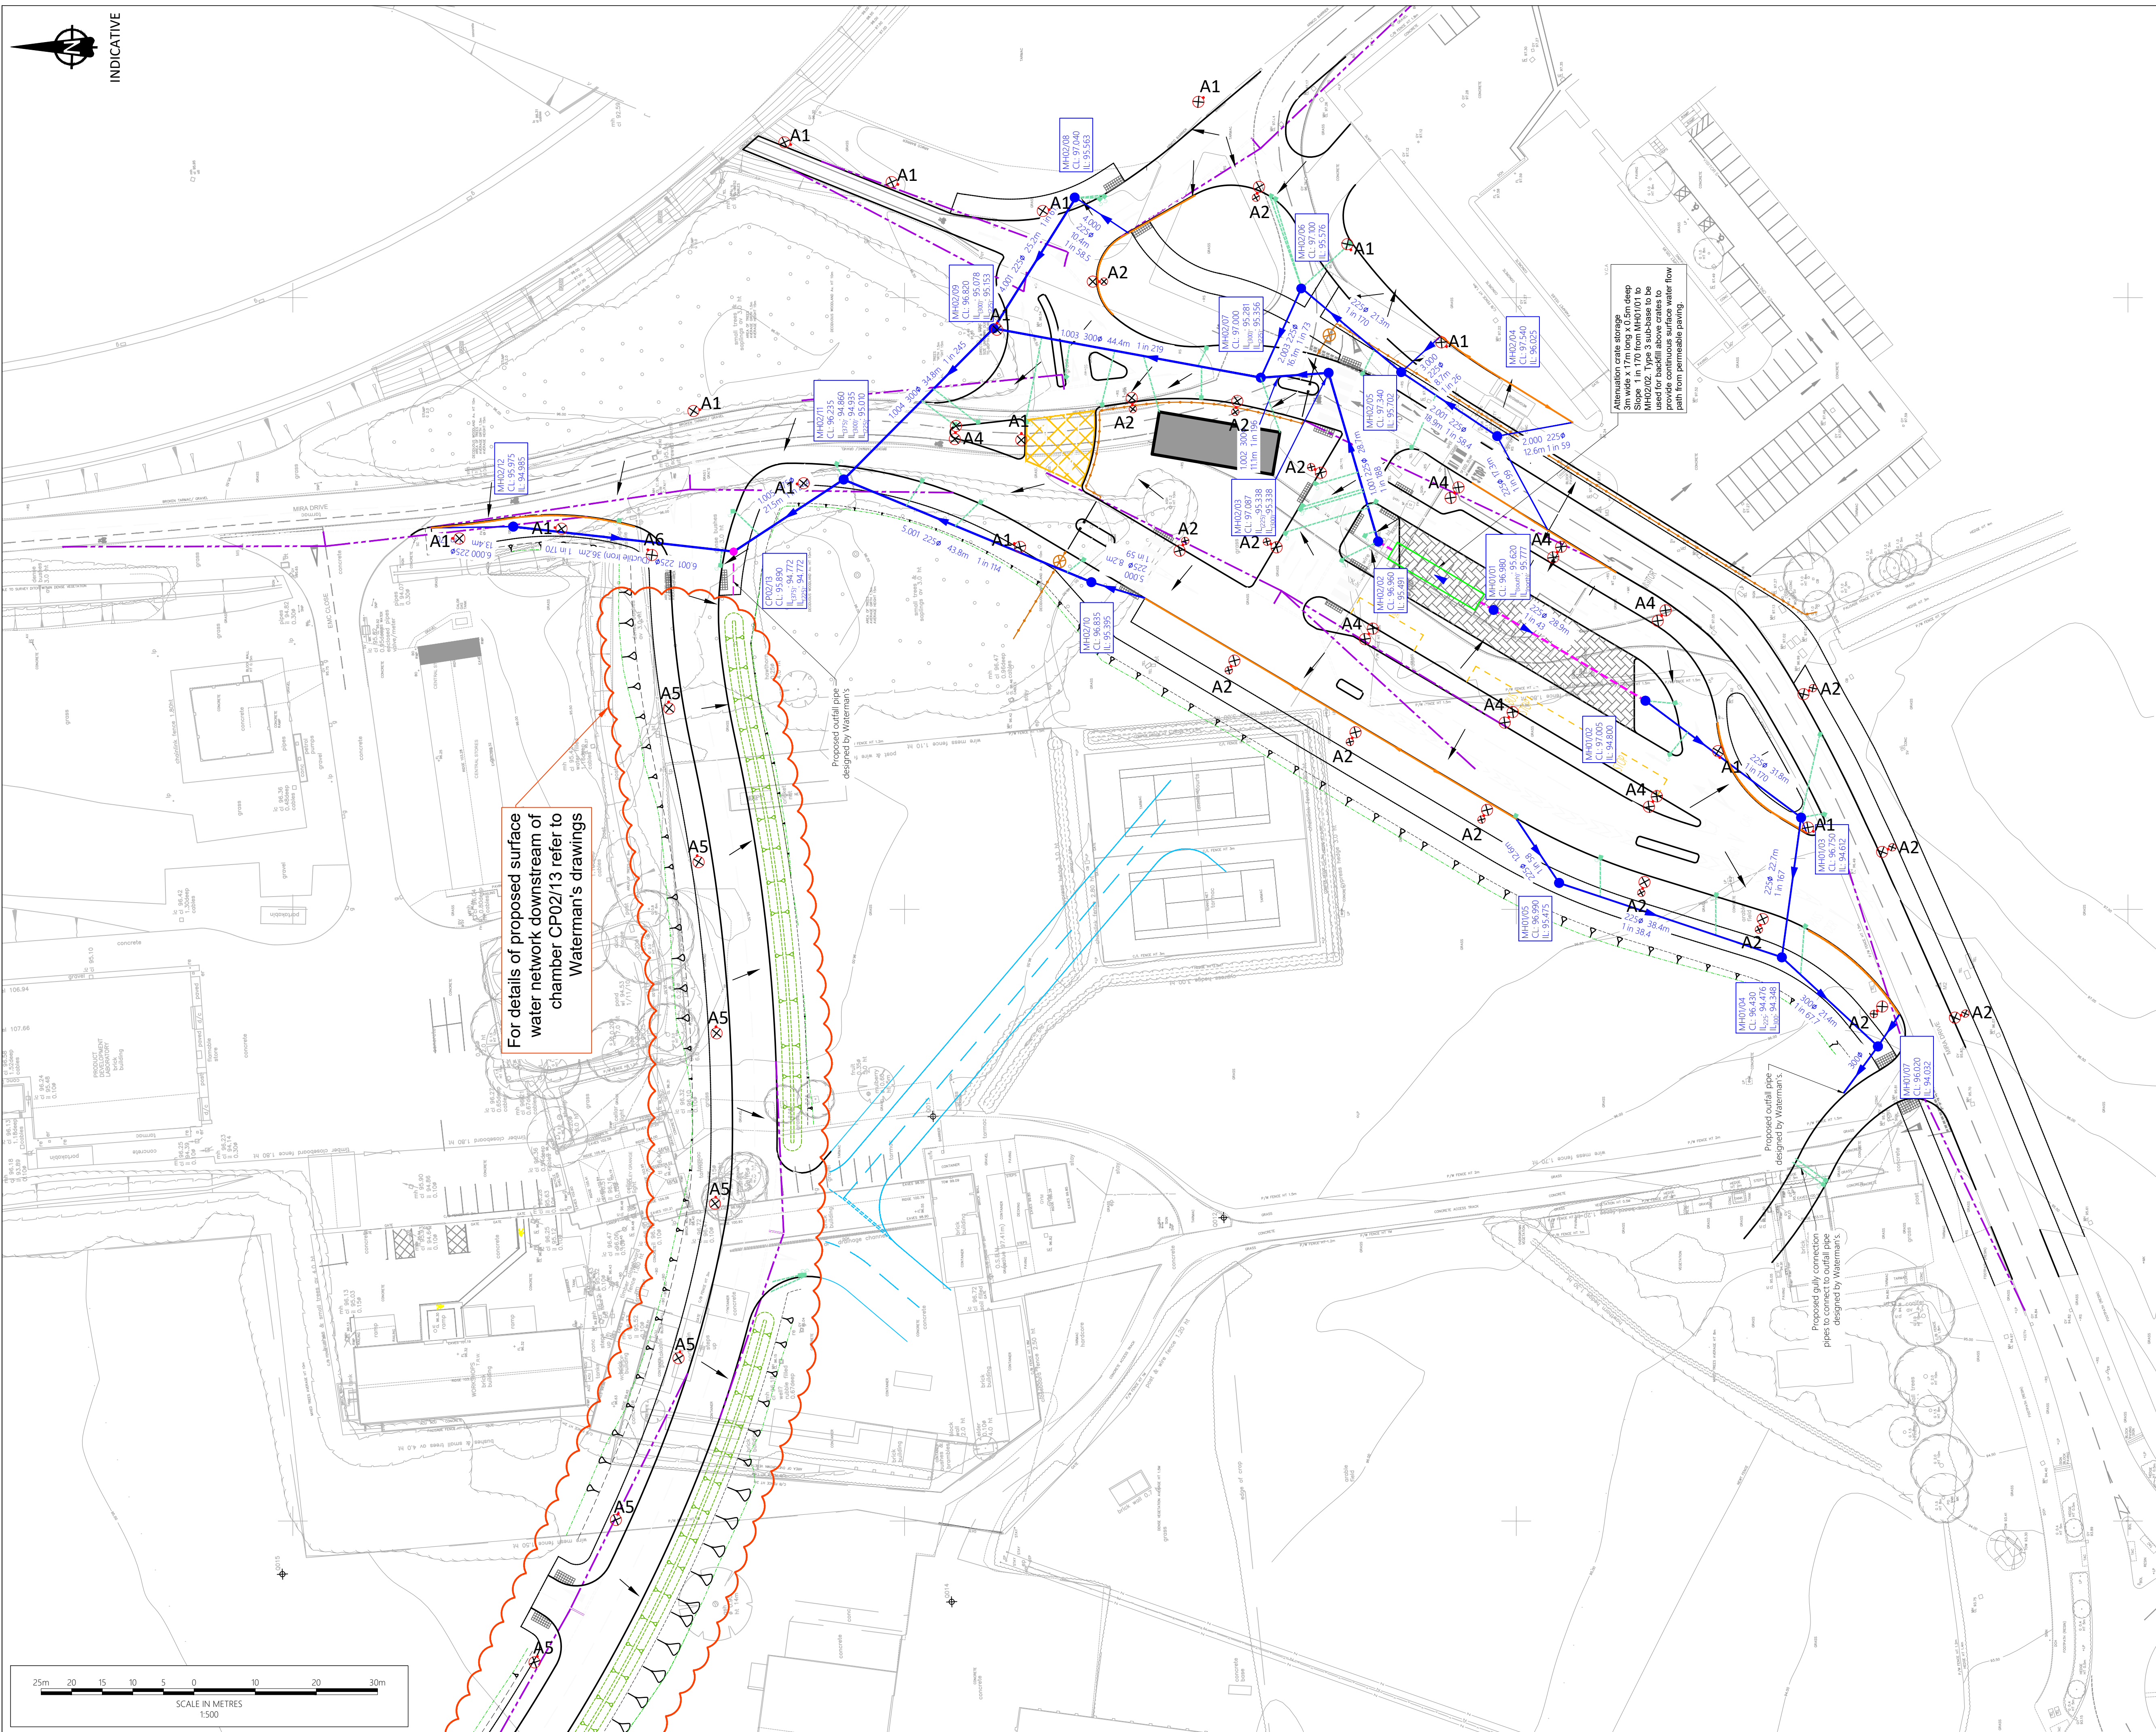


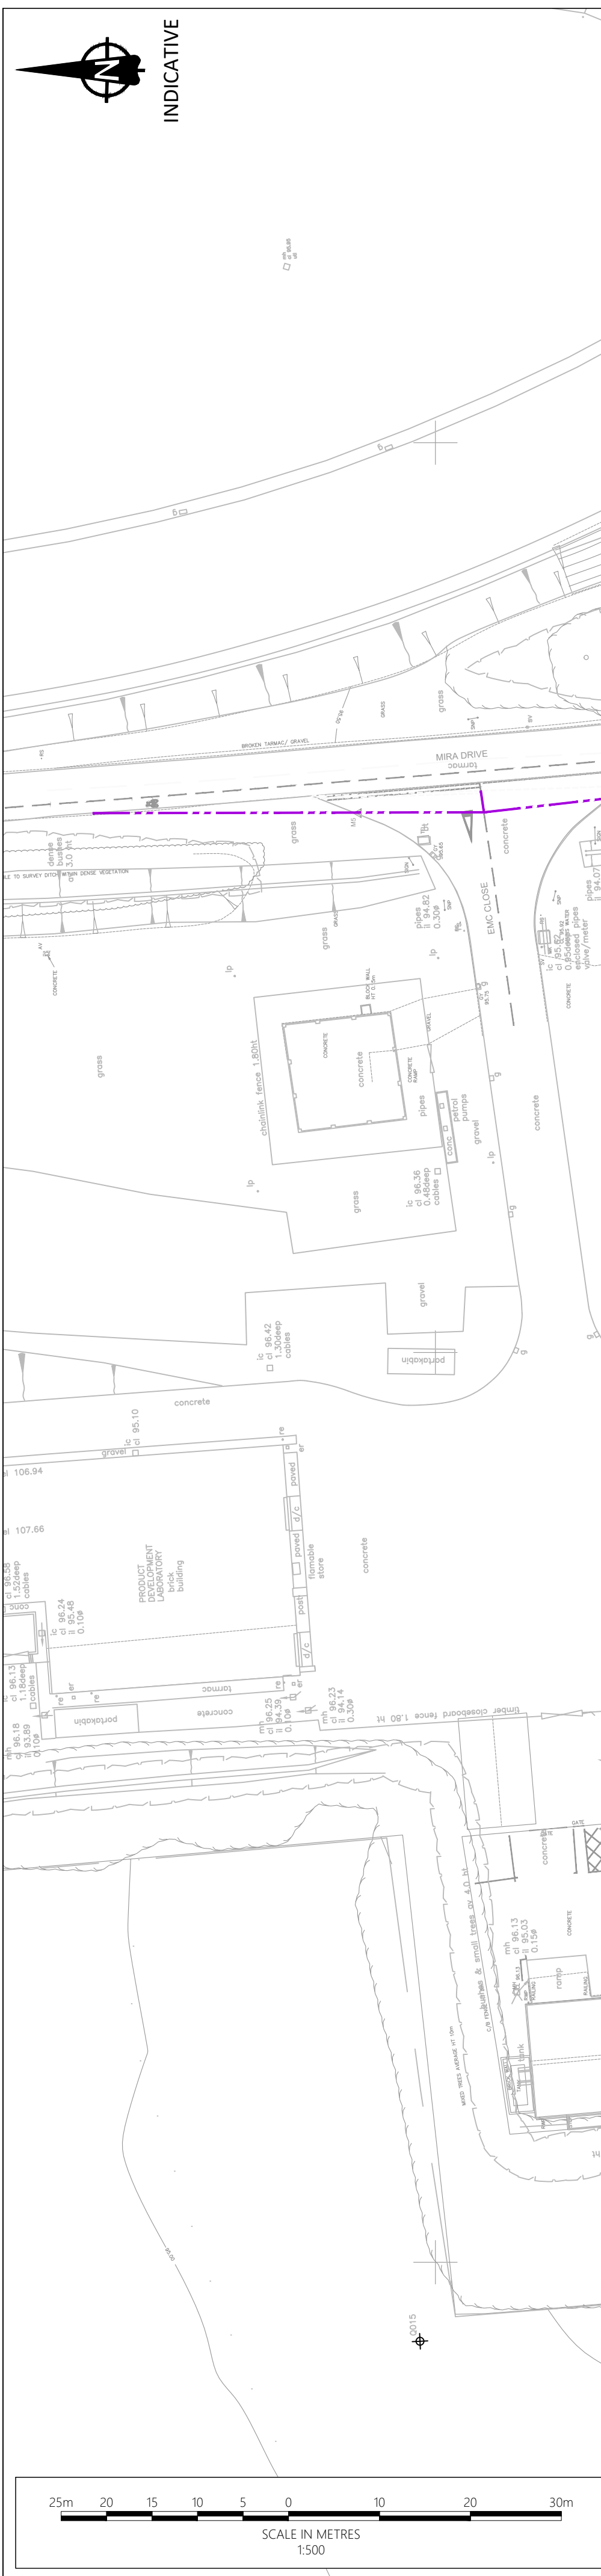

- Notes:**
1. Do not scale from this drawing. All dimensions shown are in metres unless noted otherwise.
 2. This drawing has been based upon topographical survey information produced by others, and Milestone Transport Planning cannot be held responsible for any discrepancies which may arise because of it.
 3. For sheet layout and overall site layout refer to sheet 3.
 4. **Manholes**
 - a. Manholes are to be provided in accordance with 'Sewers For Adoption'.
 - b. All chamber covers to be Class D400 to BS EN 124.
 2. **Gullies**
 - a. Where new gullies replace existing gullies, the existing gully connections are to be located and extended or truncated, as may be necessary, to suit new gully positions.
 - b. Exact gully positions are to be confirmed on site.
 - c. All gully gratings to be Class D400 to BS EN 124.
 - d. Gully pots to be trapped.
 - e. All gully connections to be 150mm diameter and must have bedding type z.
 - f. Abandoned gully pots to be filled with concrete type ST1.
 3. **Sewers**
 - a. The Contractor is to jet blocked sewers and manholes to confirm invert levels on site prior to the commencement of construction of new sewers, manholes, gullies and connections.

Key

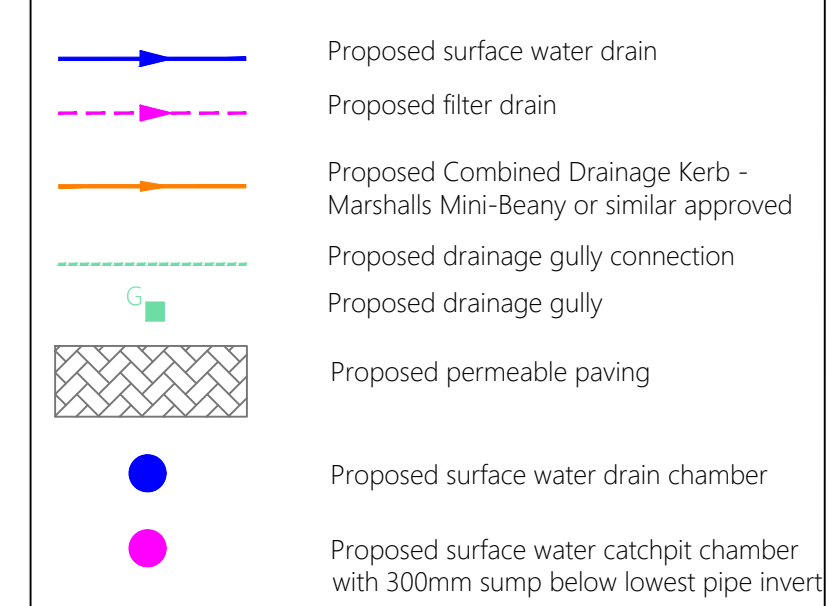

Ordnance Survey licence number: 100057360				
Drawing Revisions				
Rev.	Drn.	Date:	Details	Chk:
-	ST	25/02/2022	First issue	PK
A	ST	25/03/2022	Revised layout	PK
B	PK	31/03/2022	Minor amendment to avoid landscaping	PK
C	AM	13/04/2022	Revised layout	BM
D	AM	08/06/2022	Revised amendments to drainage kerbs	SRT
E	BM	29/07/2022	Revised Layout	PK
F	ST	25/08/2022	Proposed carrier pipes and chambers deleted and cloud added with note	SRT
G	JT	25/01/2023	Revised Layout	BM
H	PK	23/02/2023	Double gullies on Plot 6 access added	BM
I	AM	06/03/2023	Revised Layout	PK
J	JT	09/03/2023	Street lighting design revised	PK

Client

ERI MTP LTD

Project

MIRA Technology Park -
Phase 2 Infrastructure

Title

Drainage
(Sheet 1 of 3)

MILESTONE
TRANSPORT PLANNING

7 Ancells Court, Rye Close, Fleet, Hampshire, GU51 2UY
Tel: 01483 397888
Gateshead IBC, Mulgrave Terrace, Gateshead, NE8 1AN
Tel: 0191 338 7220
web: www.milestonetp.co.uk

Drawing Number: 20-170/501/01	Scale: 1:500 @ A1
	Revision: J