


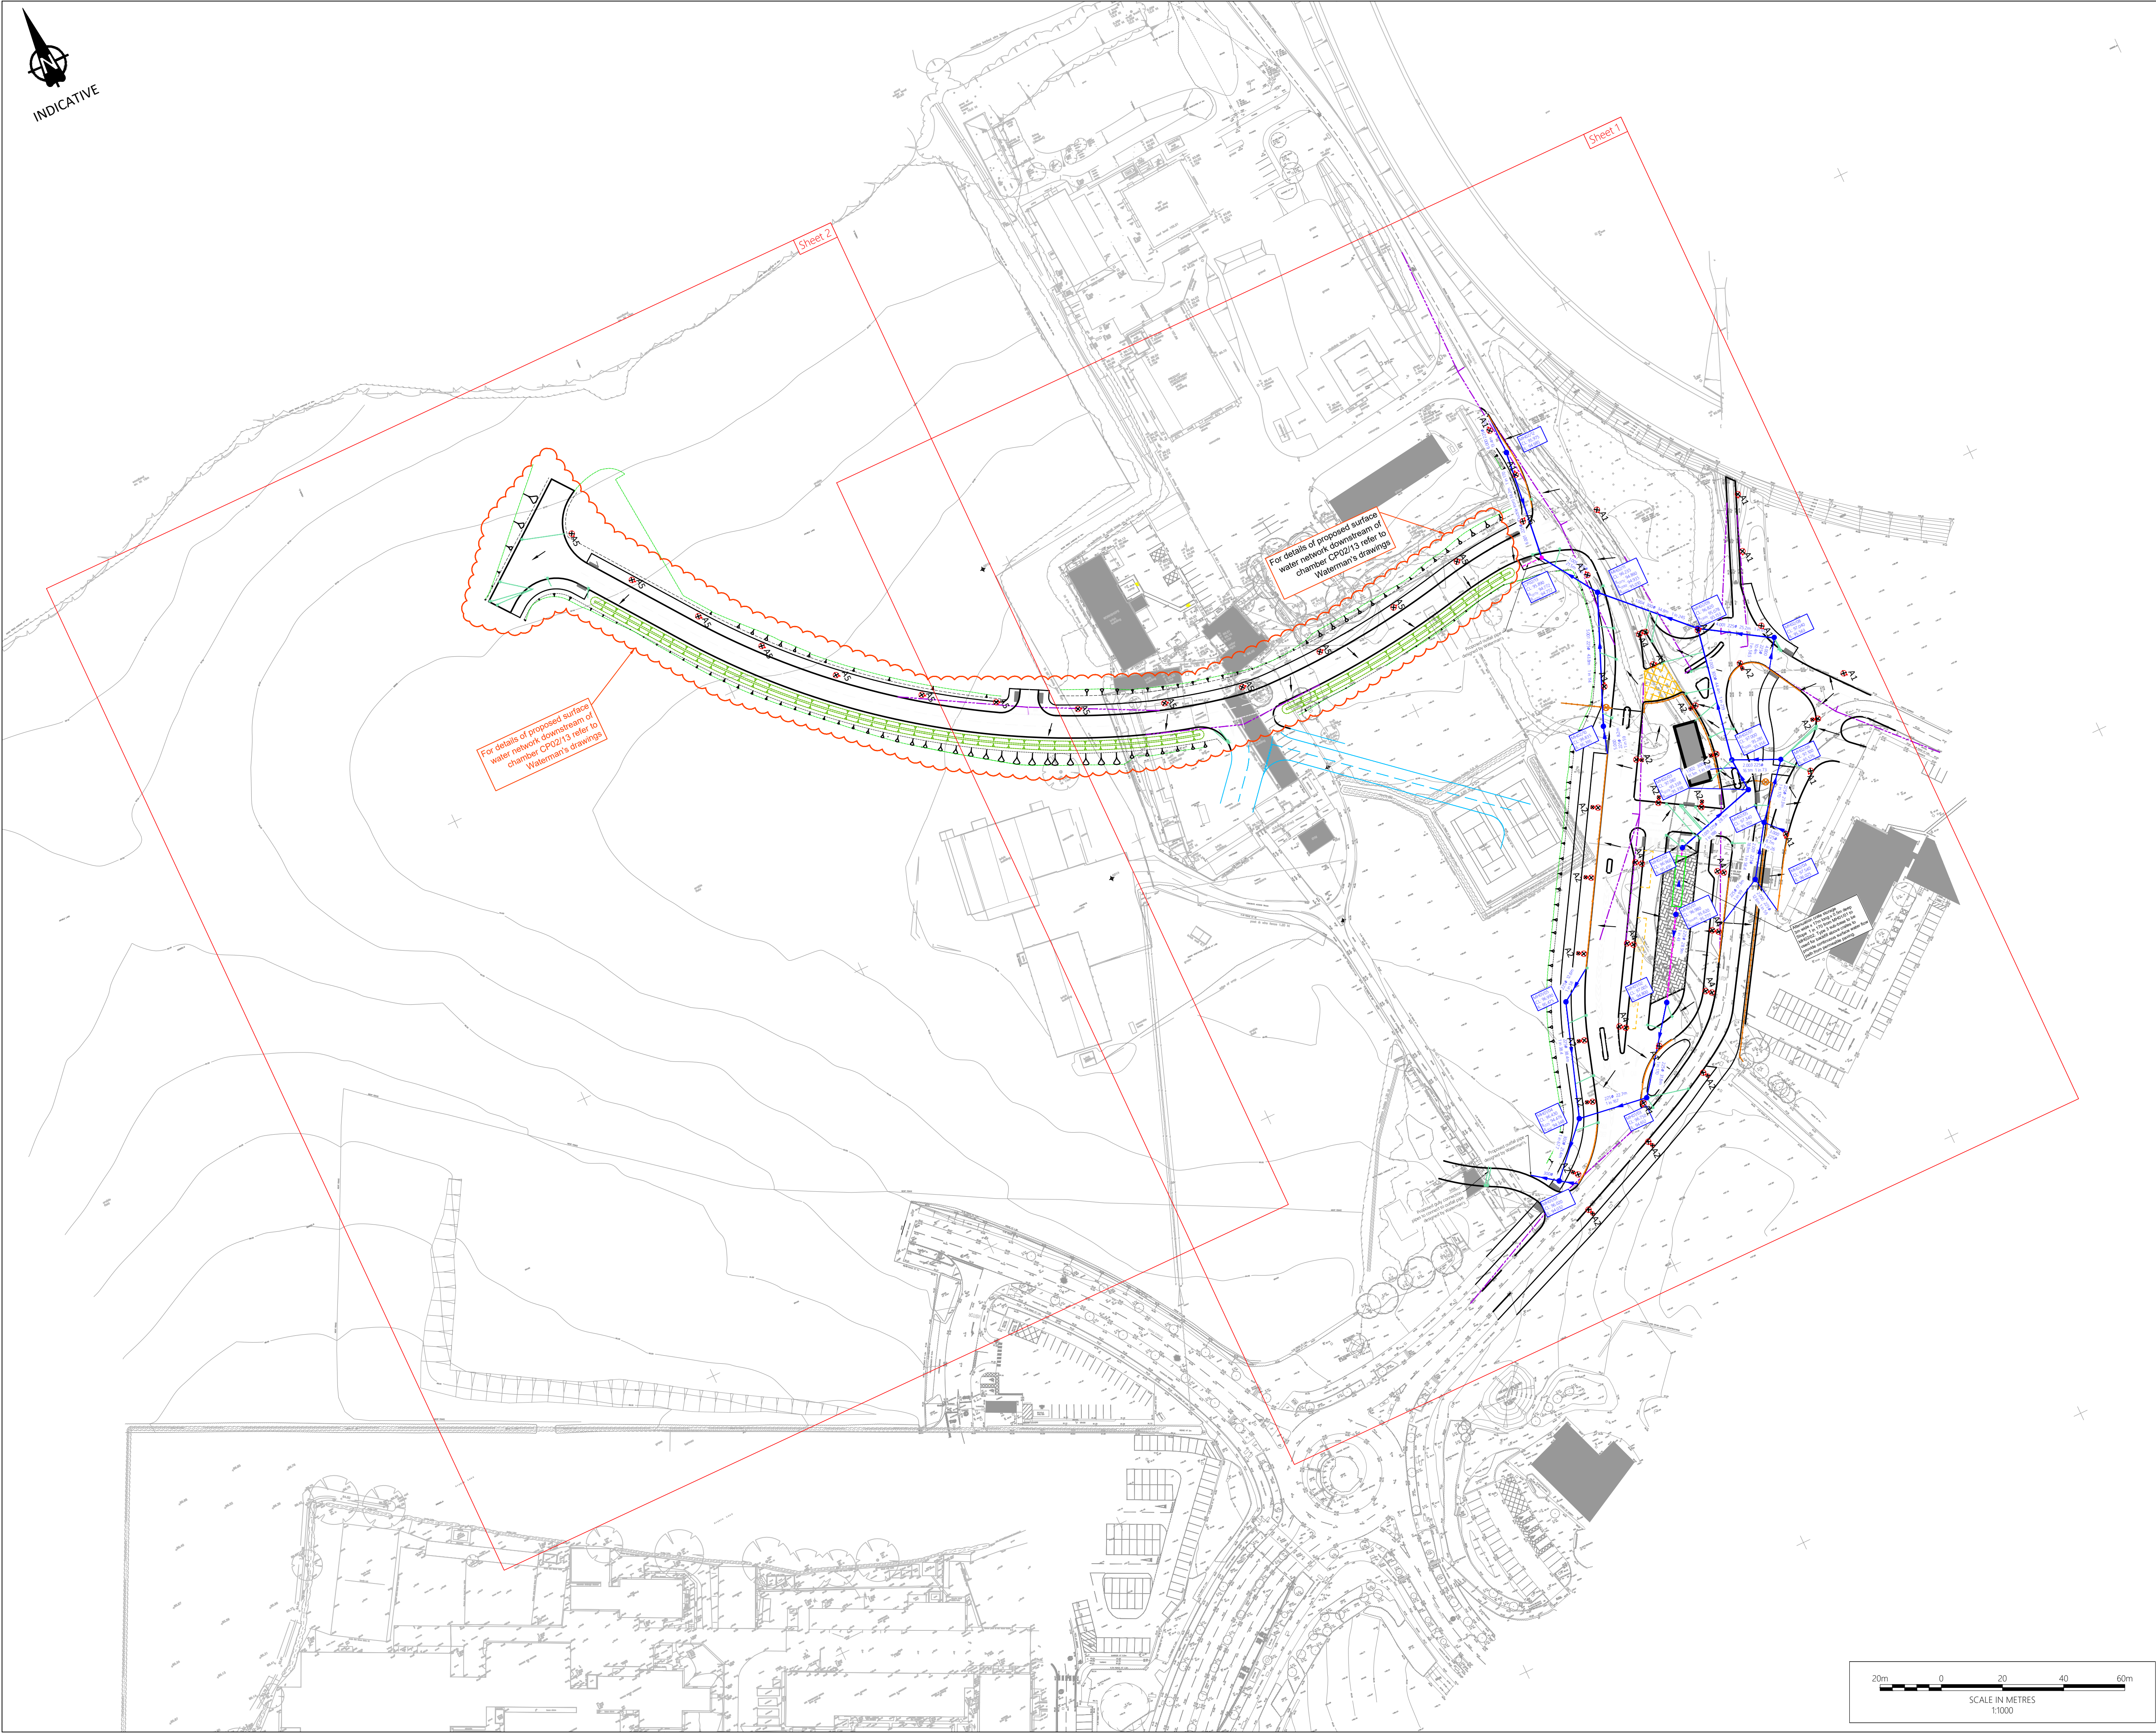

- Notes**
- Do not scale from this drawing. All dimensions shown are in metres unless noted otherwise.
 - This drawing has been based upon topographical survey information produced by others, and Milestone Transport Planning cannot be held responsible for any discrepancies which may arise because of it.
 - Manholes**
 - Manholes are to be provided in accordance with 'Sewers For Adoption'.
 - All chamber covers to be Class D400 to BS EN 124.
 - Gullies**
 - Where new gullies replace existing gullies, the existing gully connections are to be located and extended or truncated, as may be necessary, to suit new gully positions.
 - Exact gully positions are to be confirmed on site.
 - All gully gratings to be Class D400 to BS EN 124
 - Gully pots to be trapped.
 - All gully connections to be 150mm diameter and must have bedding type z.
 - Abandoned gully pots to be filled with concrete type ST1.
 - Sewers**
 - The Contractor is to jet blocked sewers and manholes to confirm invert levels on site prior to the commencement of construction of new sewers, manholes, gullies and connections.

- Key**
- Proposed surface water drain
 - Proposed filter drain
 - Proposed Combined Drainage Kerb - Marshalls Mini-Beany or similar approved
 - Proposed drainage gully connection
 - Proposed drainage gully
 - Proposed permeable paving
 - Proposed surface water drain chamber
 - Proposed surface water catchpit chamber with 300mm sump below lowest pipe invert

Ordnance Survey Licence number: 100057360

Drawing Revisions				
Rev.	Dwn.	Date:	Details	Chk:
A	ST	25/02/2022	First issue	PK
B	ST	25/03/2022	Revised layout	PK
C	PK	31/03/2022	Minor amendment to avoid landscaping	SRT
D	AM	13/04/2022	Revised layout	BM
E	DC	08/06/2022	Minor amendments to drainage kerbs	PK
F	BM	29/07/2022	Revised Layout	SRT
G	ST	25/08/2022	Proposed carrier pipes and chambers deleted and cloud added with note	SRT
H	JT	25/01/2023	Revised Layout	BM
I	PK	23/02/2023	Double gullies on Plot 6 access added	BM
J	AM	06/03/2023	Revised Layout	--
	JT	09/03/2023	Street lighting design revised	PK

Client

ERI MTP LTD

Project

MIRA Technology Park - Phase 2 Infrastructure

Title

Drainage
(Sheet 3 of 3)

7 Ancells Court, Rye Close, Fleet, Hampshire, GU51 2UY
Tel: 01483 397888
Gateshead IBC, Mulgrave Terrace, Gateshead, NE8 1AN
Tel: 0191 338 7220
web: www.milestonetp.co.uk

Drawing Number:	Scale:
20-170/501/03	1:1000 @ A1
Revision:	J