



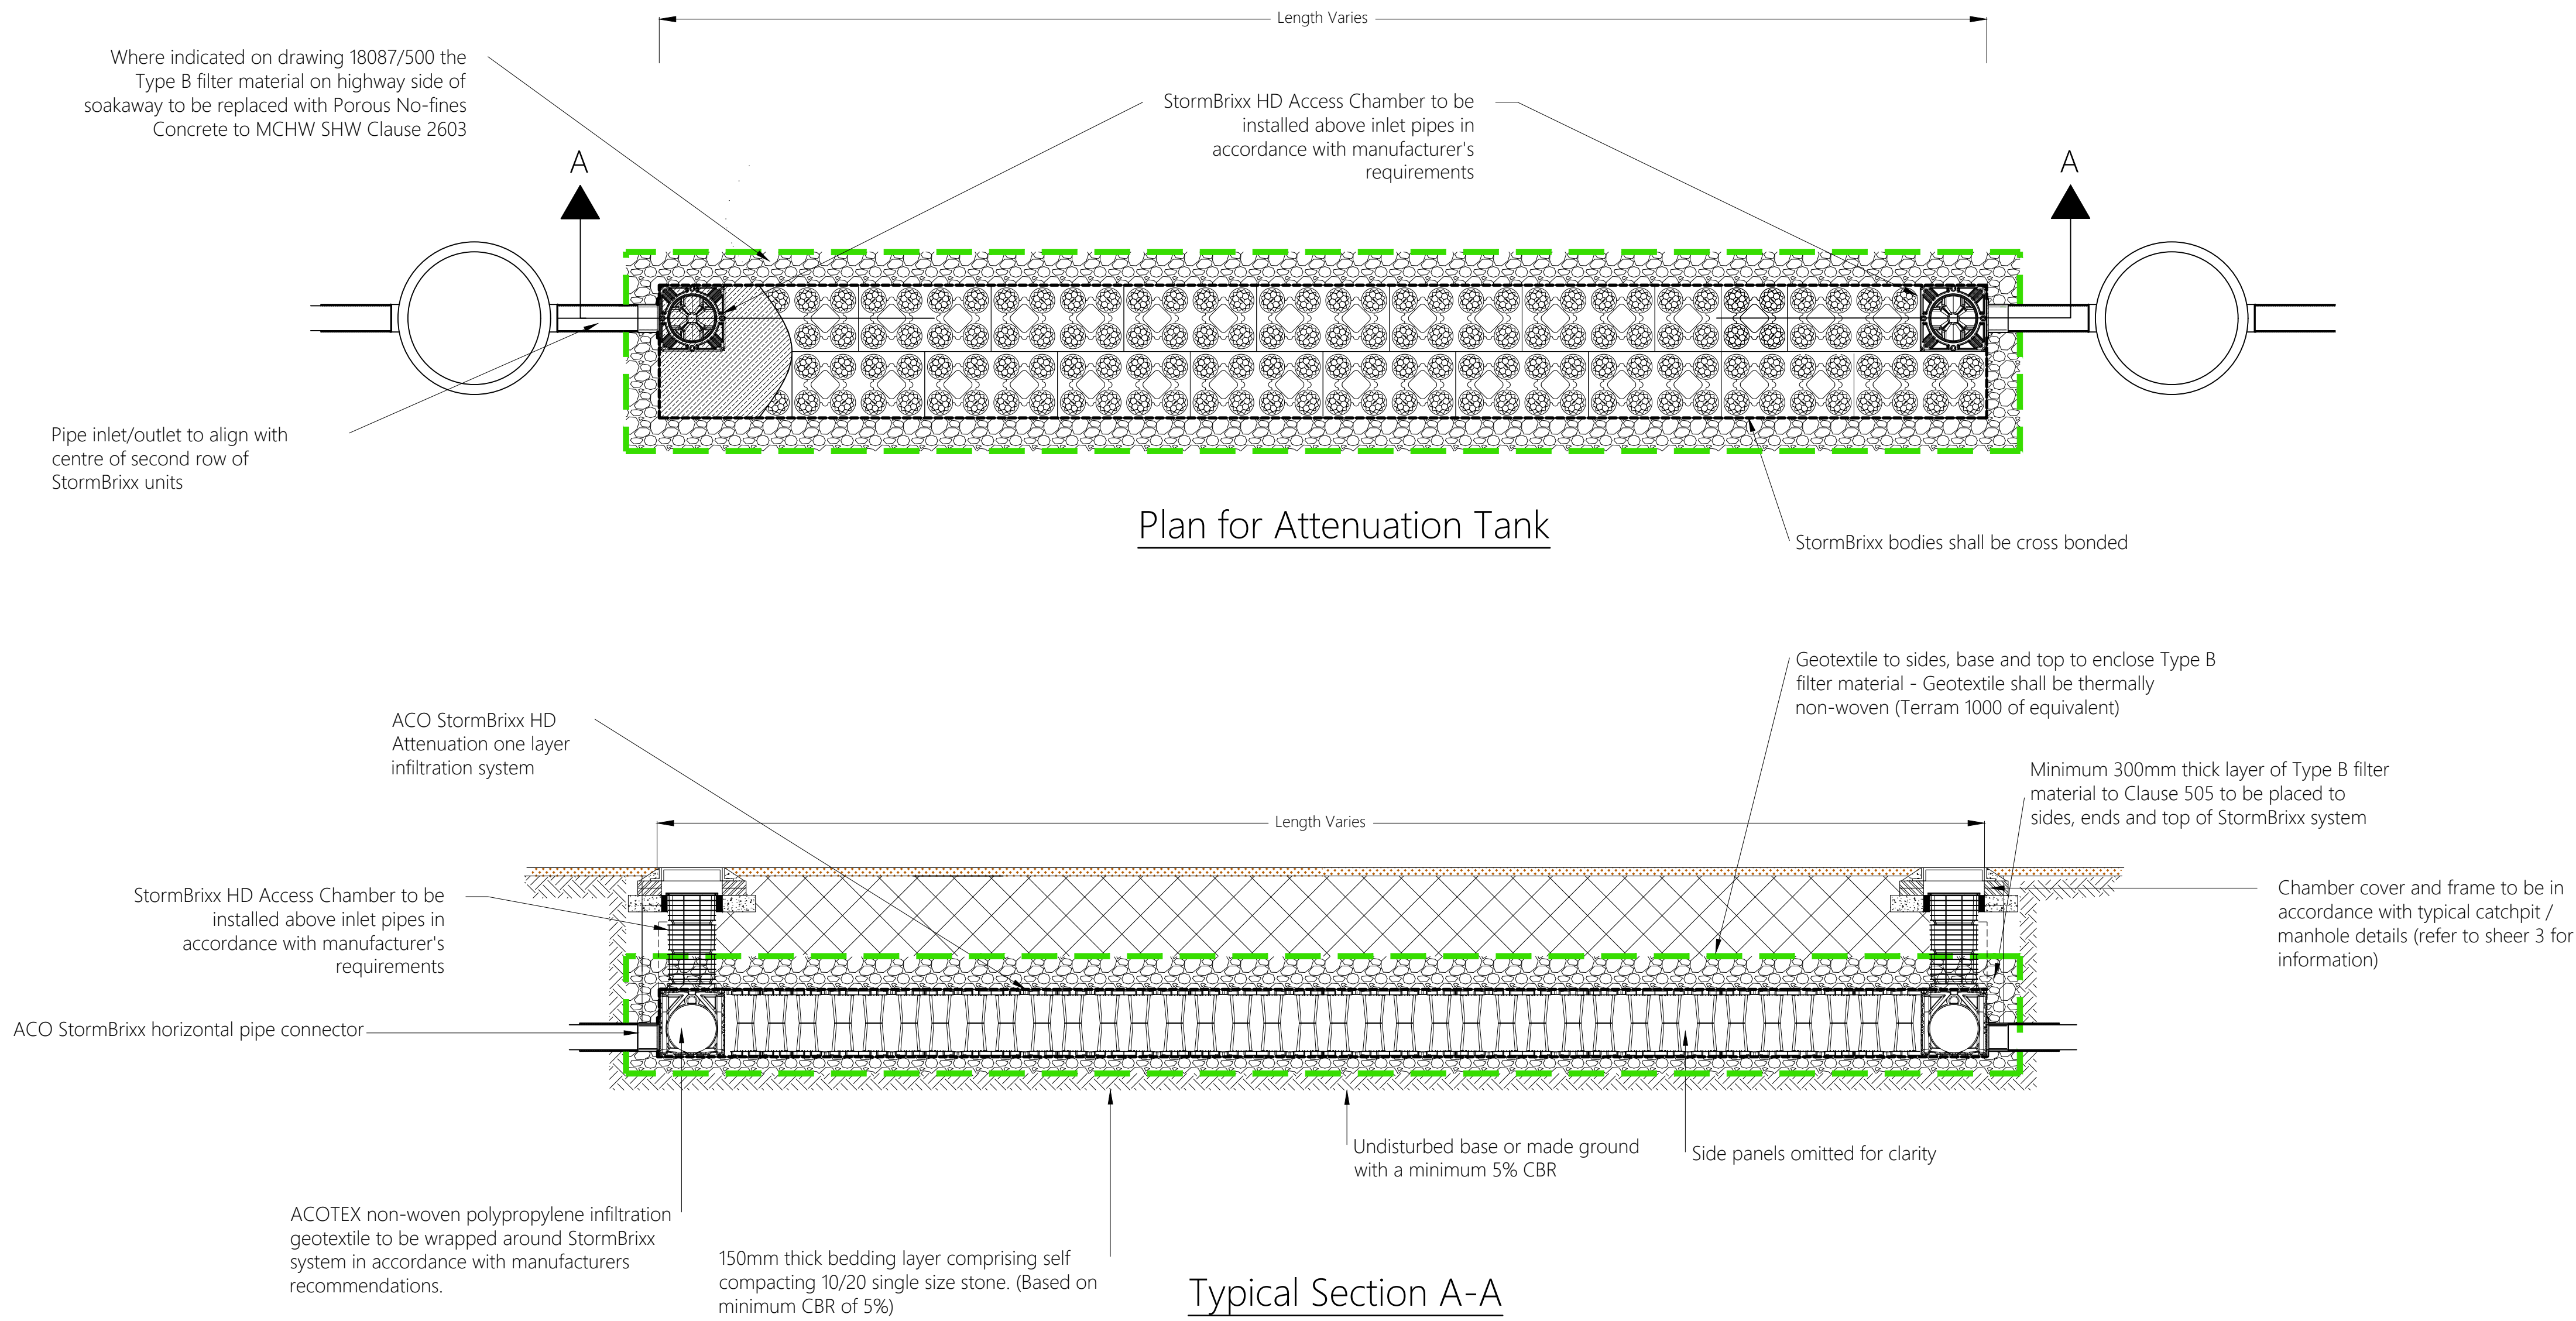

Notes: Construction details are based on ACO StormBrixx HD Installation Detail Drawings

Typical Attenuation Tank Using ACO StormBrixx HD System

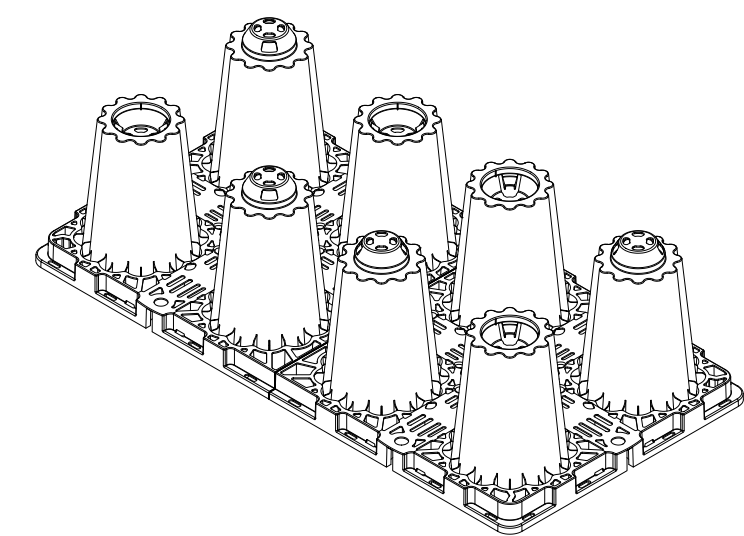

Isometric view of Single ACO StormBrixx HD System Unit

- Notes
- Do not scale from this drawing. All dimensions shown are in metres unless noted otherwise.

Ordnance Survey Licence number: 100057360

| Drawing Revisions |      |            |                           |      |
|-------------------|------|------------|---------------------------|------|
| Rev:              | Dwn: | Date:      | Details                   | Chk: |
| -                 | BM   | 25/02/2022 | First issue               | PK   |
| A                 | DC   | 25/03/2022 | Preliminary stamp removed | PK   |
| B                 | JT   | 25/01/2023 | Updated title block       | BM   |

|   |  |                                                  |  |
|---|--|--------------------------------------------------|--|
| Client   |  | HORIBA MIRA Ltd                                  |  |
| Project   |  | MIRA Technology Park -<br>Phase 2 Infrastructure |  |
| Title   |  | Standard Construction Details<br>(Sheet 4 of 4)  |  |
|   |  |                                                  |  |
| <div><div><div><div><div><div><b>MILESTONE</b></div></div></div><div><div><div>TRANSPORT PLANNING</div></div></div></div><div><div><div>7 Ancells Court, Rye Close, Fleet, Hampshire, GU51 2UY<br/>Tel: 01483 397888<br/>Gateshead IBC, Mulgrave Terrace, Gateshead, NE8 1AN<br/>Tel: 0191 338 7220<br/>web: <a href="http://www.milestonetp.co.uk">www.milestonetp.co.uk</a></div></div></div></div></div> |  |                                                  |  |
| Drawing Number:   |  | Scale:                                           |  |
| 20-170/711/04   |  | N.T.S. @ A1                                      |  |
| Revision:   |  | B                                                |  |