


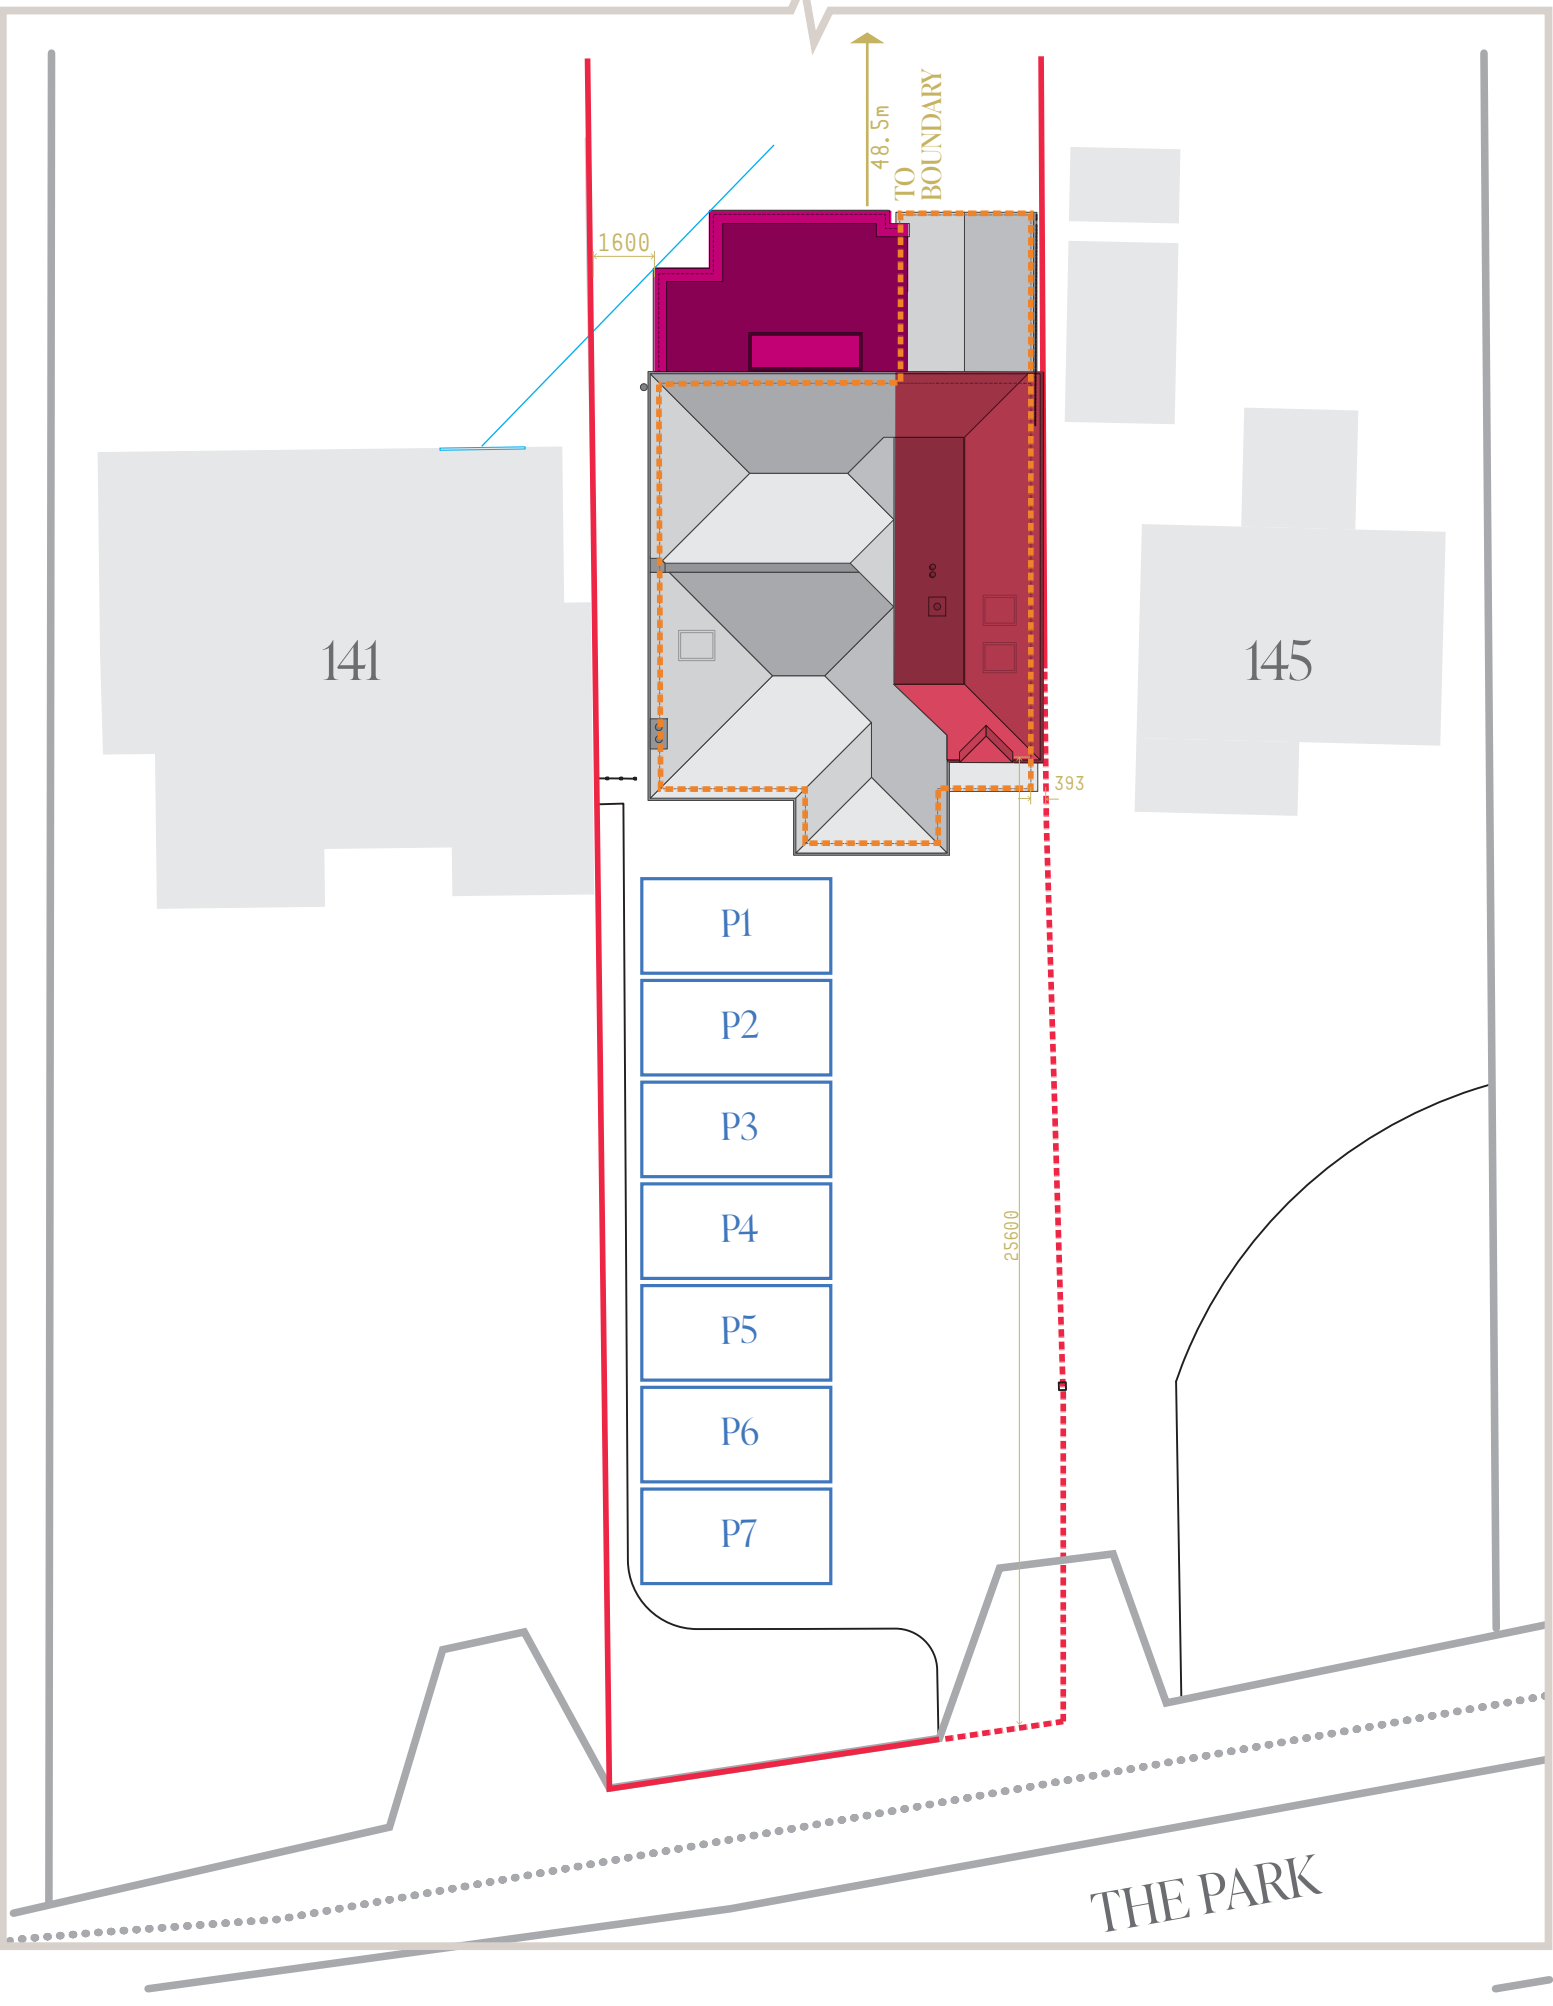

- BOUNDARY
- EXISTING PROPERTY (WALLS)
- TWO STOREY EXTENSION
- SINGLE STOREY EXTENSION
- NEIGHBOURING PROPERTIES
- PARKING SPACE 5000 x 2500

Block Plan

Scale 1:200

