


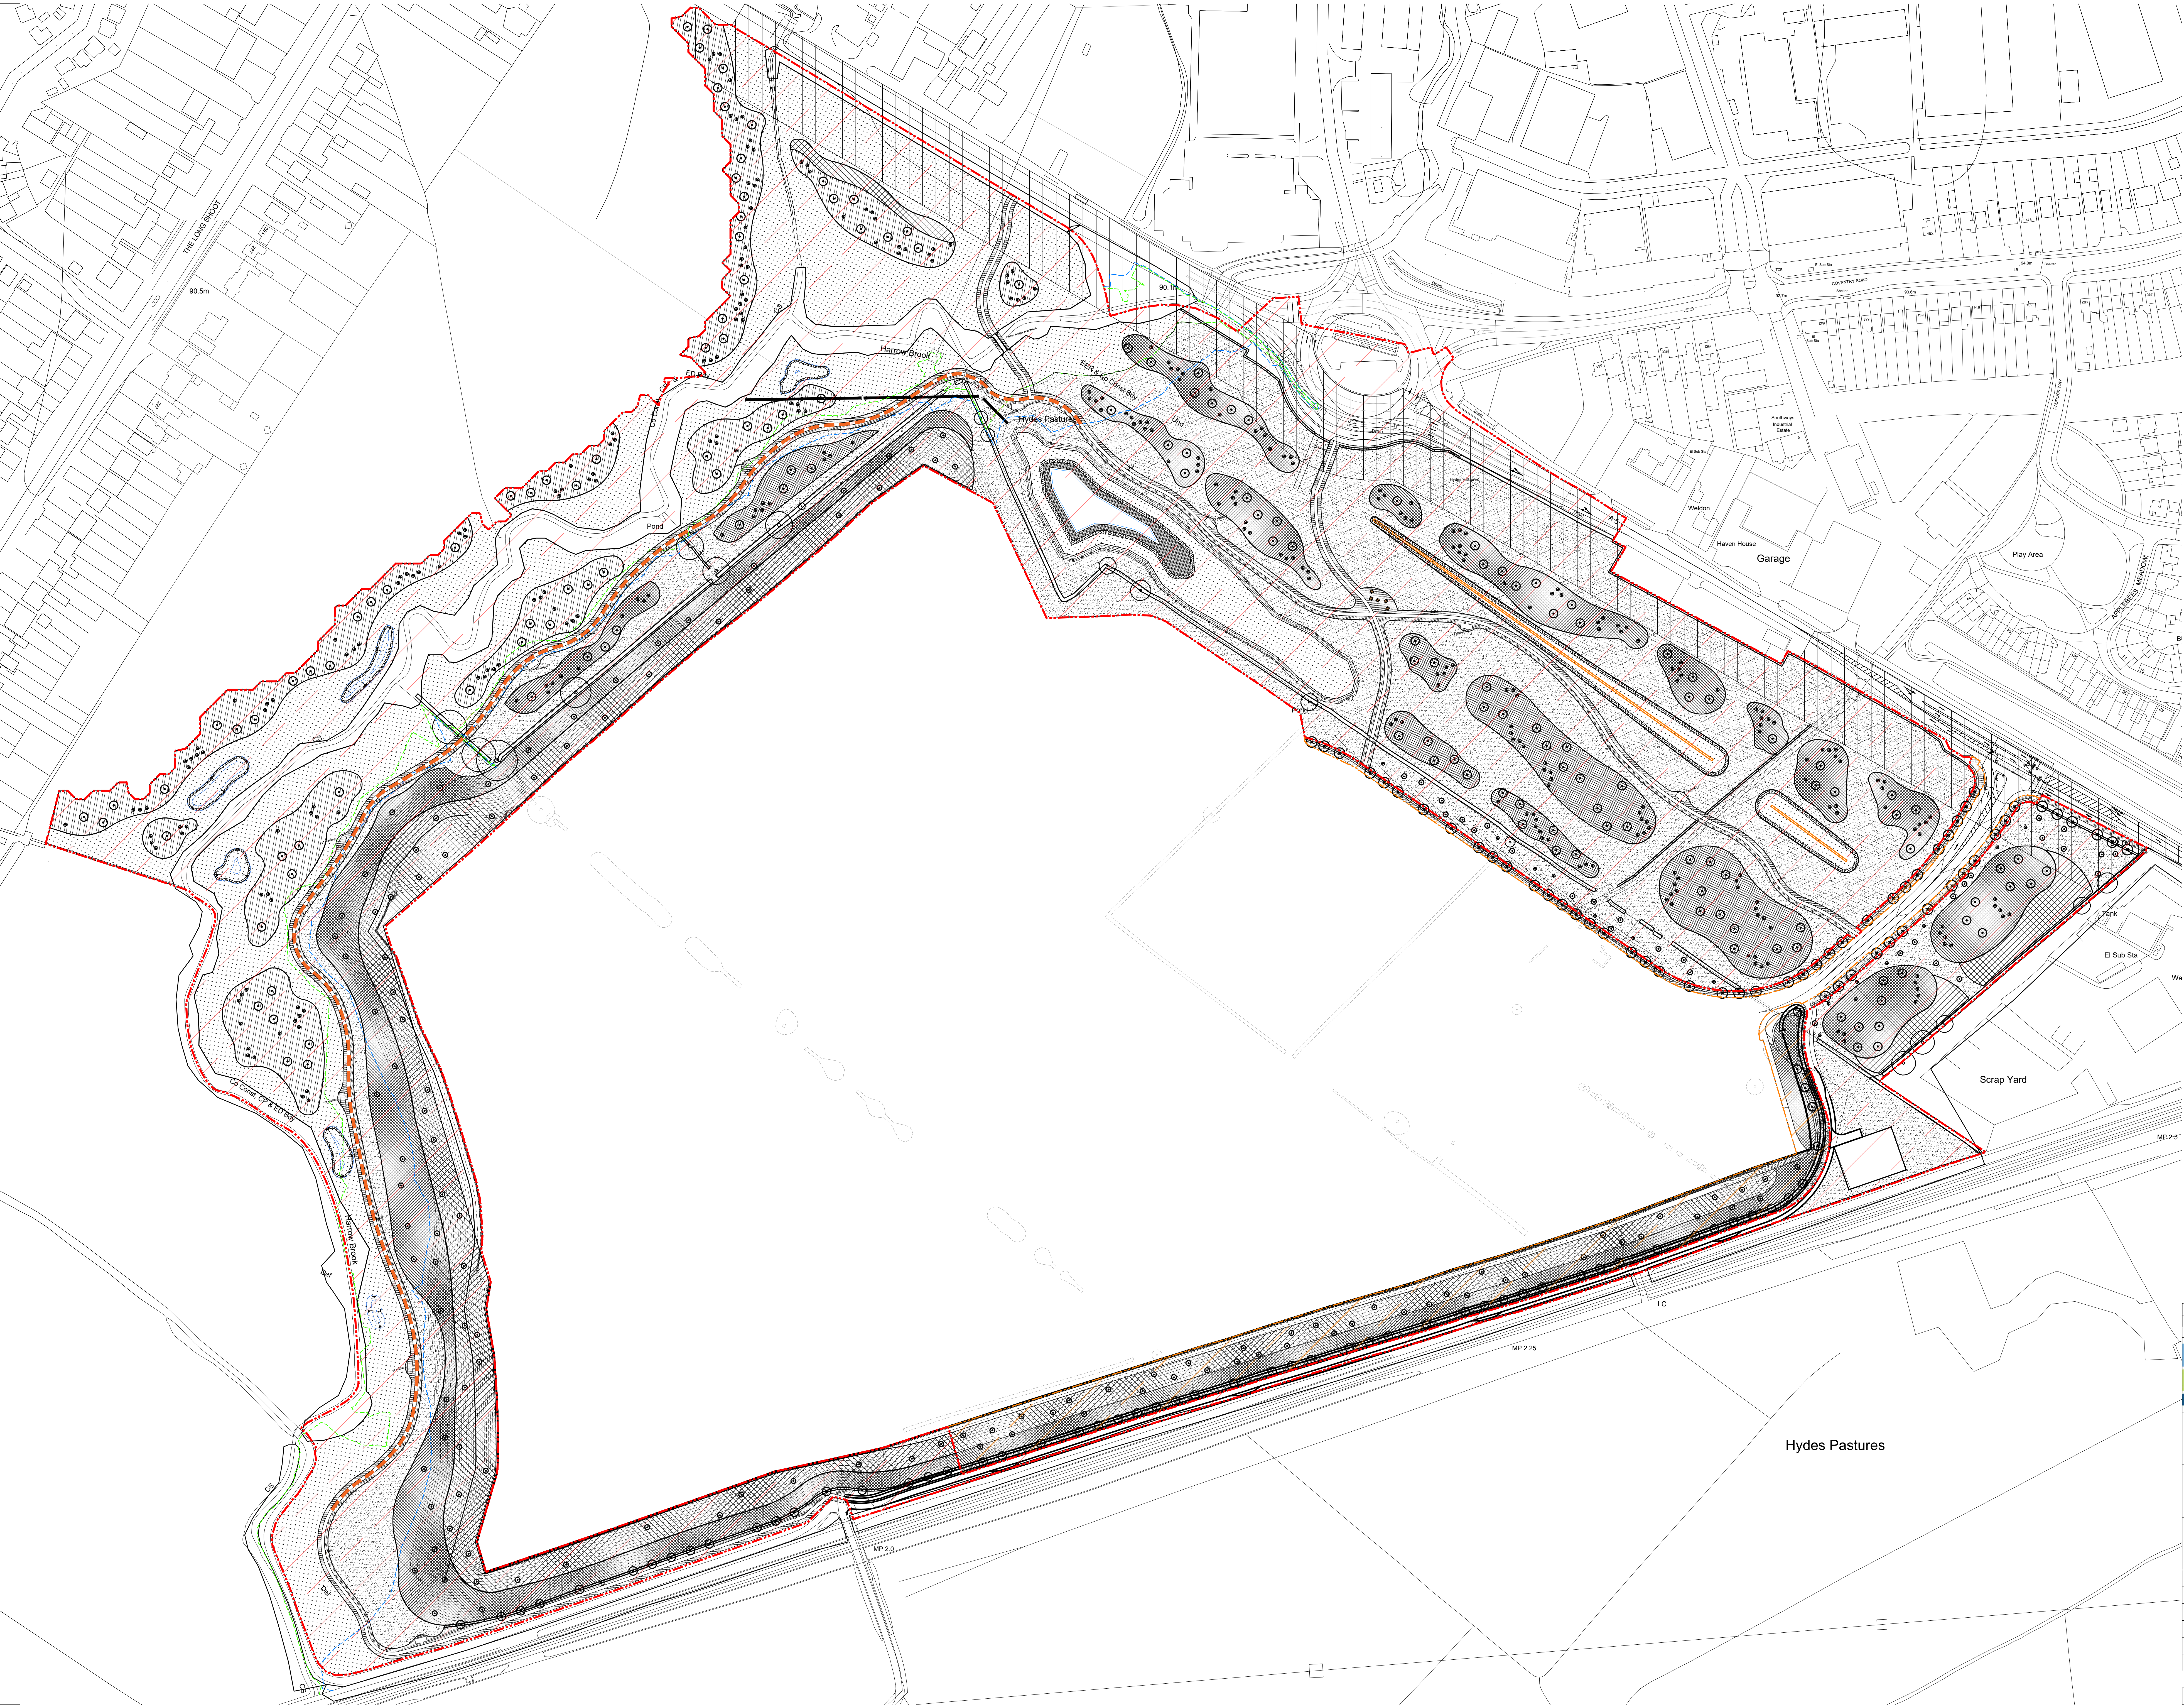

COPYRIGHT RESERVED

APPLICATION BOUNDARY AREA:
Hectares: 29.81 Ha

KEY

APPLICATION SITE

LAND INCLUDED WITHIN RMA
Hatched area indicates the land included within the RMA.
29.81 Hectares (Ha)

LAND APPROVED UNDER SEPERATE APPLICATION
Hatched area indicates Landscaping Already Approved Under the
Section 73, ref. R24/0081

NORTH

01	Issued for Planning	HC	MB	21-11-24
REV	DESCRIPTION	BY	CHKD	DATE

BCA DESIGN
Landscape Architects

CLIENT

MOUNTPARK PROPERTIES LTD

PROJECT

WATLING STREET, HINCKLEY
INFRASTRUCTURE

DRAWING TITLE

ILLUSTRATIVE LANDSCAPE
PROPOSALS WITH RED LINE

CONTRACT NUMBER:	2409/24	DATE:	08/11/2024
DRAWING STAGE:	Planning	CAD REFERENCE:	2409/24-08
DRAWN BY:	MB/HC	CHECKED BY:	MB
SCALE:	1:1250	ORIGINAL SHEET:	A0

PROJECT	ORIGINATOR	VOLUME	LEVEL	TYPE	ROLE	NUMBER	STATUS	REV
XXX	BCA	ELS	00	DR	L	2409-24-08	S5	00

Barry Chinn Associates Ltd, Harbury Road, Deppers Bridge, Southam, Warwickshire, CV47 2S2
Tel: +44 (0)1928 614031 Email: gm@bca-landscape.com Website: www.bca-landscape.com