


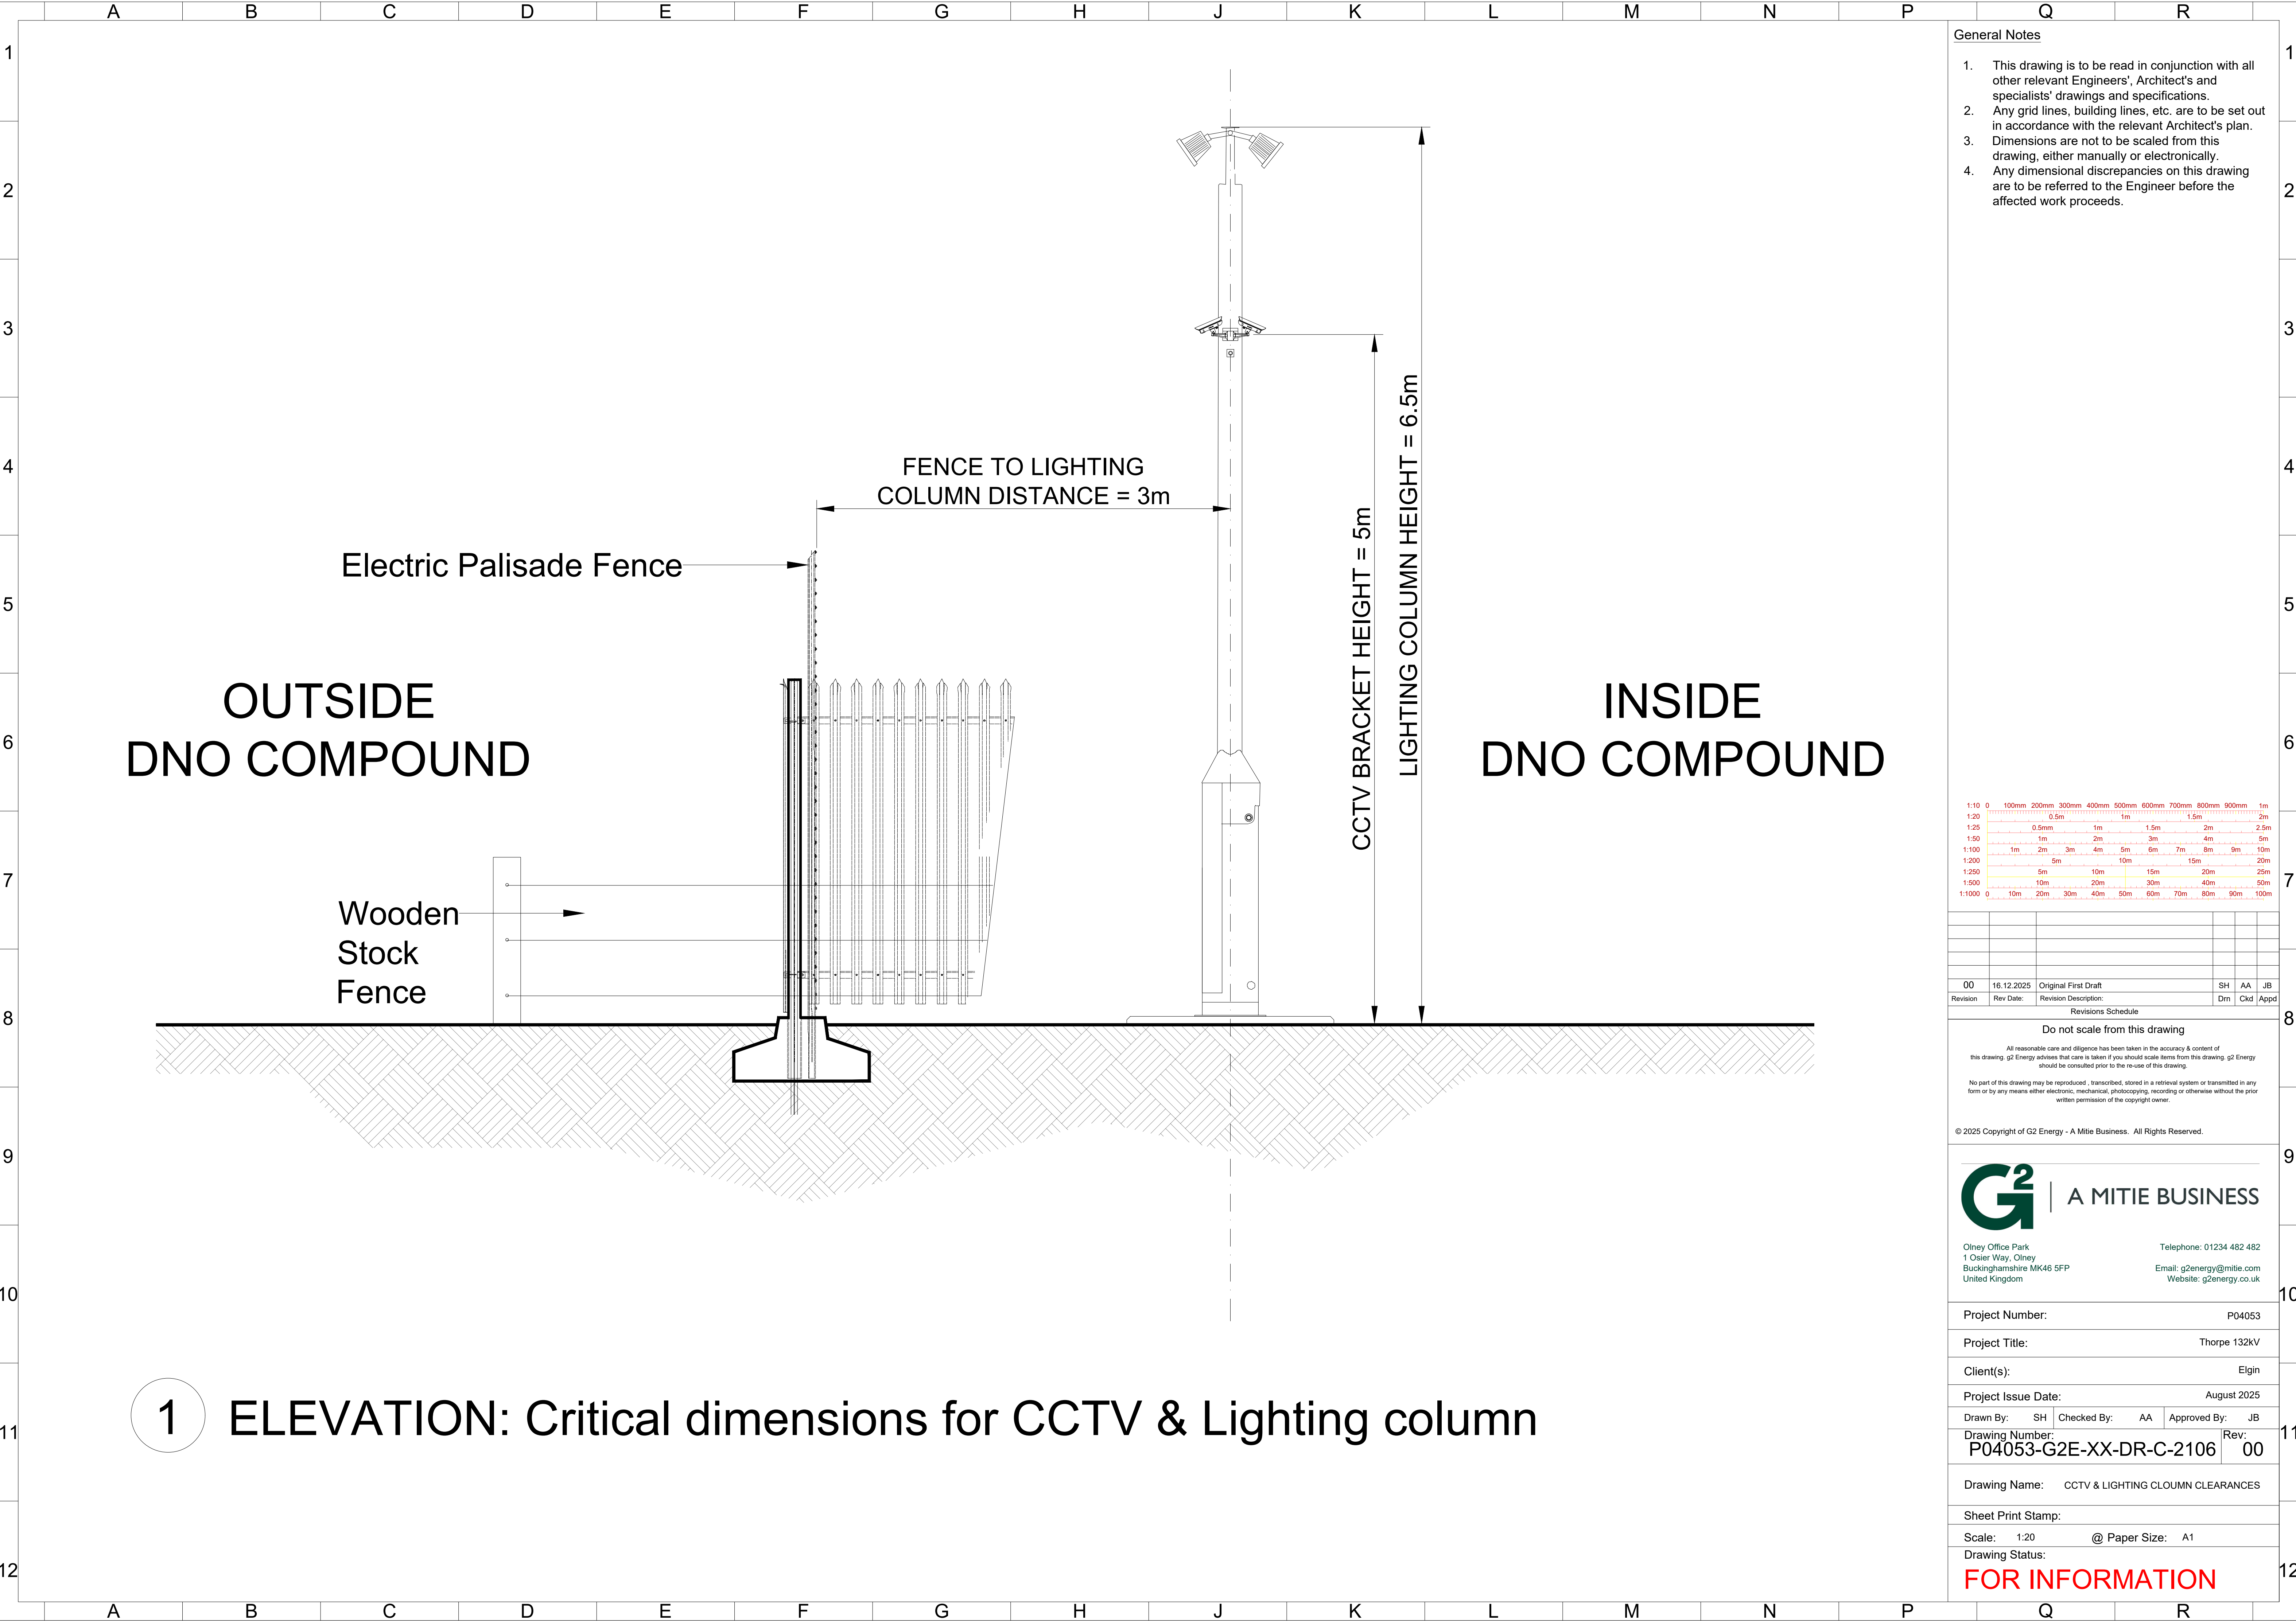

General Notes

- This drawing is to be read in conjunction with all other relevant Engineers', Architect's and specialists' drawings and specifications.
- Any grid lines, building lines, etc. are to be set out in accordance with the relevant Architect's plan.
- Dimensions are not to be scaled from this drawing, either manually or electronically.
- Any dimensional discrepancies on this drawing are to be referred to the Engineer before the affected work proceeds.

1:10	0	100mm	200mm	300mm	400mm	500mm	600mm	700mm	800mm	900mm	1m
1:20		0.5m		1m		1.5m		2m		2.5m	
1:25		0.5m	1m	1.5m	2m	2.5m	3m	4m	5m	6m	7m
1:50		1m	2m	3m	4m	5m	6m	7m	8m	9m	10m
1:100		2m	3m	4m	5m	6m	7m	8m	9m	10m	20m
1:200		5m	10m	15m	20m	25m	30m	40m	50m	60m	70m
1:250		5m	10m	15m	20m	25m	30m	40m	50m	60m	70m
1:500		10m	20m	30m	40m	50m	60m	70m	80m	90m	100m
1:1000		10m	20m	30m	40m	50m	60m	70m	80m	90m	100m

00	16.12.2025	Original First Draft	SH	AA	JB
Revision	Rev Date:	Revision Description:	Dm	Ckd	Appd

Revisions Schedule

Do not scale from this drawing

All reasonable care and diligence has been taken in the accuracy & content of this drawing. g2 Energy advises that care is taken if you should scale items from this drawing. g2 Energy should be consulted prior to the re-use of this drawing.

No part of this drawing may be reproduced, transcribed, stored in a retrieval system or transmitted in any form or by any means either electronic, mechanical, photocopying, recording or otherwise without the prior written permission of the copyright owner.

© 2025 Copyright of G2 Energy - A Mitie Business. All Rights Reserved.



A MITIE BUSINESS

Olney Office Park
1 Osier Way, Olney
Buckinghamshire MK46 5FP
United Kingdom

Telephone: 01234 482 482
Email: g2energy@mitie.com
Website: g2energy.co.uk

Project Number:		P04053
Project Title:		Thorpe 132kV
Client(s):		Elgin
Project Issue Date:		August 2025
Drawn By:	SH	Checked By: AA
Approved By:	JB	
Drawing Number:	P04053-G2E-XX-DR-C-2106	Rev: 00

Drawing Name:	CCTV & LIGHTING CLOUMN CLEARANCES
Sheet Print Stamp:	
Scale:	1:20 @ Paper Size: A1
Drawing Status:	FOR INFORMATION

1 ELEVATION: Critical dimensions for CCTV & Lighting column