


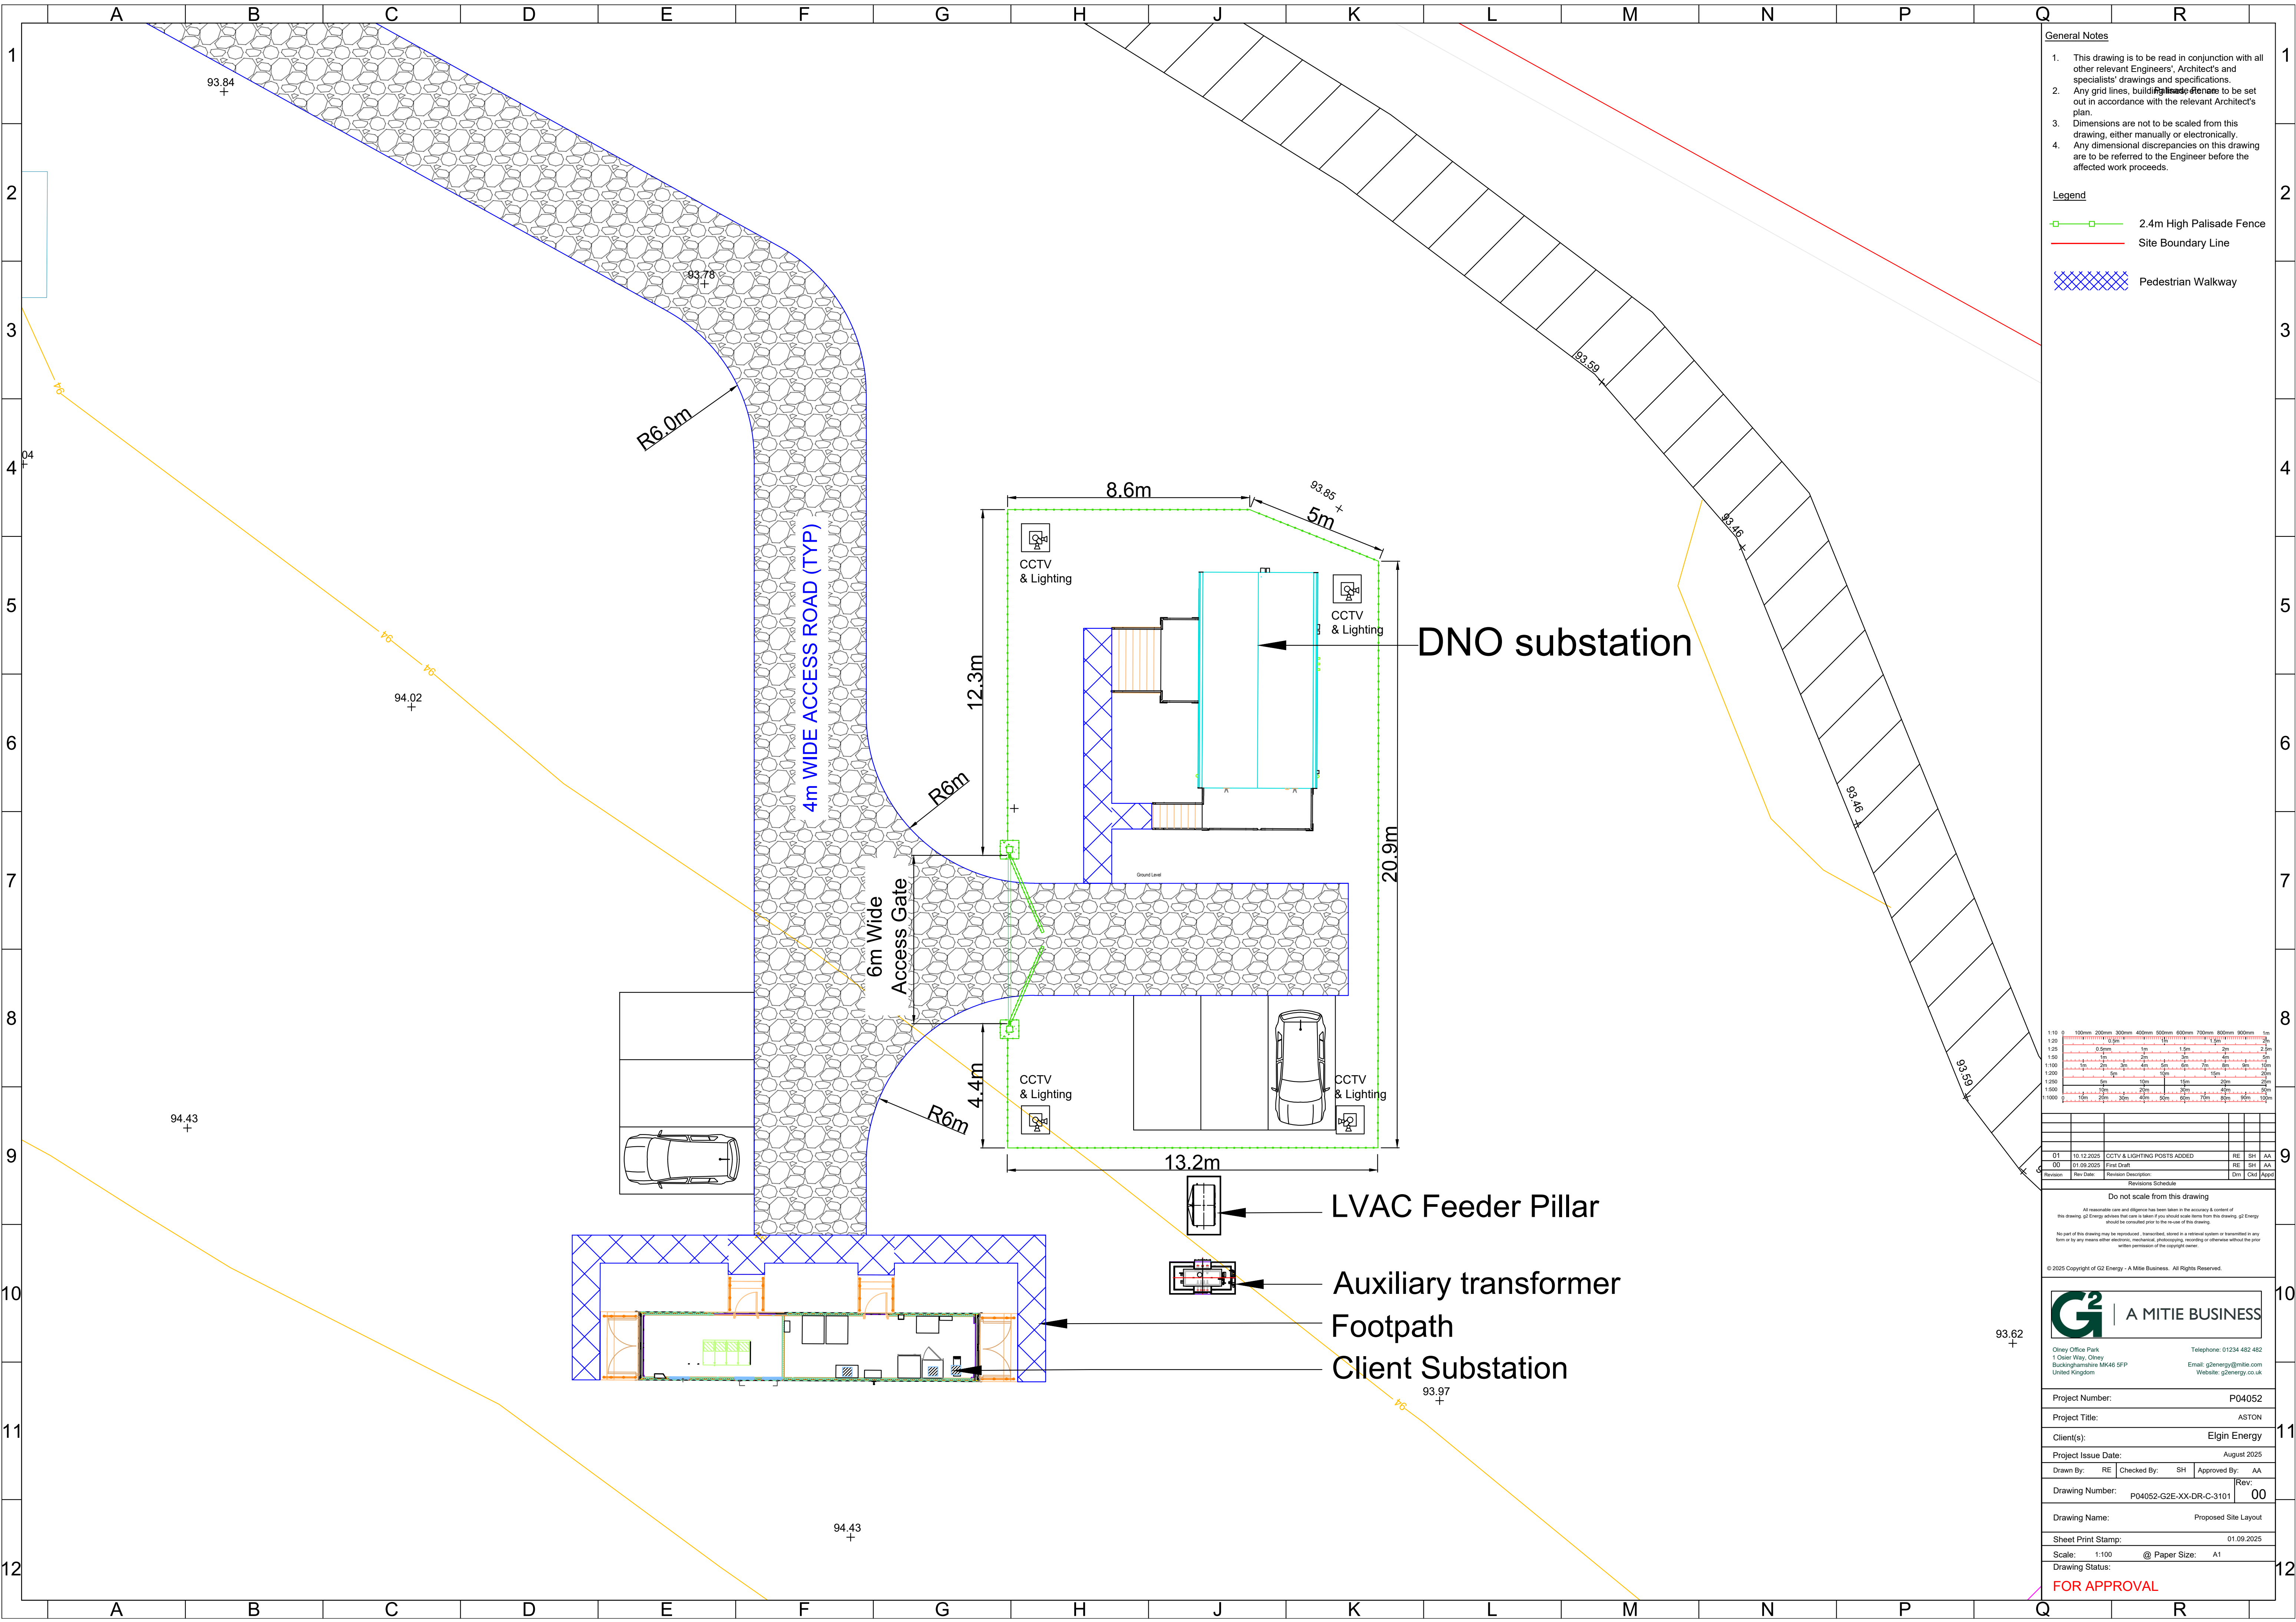

- General Notes**
1. This drawing is to be read in conjunction with all other relevant Engineers', Architect's and specialists' drawings and specifications.
 2. Any grid lines, buildings or features to be set out in accordance with the relevant Architect's plan.
 3. Dimensions are not to be scaled from this drawing, either manually or electronically.
 4. Any dimensional discrepancies on this drawing are to be referred to the Engineer before the affected work proceeds.

- Legend**
- 2.4m High Palisade Fence
 - Site Boundary Line
 - Pedestrian Walkway

1:10	0	100mm	200mm	300mm	400mm	500mm	600mm	700mm	800mm	900mm	1m
1:25	0	50mm	100mm	150mm	200mm	250mm	300mm	350mm	400mm	450mm	500mm
1:50	0	25mm	50mm	75mm	100mm	125mm	150mm	175mm	200mm	225mm	250mm
1:100	0	12.5mm	25mm	37.5mm	50mm	62.5mm	75mm	87.5mm	100mm	112.5mm	125mm
1:200	0	6.25mm	12.5mm	18.75mm	25mm	31.25mm	37.5mm	43.75mm	50mm	56.25mm	62.5mm
1:250	0	5mm	10mm	15mm	20mm	25mm	30mm	35mm	40mm	45mm	50mm
1:500	0	2.5mm	5mm	7.5mm	10mm	12.5mm	15mm	17.5mm	20mm	22.5mm	25mm
1:1000	0	1.25mm	2.5mm	3.75mm	5mm	6.25mm	7.5mm	8.75mm	10mm	11.25mm	12.5mm

Rev	Rev Date	Rev Description	Rev By	Rev App
01	10.12.2025	CCTV & LIGHTING POSTS ADDED	RE	SH
00	01.09.2025	First Draft	RE	SH

Do not scale from this drawing

All reasonable care and diligence has been taken in the accuracy & content of this drawing. g2 Energy advises that care is taken if you extract scale items from this drawing. g2 Energy should be consulted prior to the reuse of this drawing.

No part of this drawing may be reproduced, transmitted, stored in a retrieval system or transmitted in any form or by any means other than electronic, mechanical, photocopying, recording or otherwise without the prior written permission of the copyright owner.

© 2025 Copyright of G2 Energy - A Mitie Business. All Rights Reserved.

G2 A MITIE BUSINESS

Olney Office Park
1 Olney Way, Olney
Buckinghamshire MK46 5FP
United Kingdom

Telephone: 01234 482 482
Email: g2energy@mitie.com
Website: g2energy.co.uk

Project Number:	P04052
Project Title:	ASTON
Client(s):	Elgin Energy
Project Issue Date:	August 2025
Drawn By:	RE
Checked By:	SH
Approved By:	AA
Drawing Number:	P04052-G2E-XX-DR-C-3101
Drawing Name:	Proposed Site Layout
Sheet Print Stamp:	01.09.2025
Scale:	1:100
@ Paper Size:	A1
Drawing Status:	FOR APPROVAL