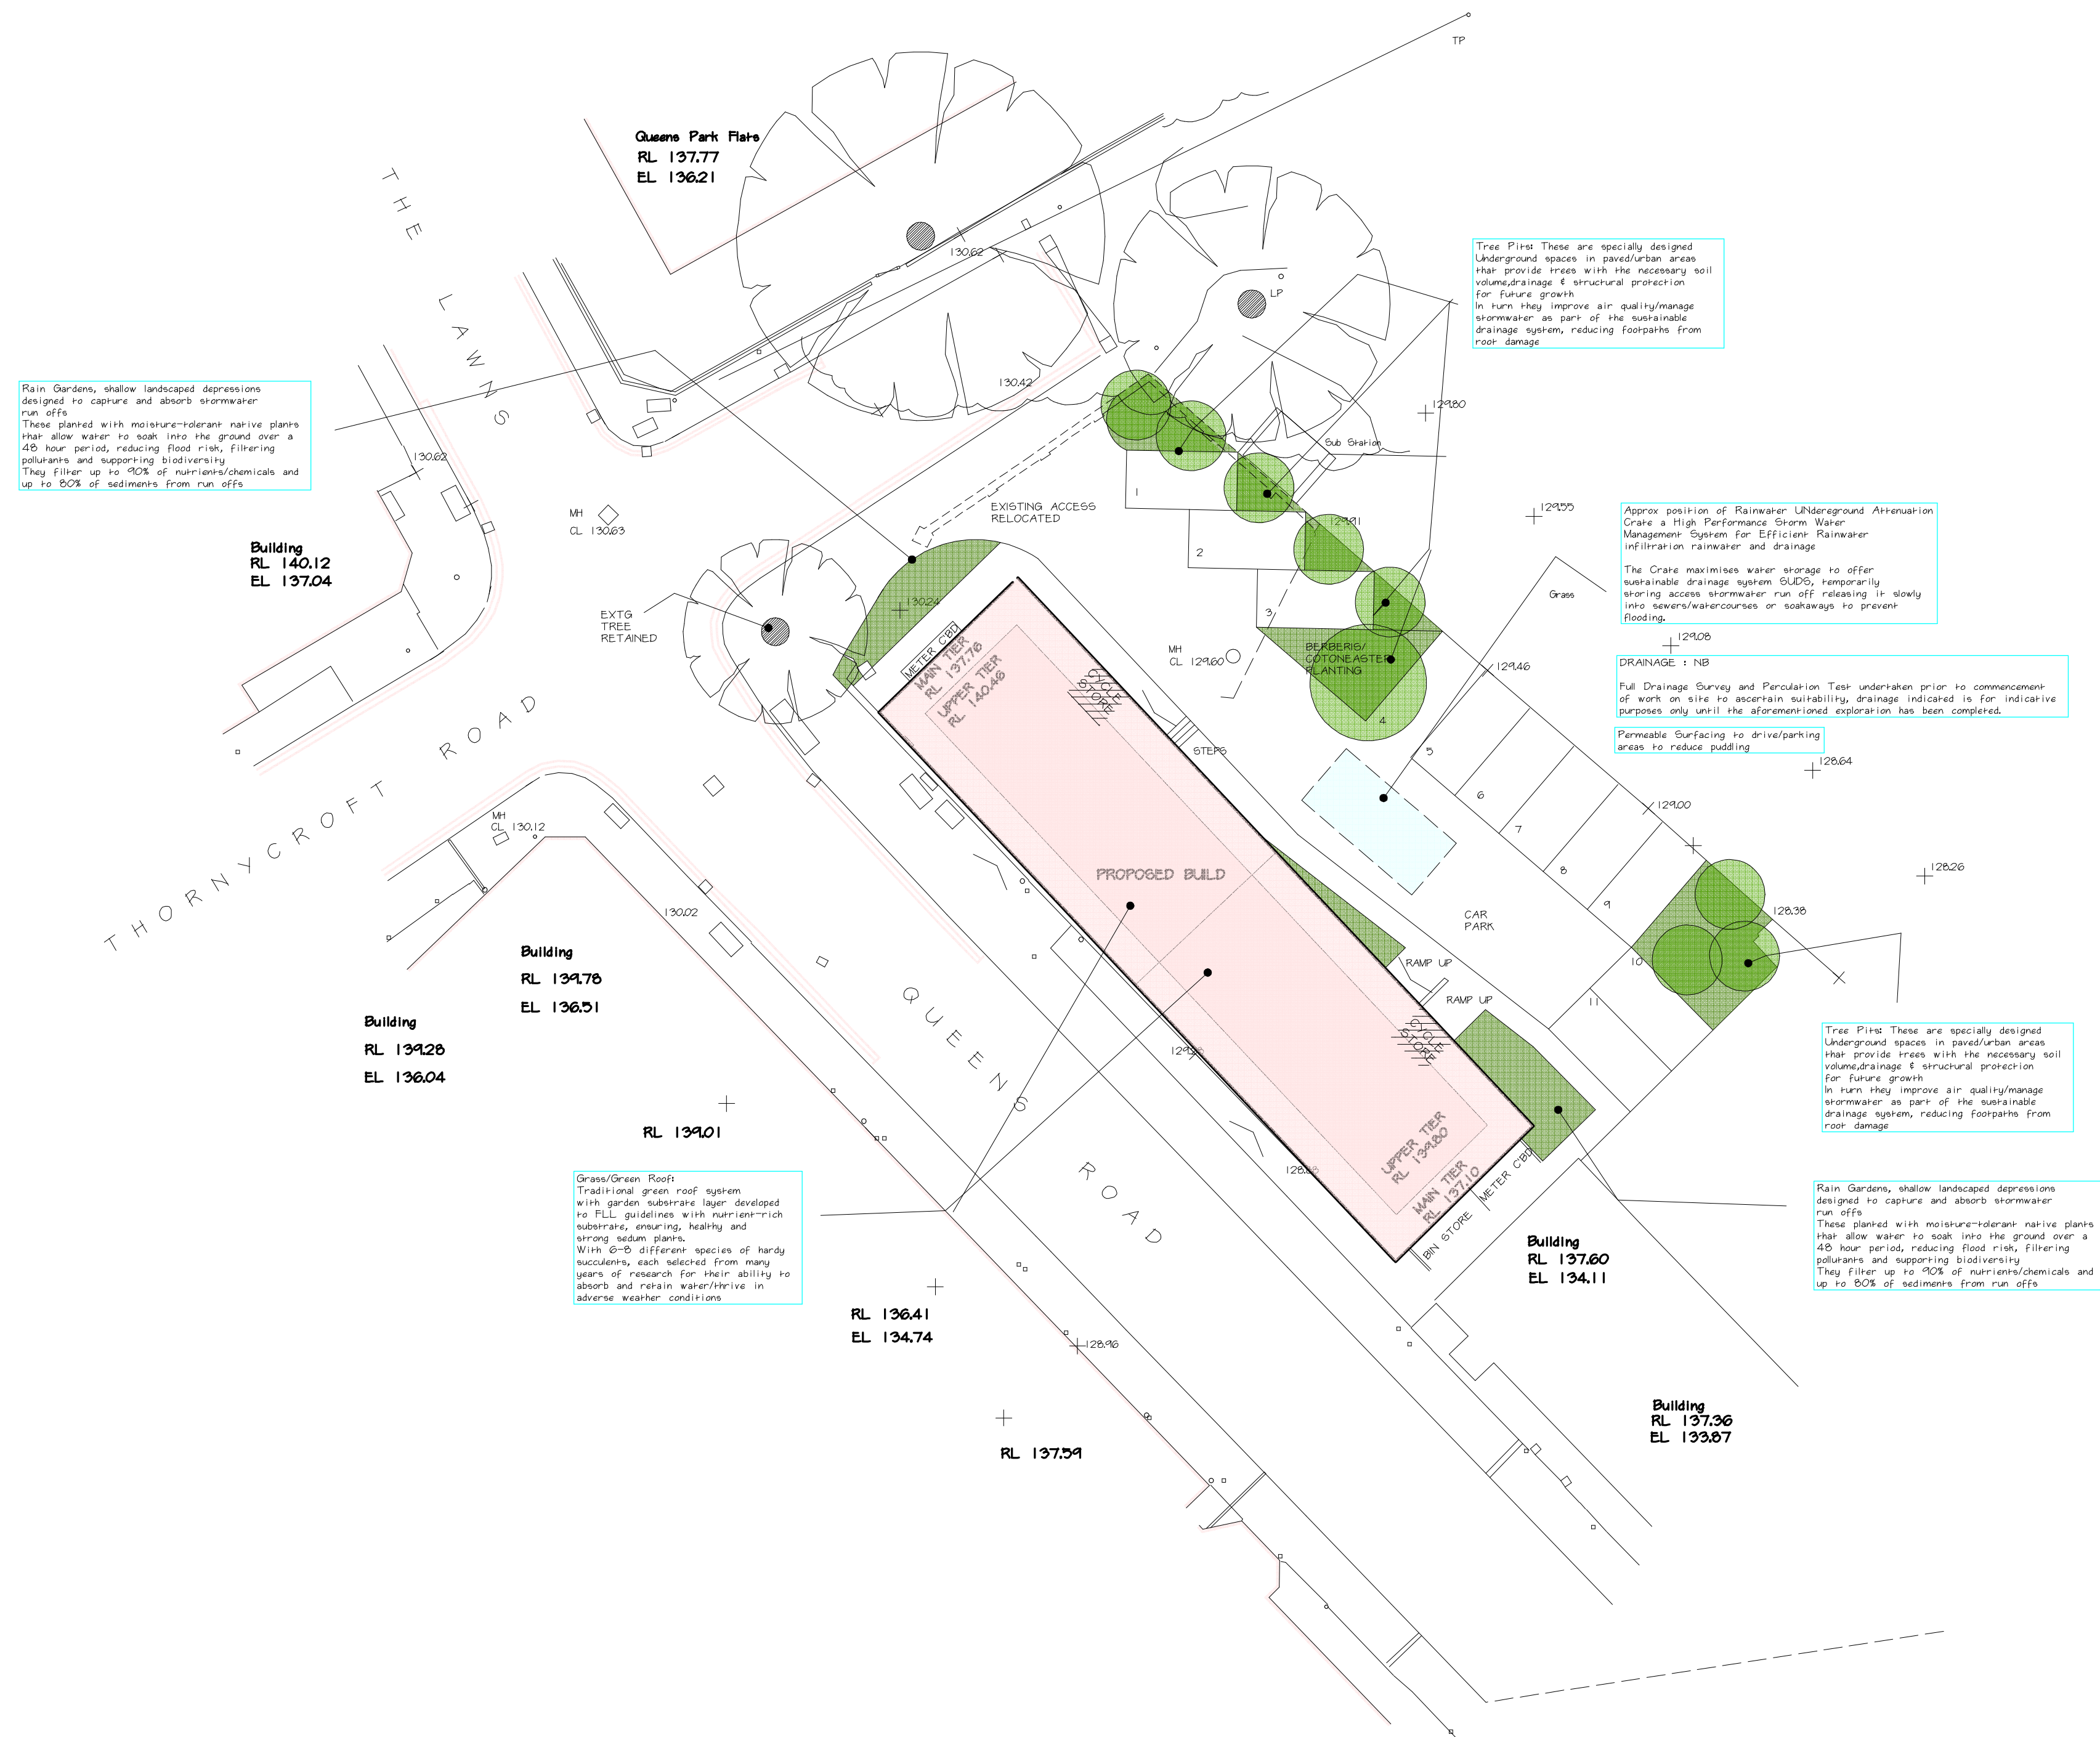


This Drawing is the Copyright of J.E.D. Design (A.S.) Ltd
and is not to be reproduced without prior consent

REVISIONS			
Rev	Description	Date	By
A	SUD6 Details Added	07/05/26	TMB

NOTES

Job:

Proposed Development for
14 Apartments,
All Cars Repaired Ltd,
Queens Road,
Hinckley,
Leics.

For

Title :
Proposed Site Layout

Scale:	Drug No:	Date:	Rev:
1200	3374/3	Dec 25	A

J.E.D. Design
(Architectural Services) Ltd
Member of the Chartered Institute of Architectural Technologists

The Drawing Room, Gunnsbrooke Close, Great Bowden, Leics, LE16 7HB
Email: jeddesign@yahoo.com Mobile: 07760 224851