


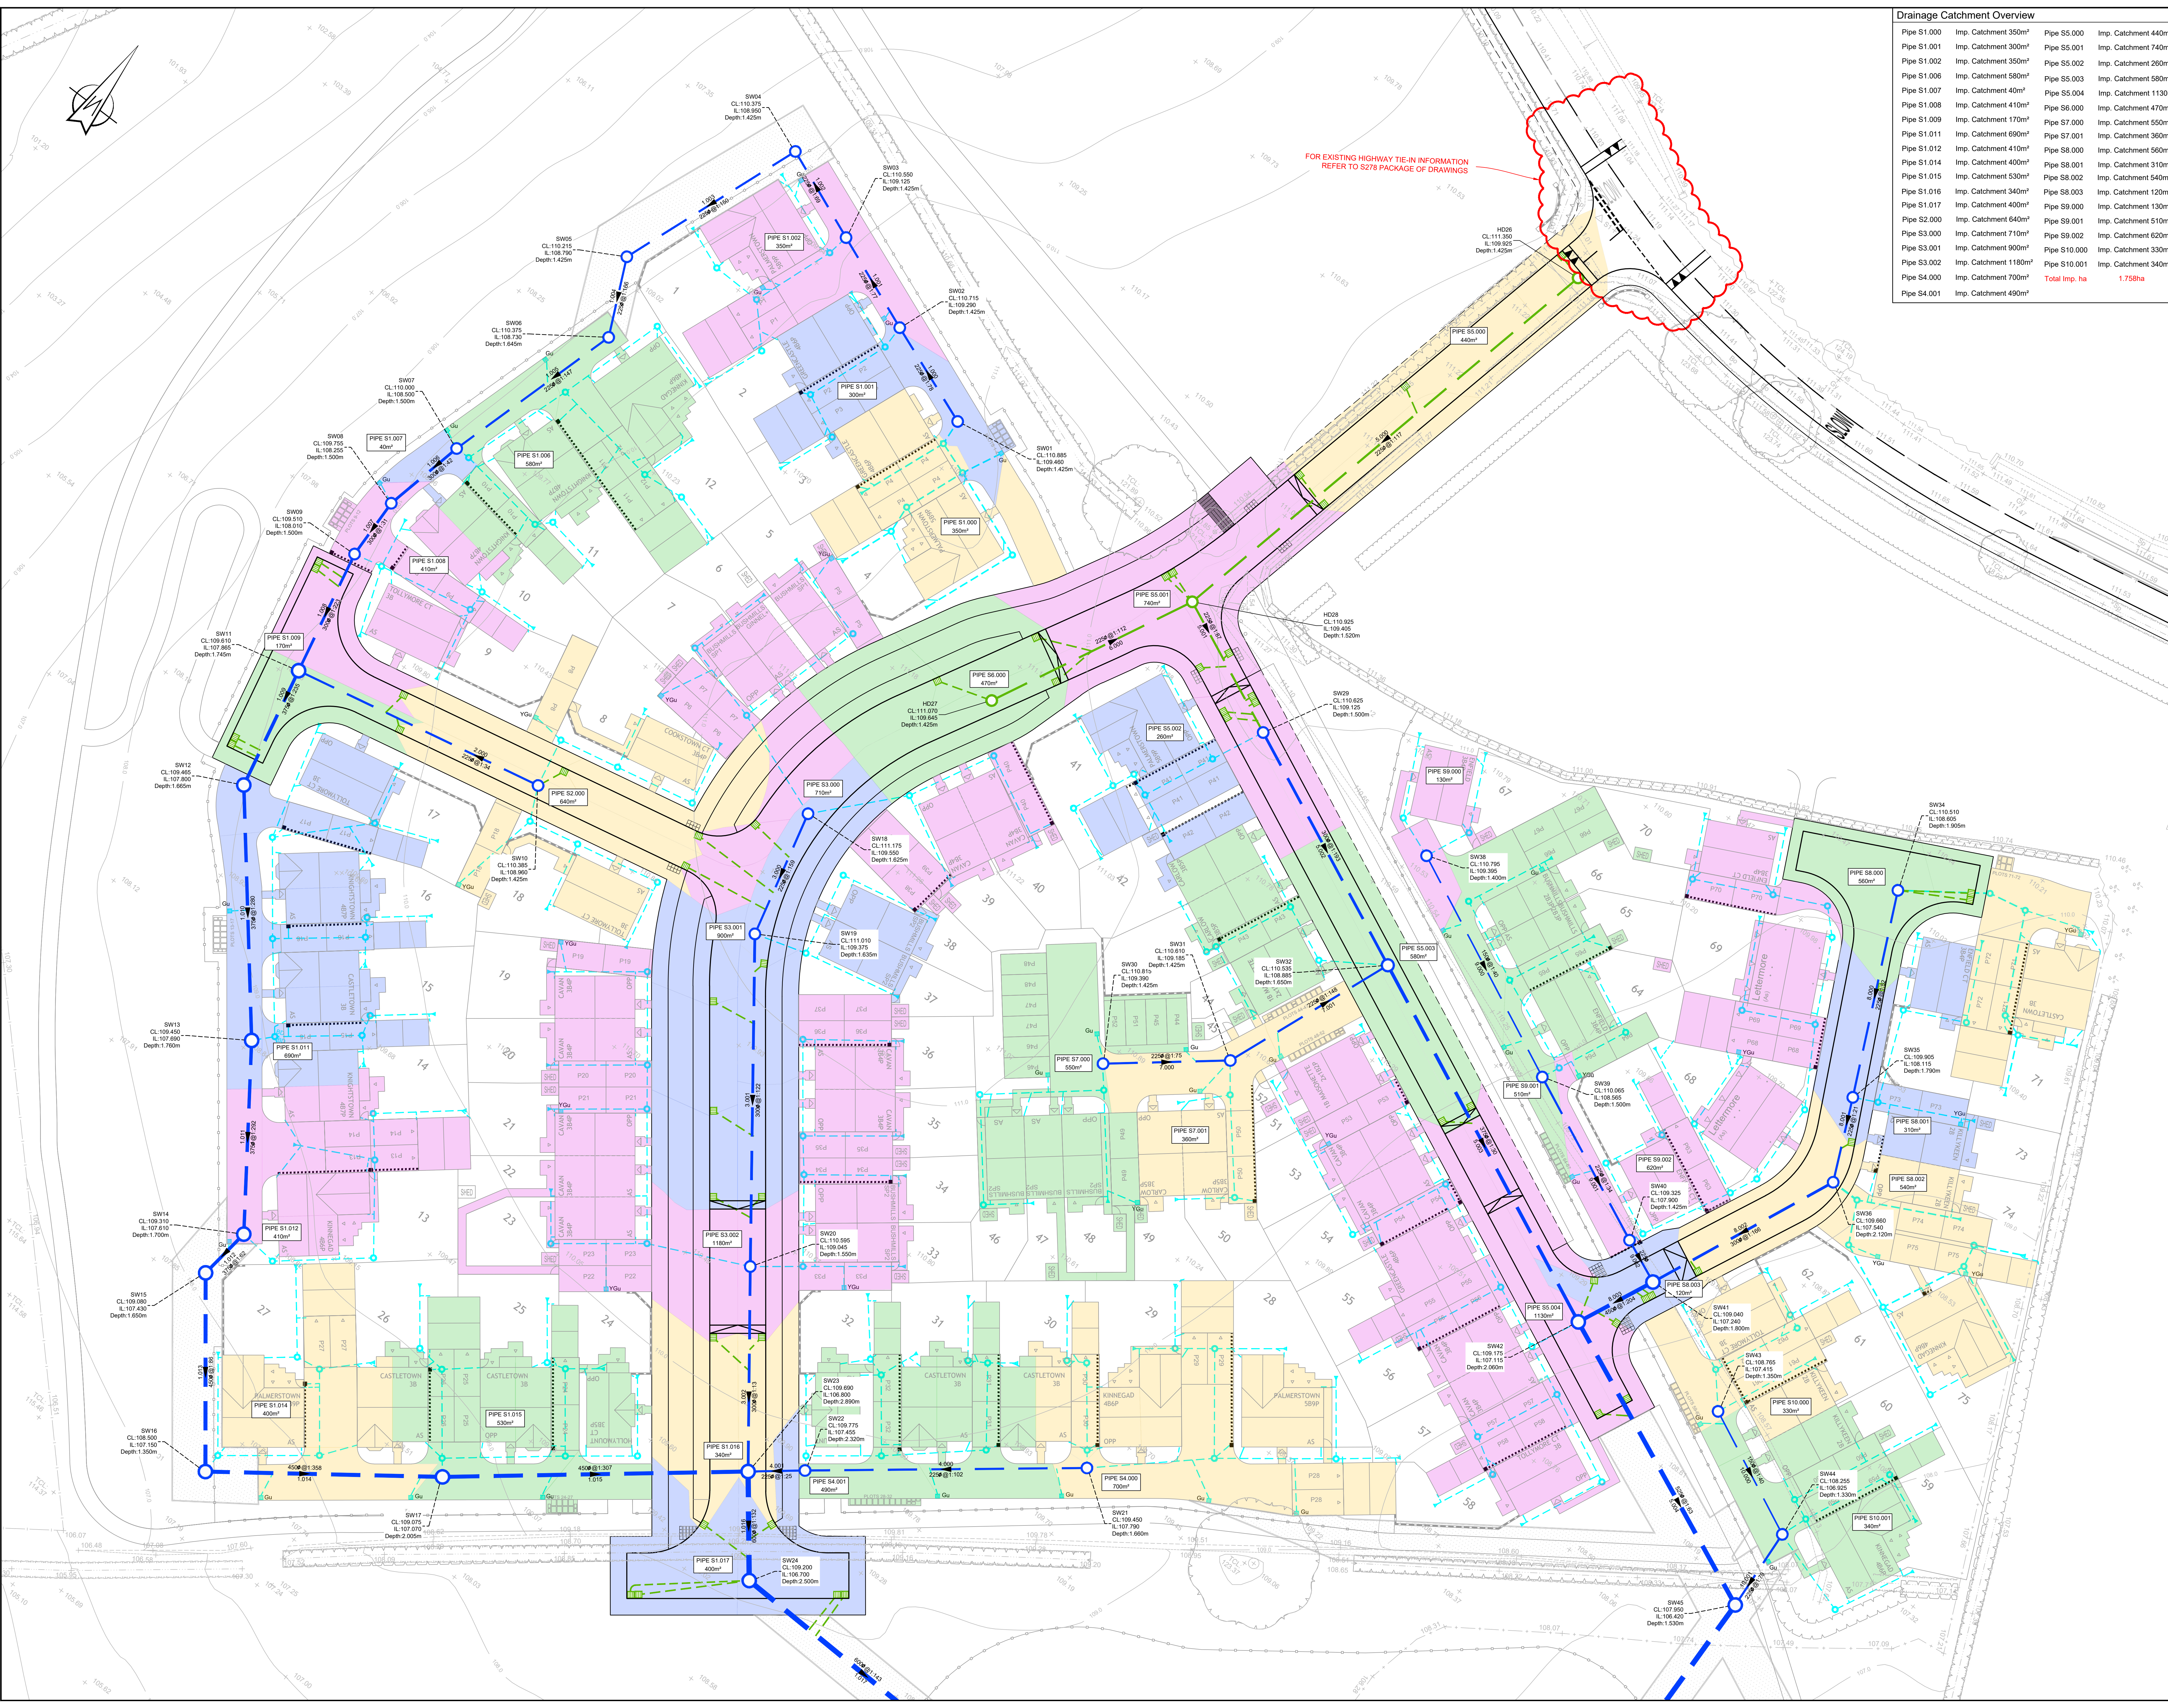

Drainage Catchment Overview			
Pipe S1.000	Imp. Catchment 350m²	Pipe S5.000	Imp. Catchment 440m²
Pipe S1.001	Imp. Catchment 300m²	Pipe S5.001	Imp. Catchment 740m²
Pipe S1.002	Imp. Catchment 350m²	Pipe S5.002	Imp. Catchment 260m²
Pipe S1.006	Imp. Catchment 580m²	Pipe S5.003	Imp. Catchment 580m²
Pipe S1.007	Imp. Catchment 40m²	Pipe S5.004	Imp. Catchment 1130m²
Pipe S1.008	Imp. Catchment 410m²	Pipe S6.000	Imp. Catchment 470m²
Pipe S1.009	Imp. Catchment 170m²	Pipe S7.000	Imp. Catchment 550m²
Pipe S1.010	Imp. Catchment 690m²	Pipe S7.001	Imp. Catchment 360m²
Pipe S1.012	Imp. Catchment 410m²	Pipe S8.000	Imp. Catchment 560m²
Pipe S1.014	Imp. Catchment 400m²	Pipe S8.001	Imp. Catchment 310m²
Pipe S1.015	Imp. Catchment 530m²	Pipe S8.002	Imp. Catchment 540m²
Pipe S1.016	Imp. Catchment 340m²	Pipe S8.003	Imp. Catchment 120m²
Pipe S1.017	Imp. Catchment 400m²	Pipe S9.000	Imp. Catchment 130m²
Pipe S2.000	Imp. Catchment 640m²	Pipe S9.001	Imp. Catchment 510m²
Pipe S3.000	Imp. Catchment 710m²	Pipe S9.002	Imp. Catchment 620m²
Pipe S3.001	Imp. Catchment 900m²	Pipe S10.000	Imp. Catchment 330m²
Pipe S3.002	Imp. Catchment 1180m²	Pipe S10.001	Imp. Catchment 340m²
Pipe S4.000	Imp. Catchment 700m²	Total Imp. ha	
Pipe S4.001	Imp. Catchment 490m²	1.758ha	

- General Notes
1.

Do not scale this drawing.
2.

Any dimensional discrepancies should be notified to the engineer immediately.
3.

All dimensions are in millimetres - (mm) all levels are in metres - (m) and are above ordnance datum at Newlyn, Cornwall unless noted otherwise.
4.

North shown indicative only.
5.

This drawing is to be read in conjunction with all relevant specifications, drawings, details and other design information.
6.

All drawings and written material contained within, constitute original and unaltered work of the engineer and may not be duplicated, used, reproduced or disclosed without written consent or express permission from the engineer.
7.

All information contained in this document is copyright ©.
8.

Where the contractor undertakes or engages a third party to undertake temporary works design, or varies the Pell Frischmann design in any way, then the contractor will take full responsibility and liability for all design aspects, including a design risk assessment. The contractor shall inform Pell Frischmann of any proposed variations to the design.
9.

Any discrepancies noted on site are to be reported to the engineer immediately.
10.

Unit technical approval has been obtained from the relevant authority, it should be understood that all drawings issued are preliminary and **NOT** for construction.

- Legend
- Proposed highway gully pot and lateral connection to sewer

Proposed adoptable highway drainage (Leicestershire County Council)

Proposed S104 Surface Water Network

Proposed Private Surface Water Gravity Network

5m Easement

P02	Updated to suit ULFA comments	LDH	LDH	MF	11.04.25
P01	Issued For Approval	JH	JH	LDH	21.02.25
REV	DESCRIPTION	DRN	CHK	APP	DATE

Pell Frischmann
4th FLOOR, THE POYNT, WOLLATON STREET, NOTTINGHAM NG4 6PW
Telephone +44 (0)115 784 8860
Email: pfr@pellfrischmann.com
www.pellfrischmann.com

Architect/Client/Contractor

LAGAN HOMES

**RATBY PHASE 2
RESERVED MATTERS**

**SECTION 104
CATCHMENT PLAN**

FOR APPROVAL

	Name	Date	Status Code
Drawn	D. Oladejo	Feb 2025	S4
Designed	D. Oladejo	Feb 2025	
Eng Chk	J. Nicholson	Feb 2025	Scale 1:250
Approved	L. Hulka	Feb 2025	Revision P02

100032 - PEF - 104 - XX - DR - C - 0550