


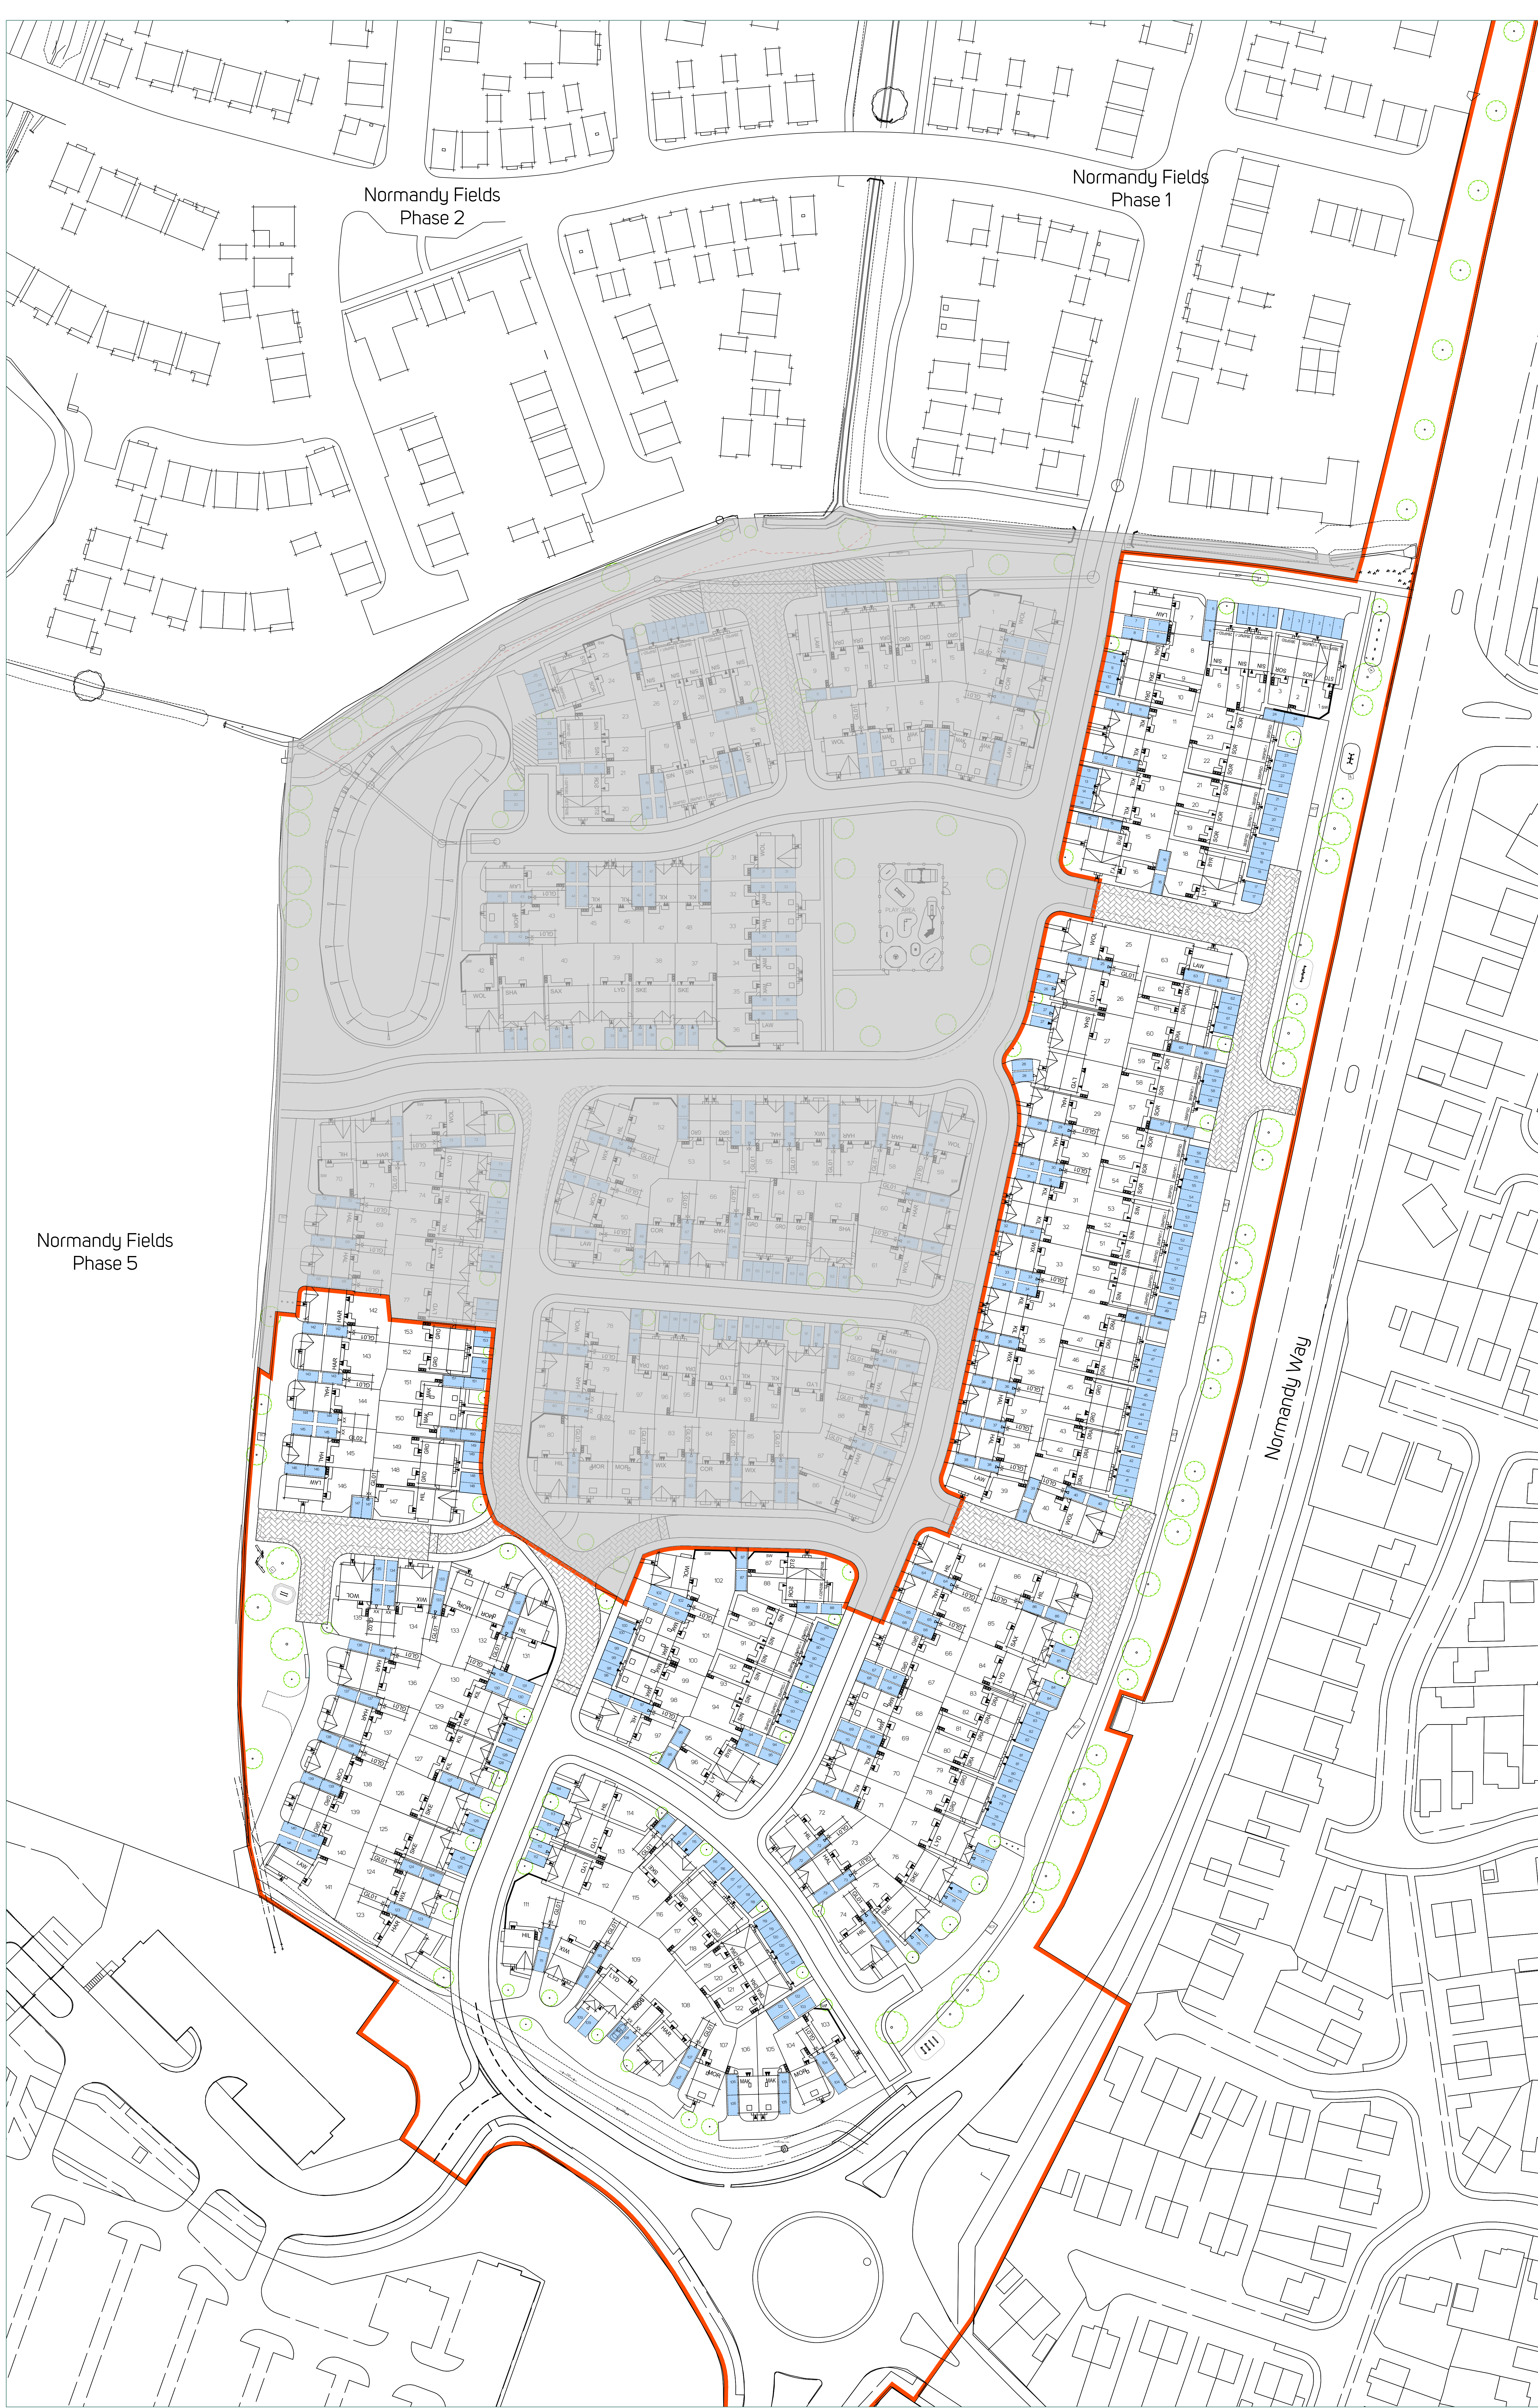

Normandy Fields
Phase 2

Normandy Fields
Phase 1


Normandy Fields
Phase 5

Normandy Way

PARKING PROVISION

Private parking spaces provided
indicated thus: 
Total On-Site plot allocated parking
=306 spaces

 Area submitted under
separate application

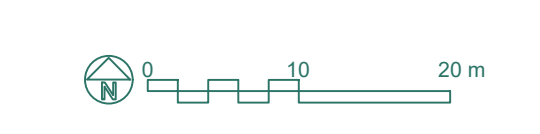

BLOOR HOMES

nineteen47
CHARTERED TOWN PLANNERS
& URBAN DESIGNERS

Project
Hinckley West - Normandy Fields
(South)
Drawing No:
Car Parking Schedule

Project Code Drawing No Rev Drawing Scale
n1787 F-402 B 1:500 @ A0