


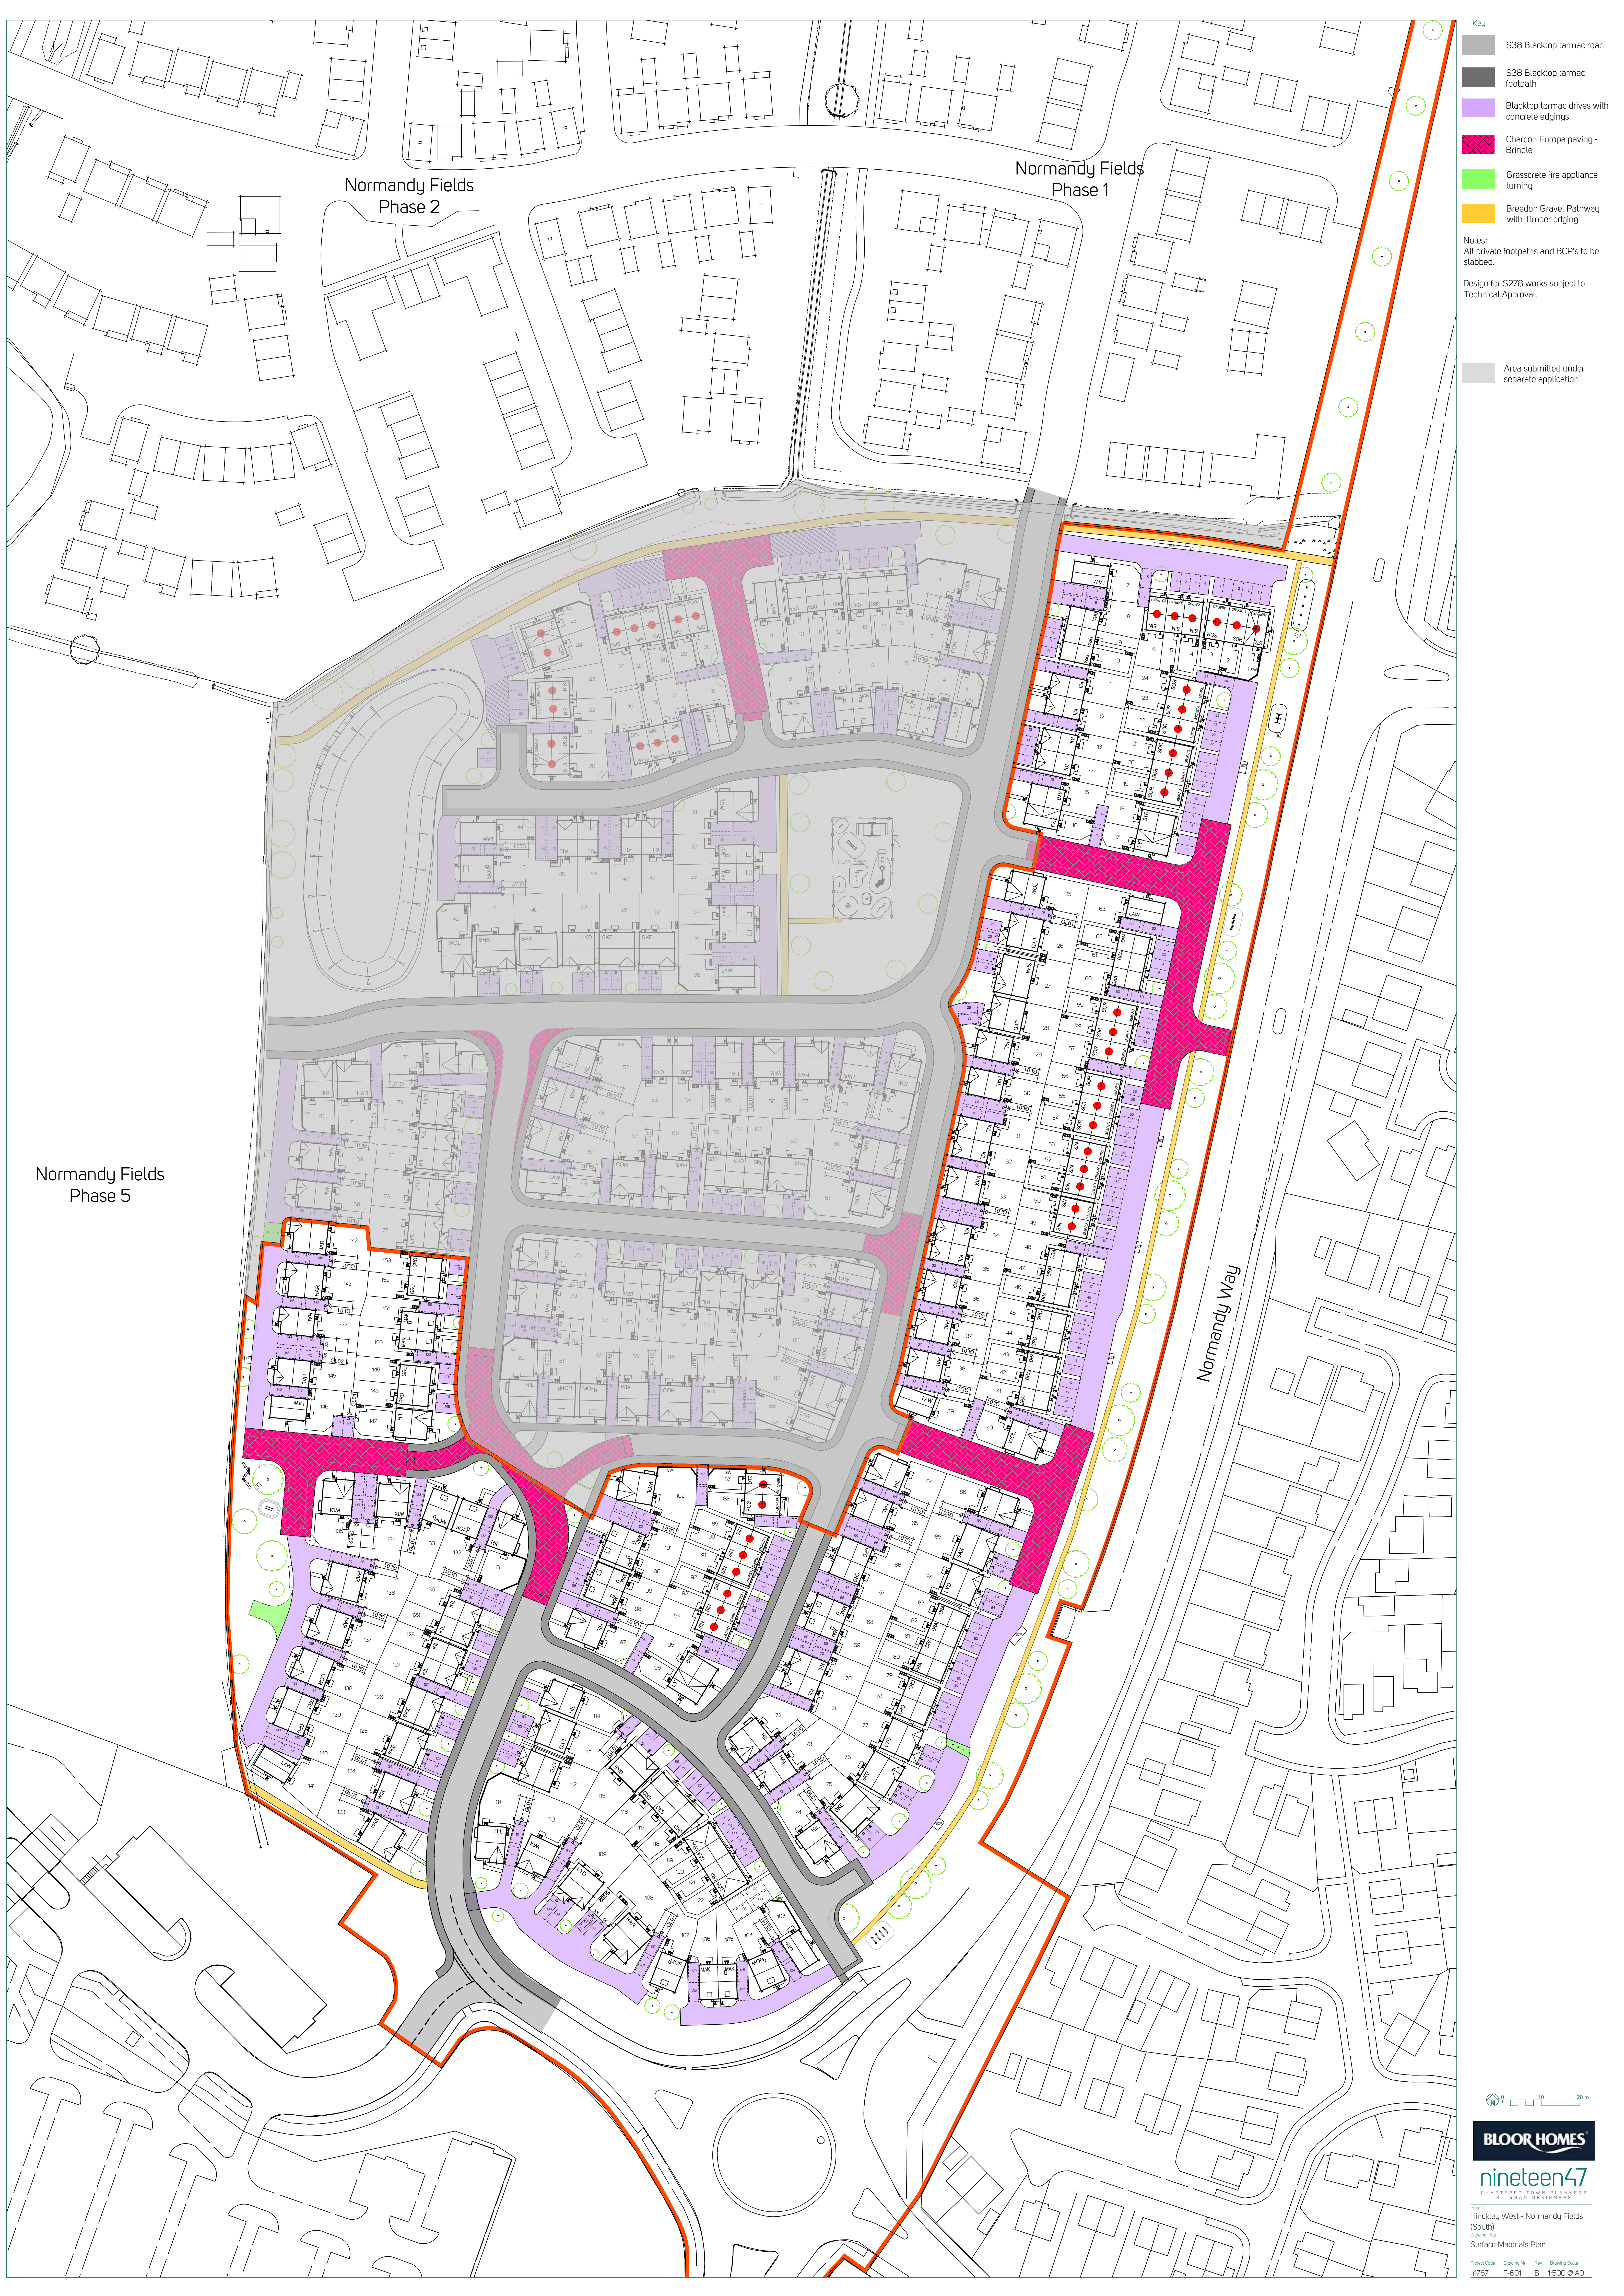

Normandy Fields
Phase 2

Normandy Fields
Phase 1

Normandy Fields
Phase 5

Normandy Way

- Key
- S38 Blacktop tarmac road
 - S38 Blacktop tarmac footpath
 - Blacktop tarmac drives with concrete edgings
 - Charcon Europa paving - Brindle
 - Grasscrete fire appliance turning
 - Breedon Gravel Pathway with Timber edging
- Notes:
All private footpaths and BCP's to be slabbed.
- Design for S278 works subject to Technical Approval.
- Area submitted under separate application