



Dimensions are in millimeters, unless stated otherwise.
It is the recipient's responsibility to print this document to the correct scale.
All relevant drawings and specifications should be read in conjunction with this drawing.

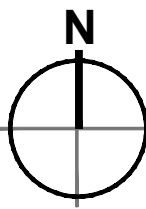


Typical Smoking Shelter Image




Typical Cycle Shelter Image

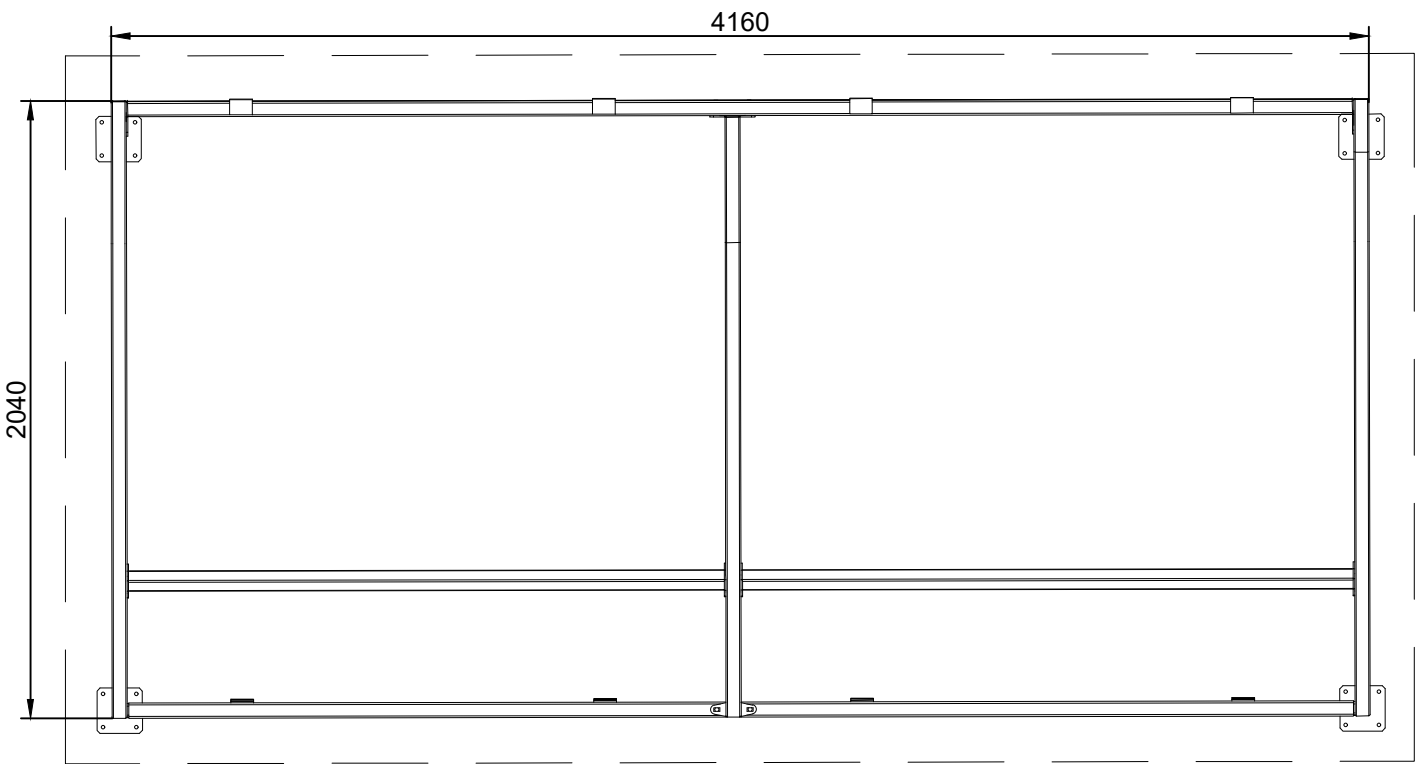


Smoking Shelter Plan - Scale 1:25

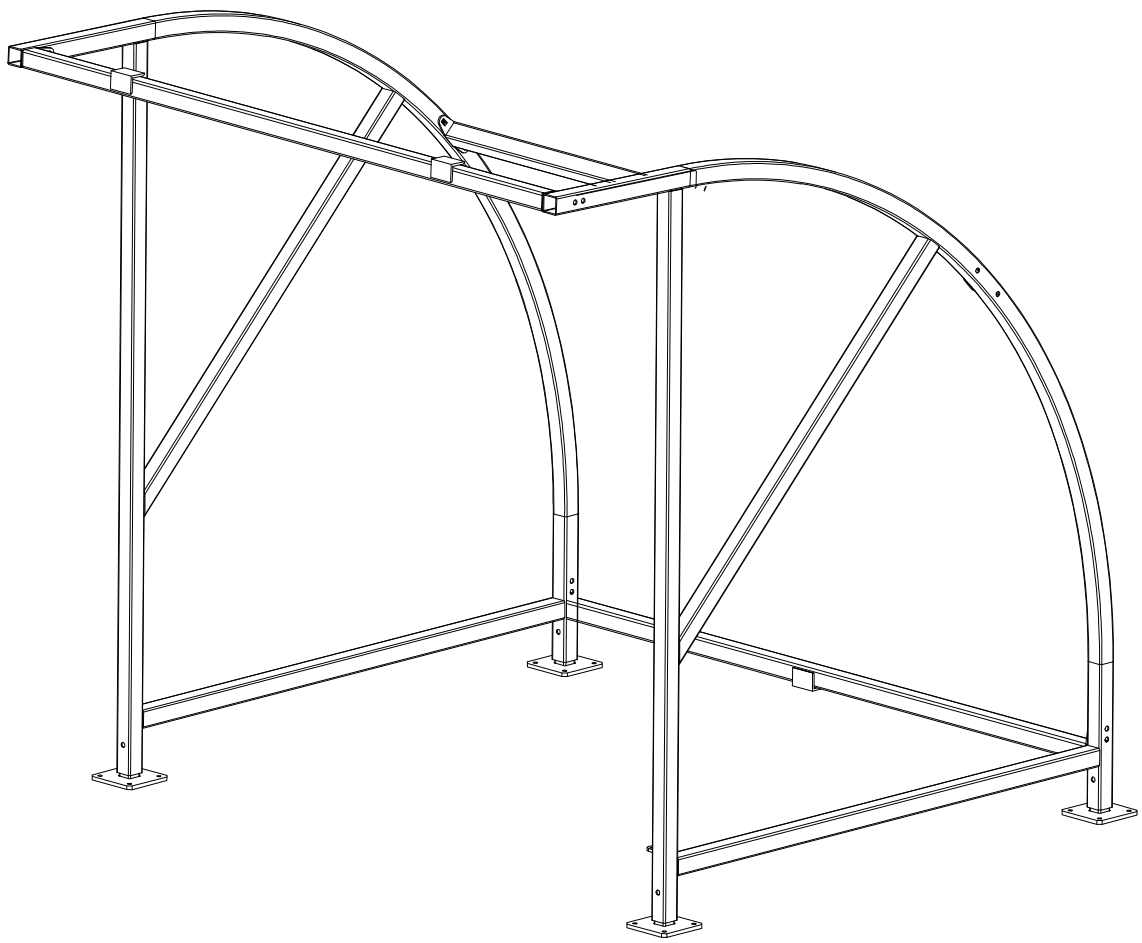


Smoking Shelter 3D NTS

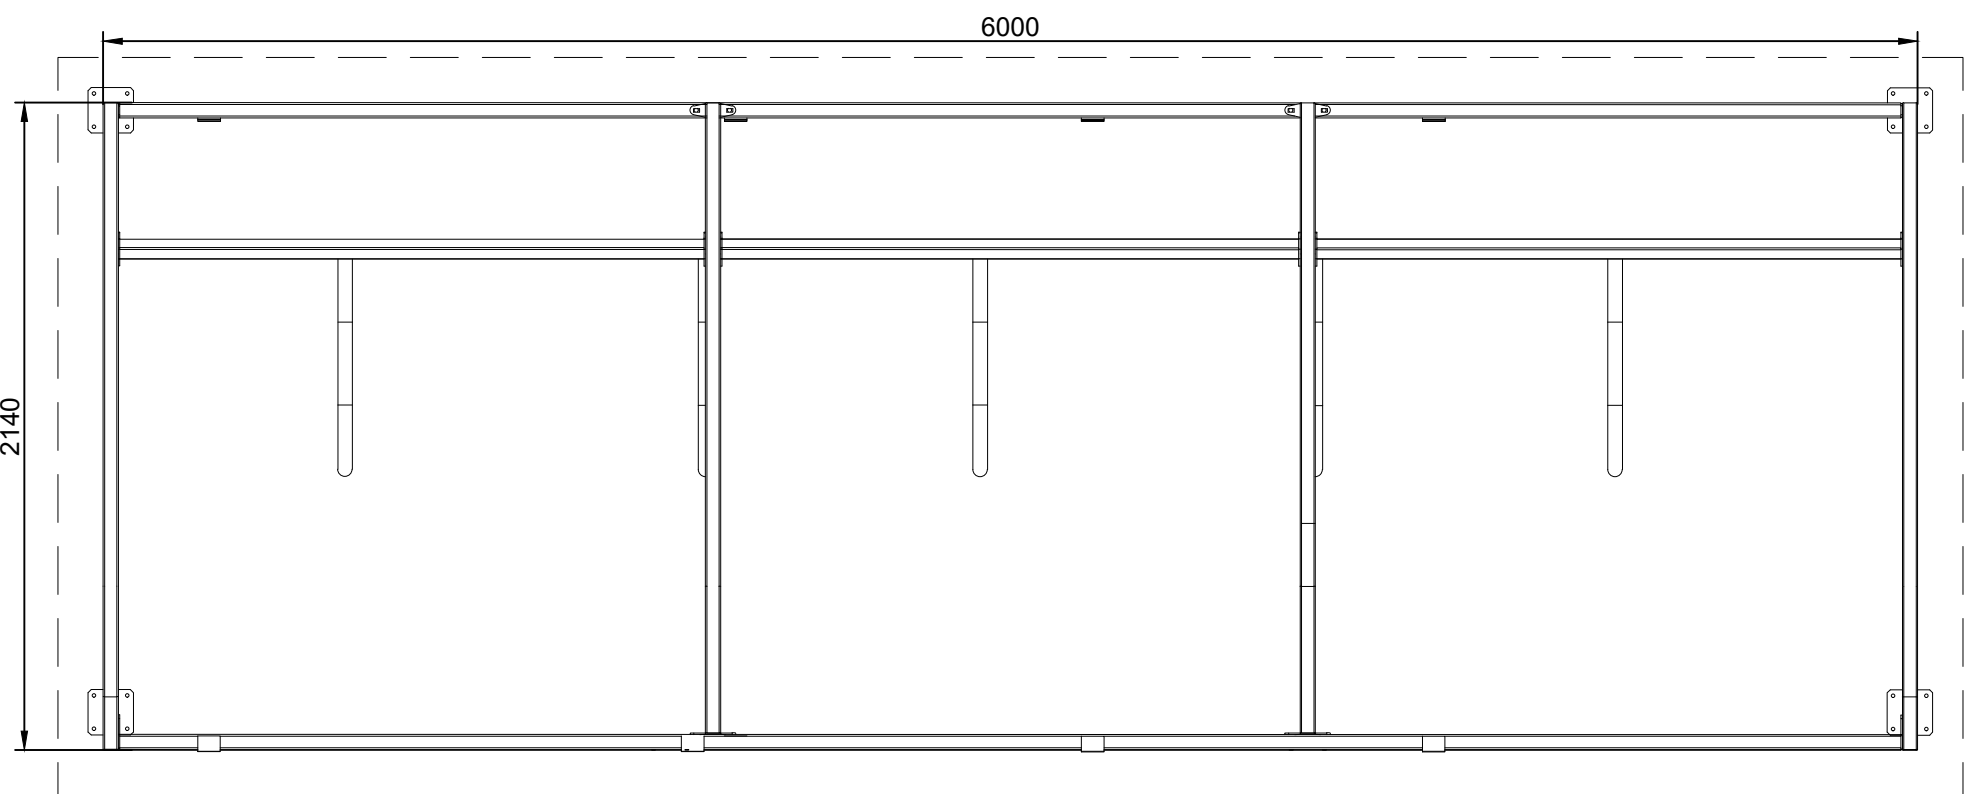

Cycle Shelter Plan - Scale 1:25

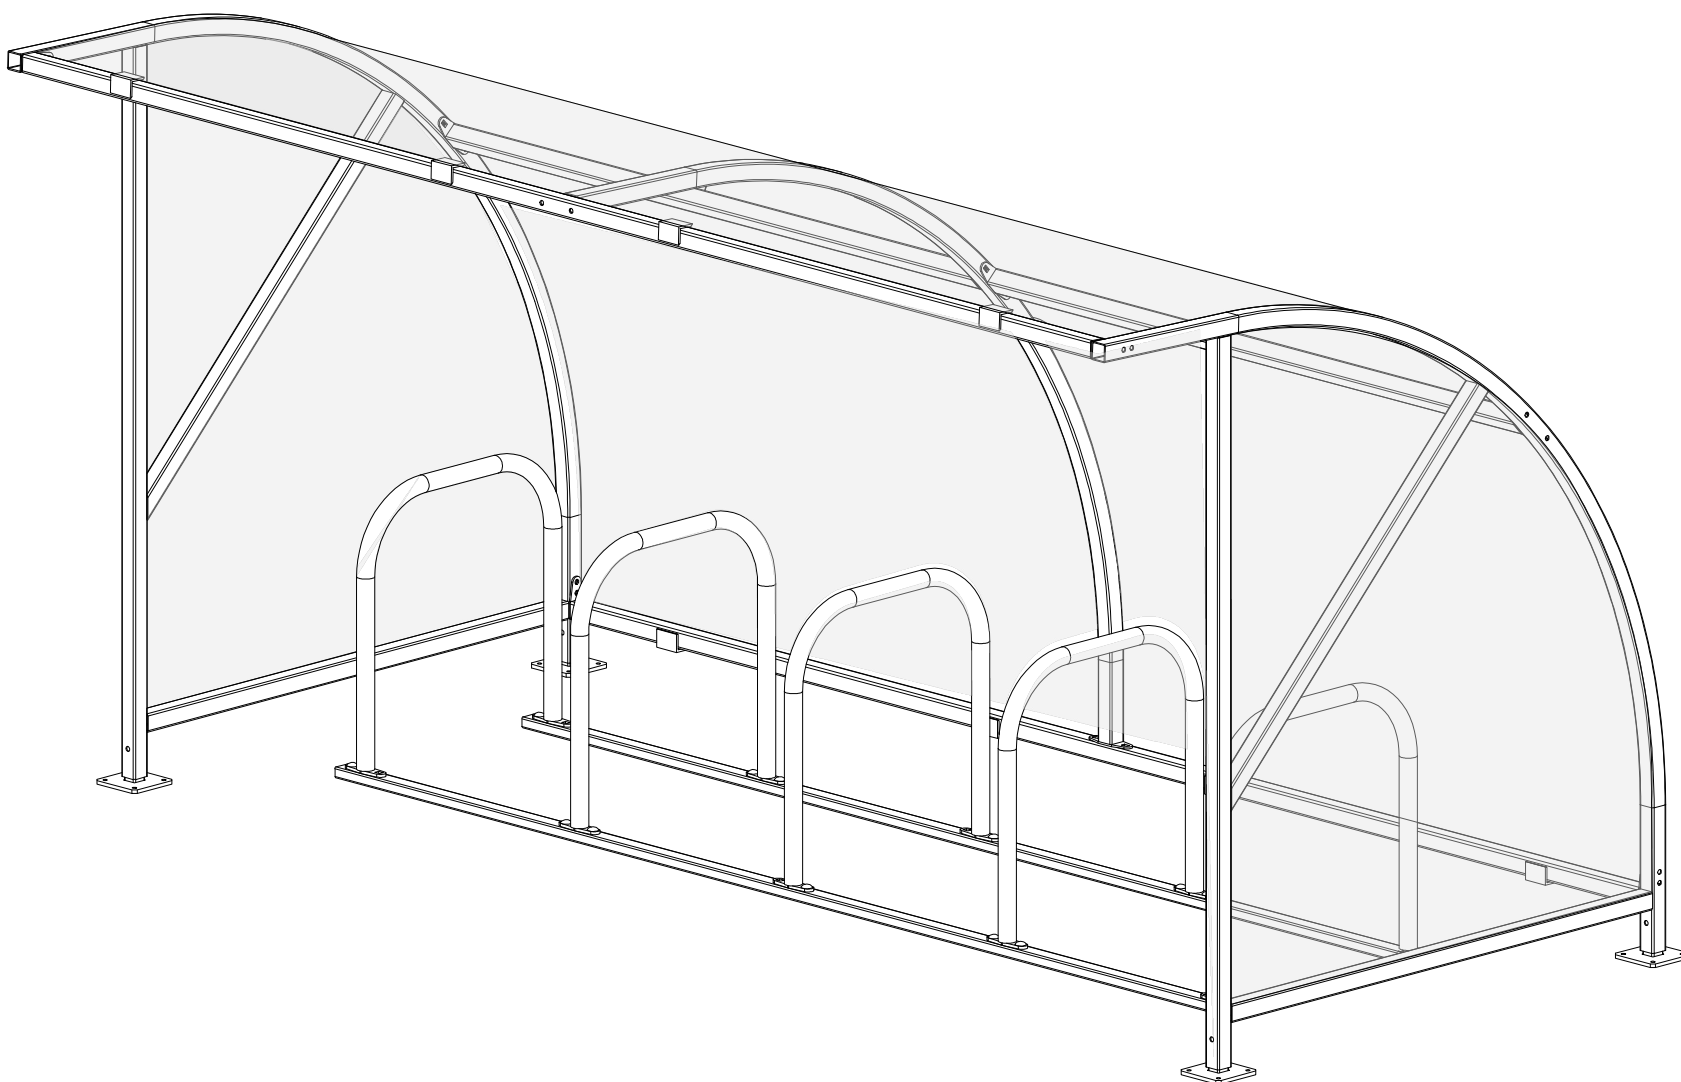

Cycle Shelter 3D NTS

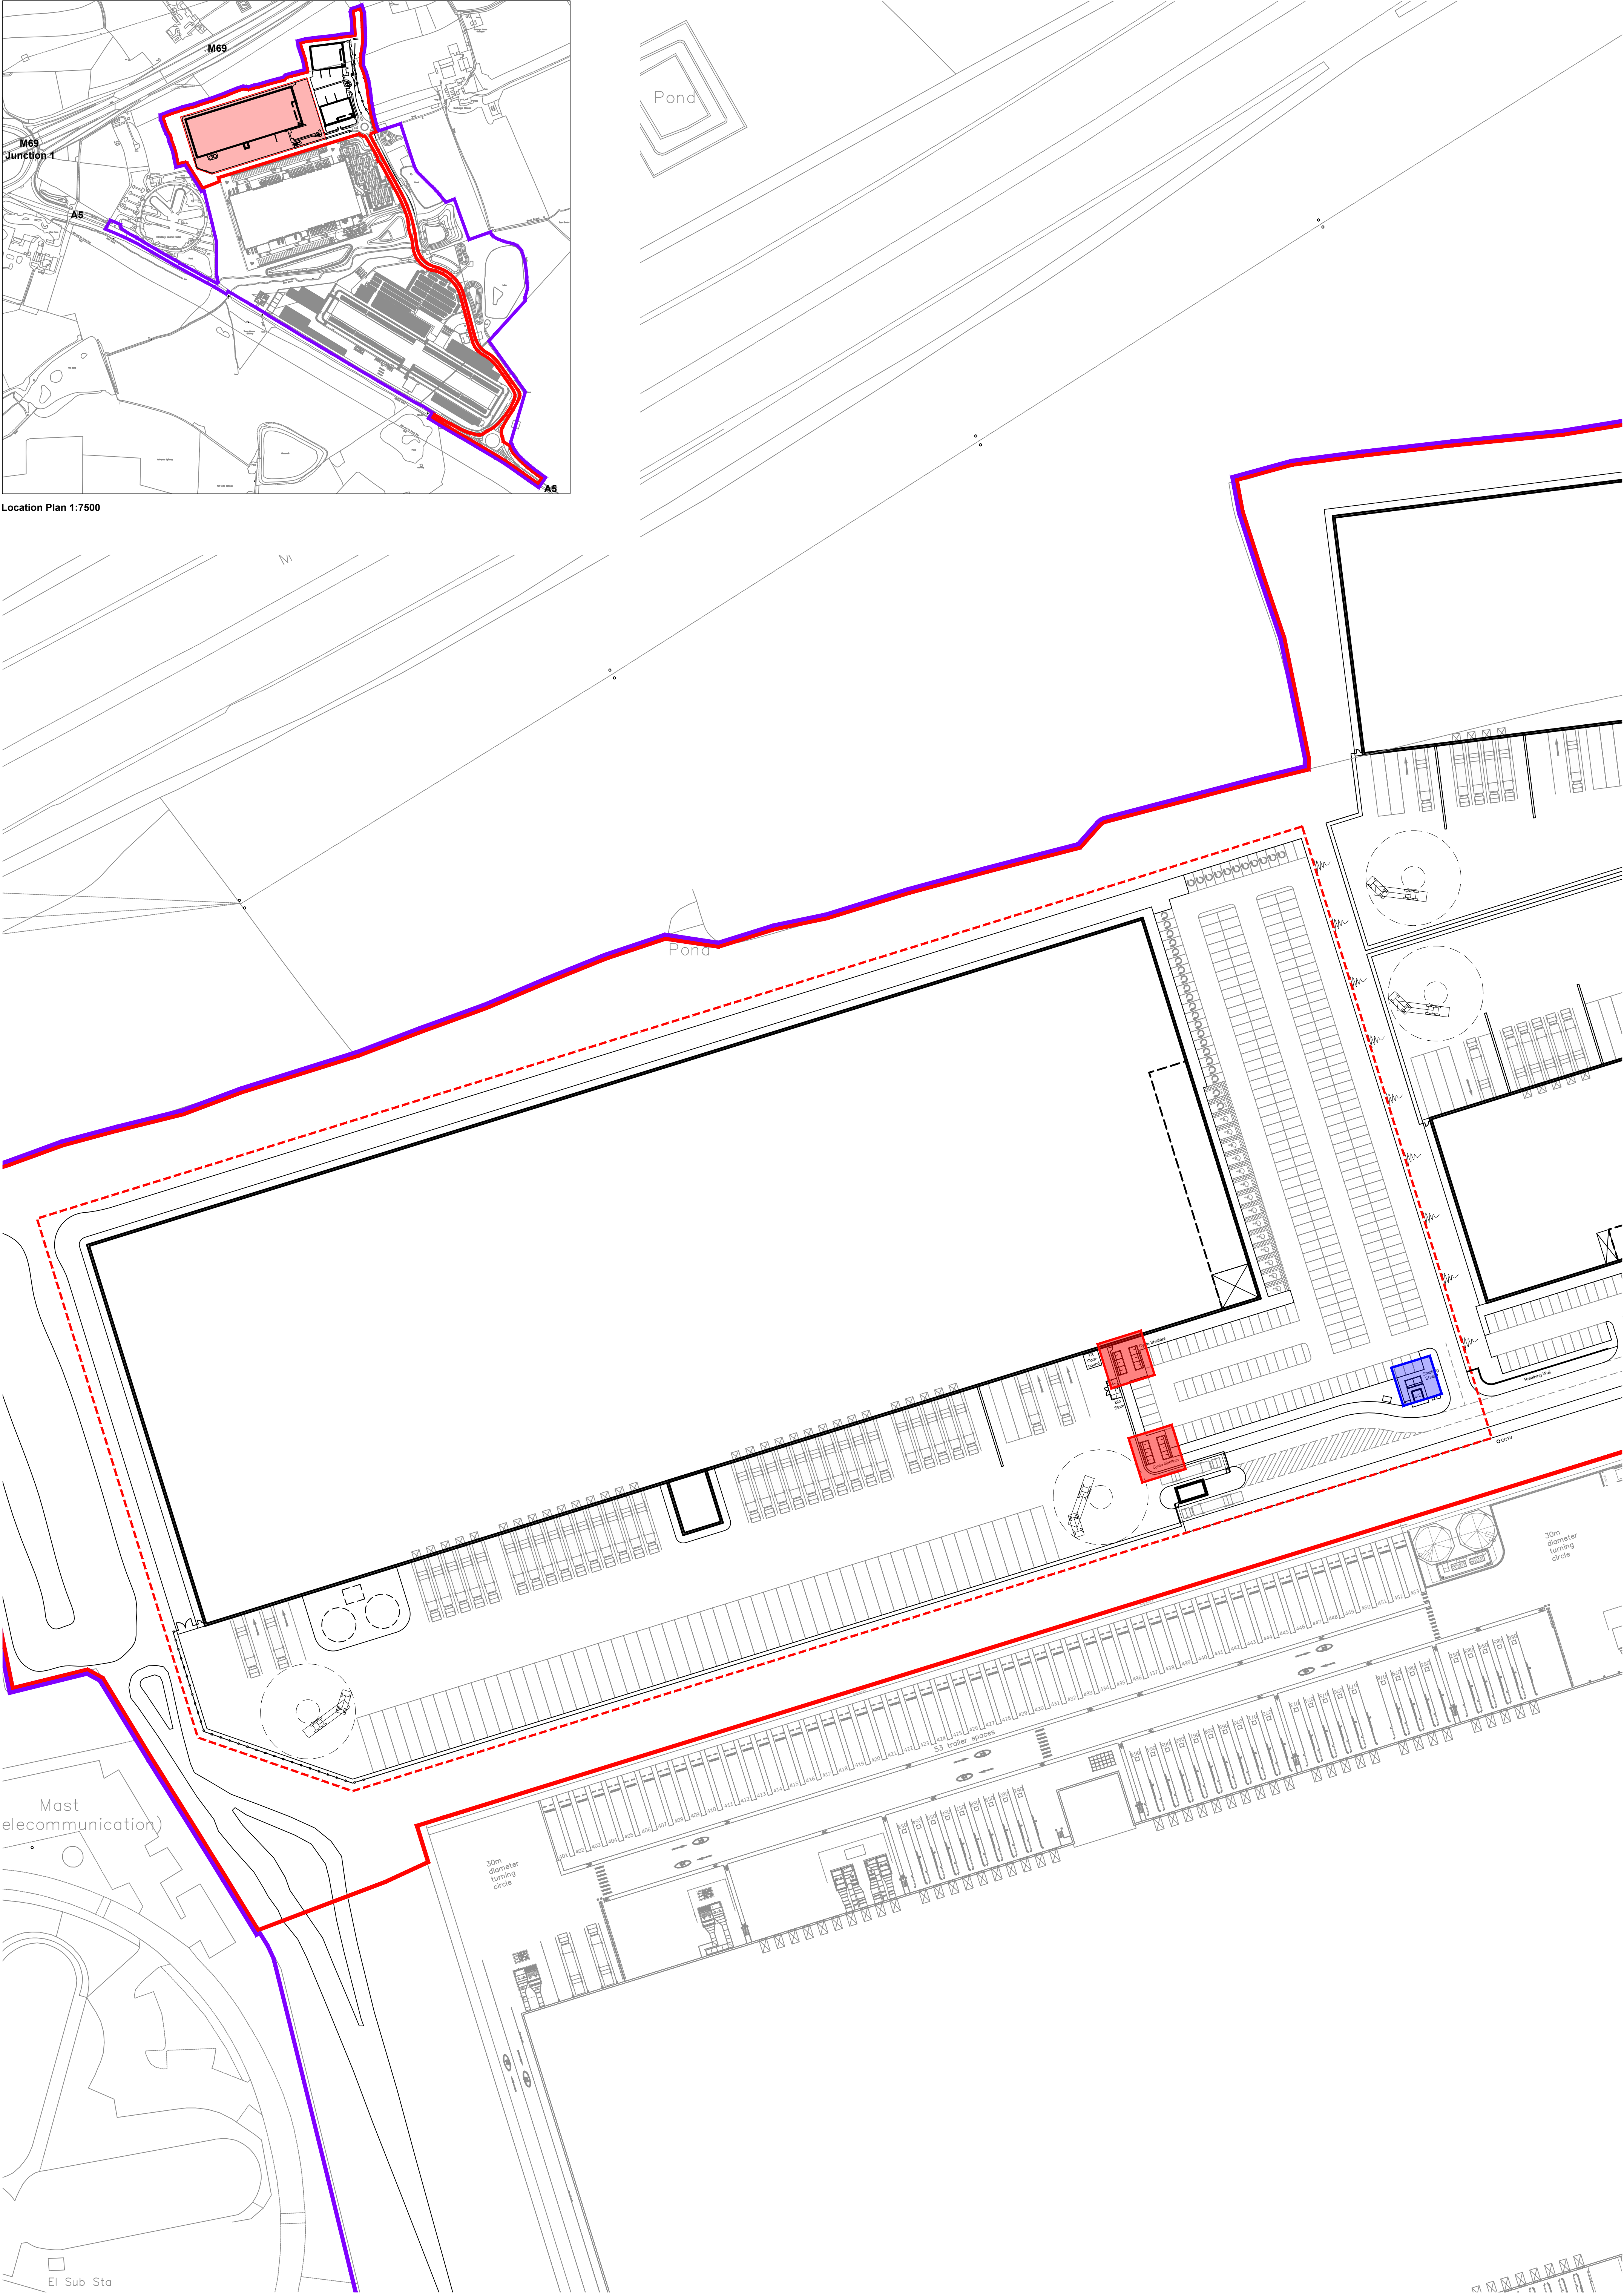

10m SCALE 1:750

PLANNING

THIS DRAWING IS FOR INFORMATION ONLY AND SHOULD NOT BE USED FOR ANY OTHER PURPOSE

rev amendments by ckd date
DZ3, Hinckley Park, Leicestershire

Unit 1 Cycle & Smoking Shelter Details



Network Diagram, Colford Way, Newark, Nottinghamshire NG24 2TN
t: +44 (0)1636 653027 e: info@umcarchitects.com

Drawing Status: Planning
Drawn / Checked: RJM / GH
Date: 25.03.2022
Scale: 1:750 A0

Drawing no: 22113 P1008 Revision: B