



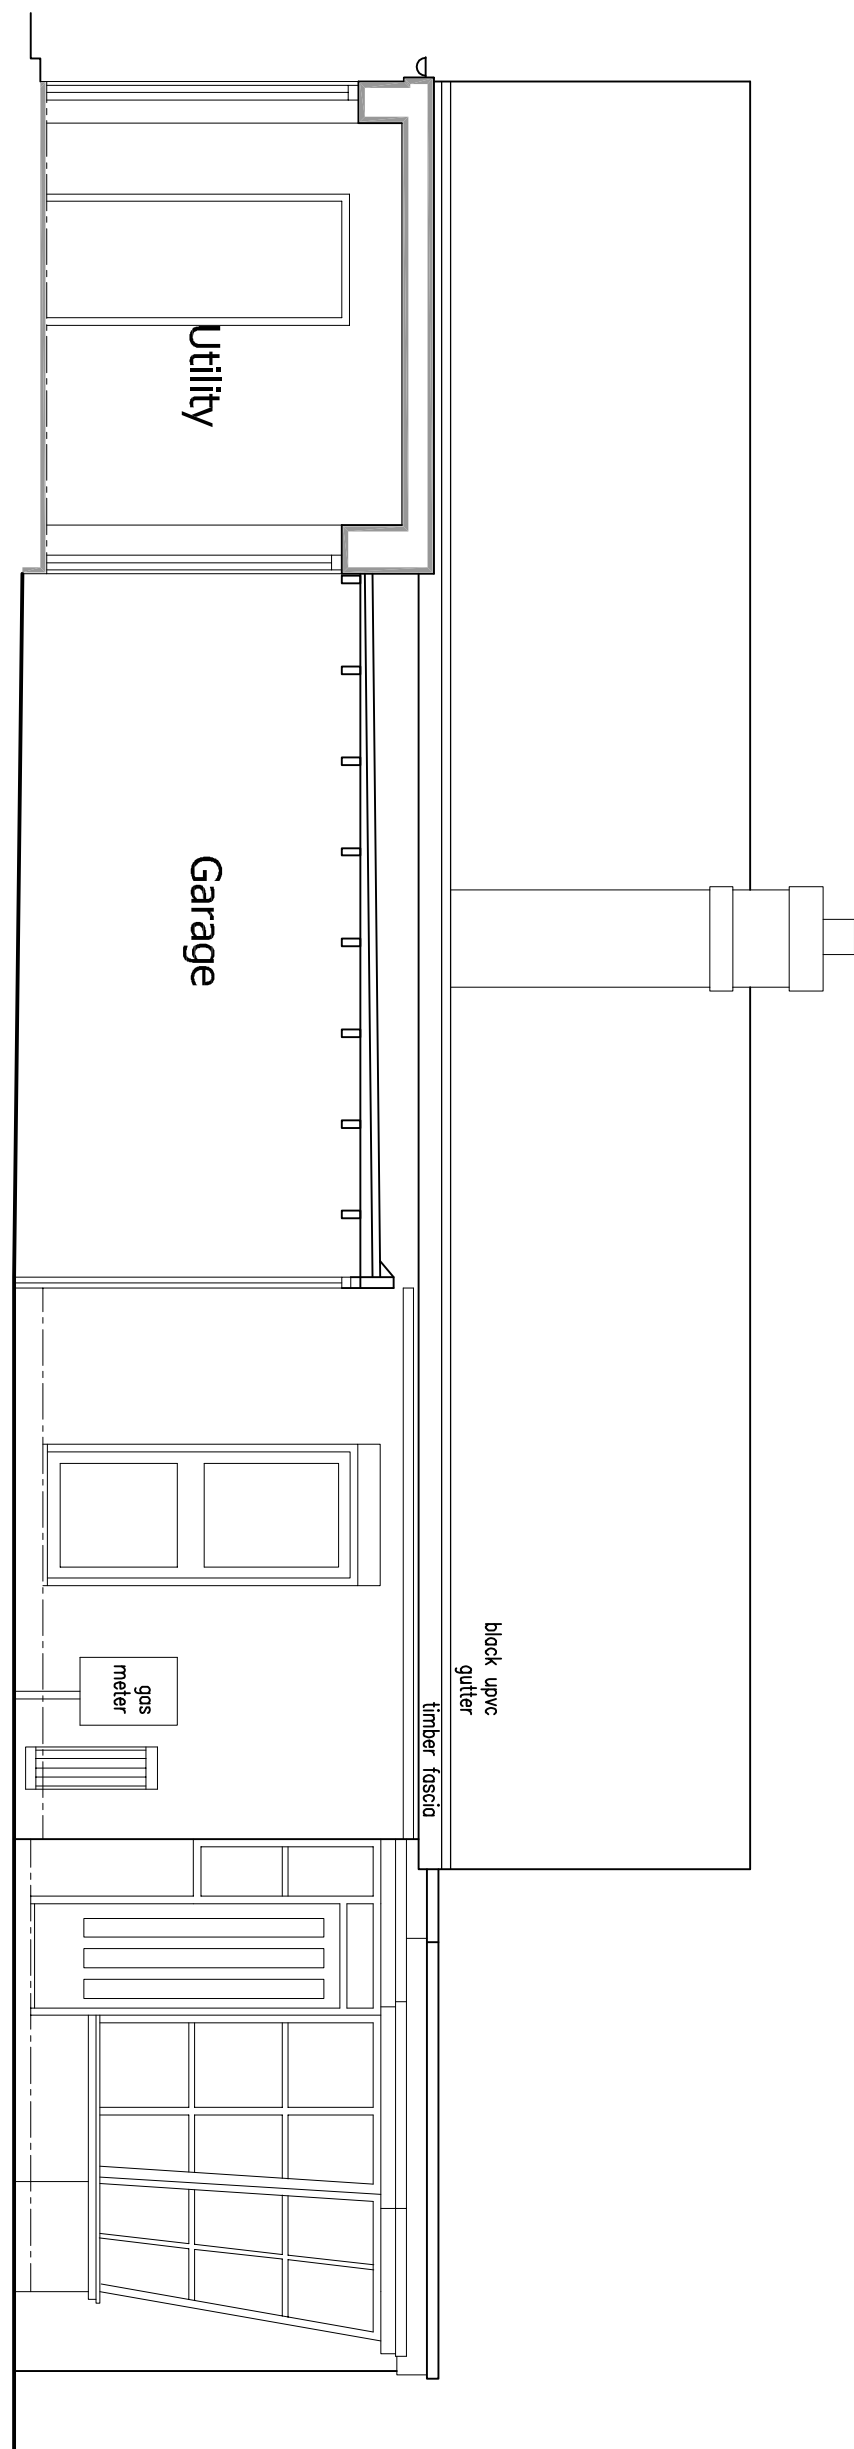


Scale 1:50

Scale 1:50

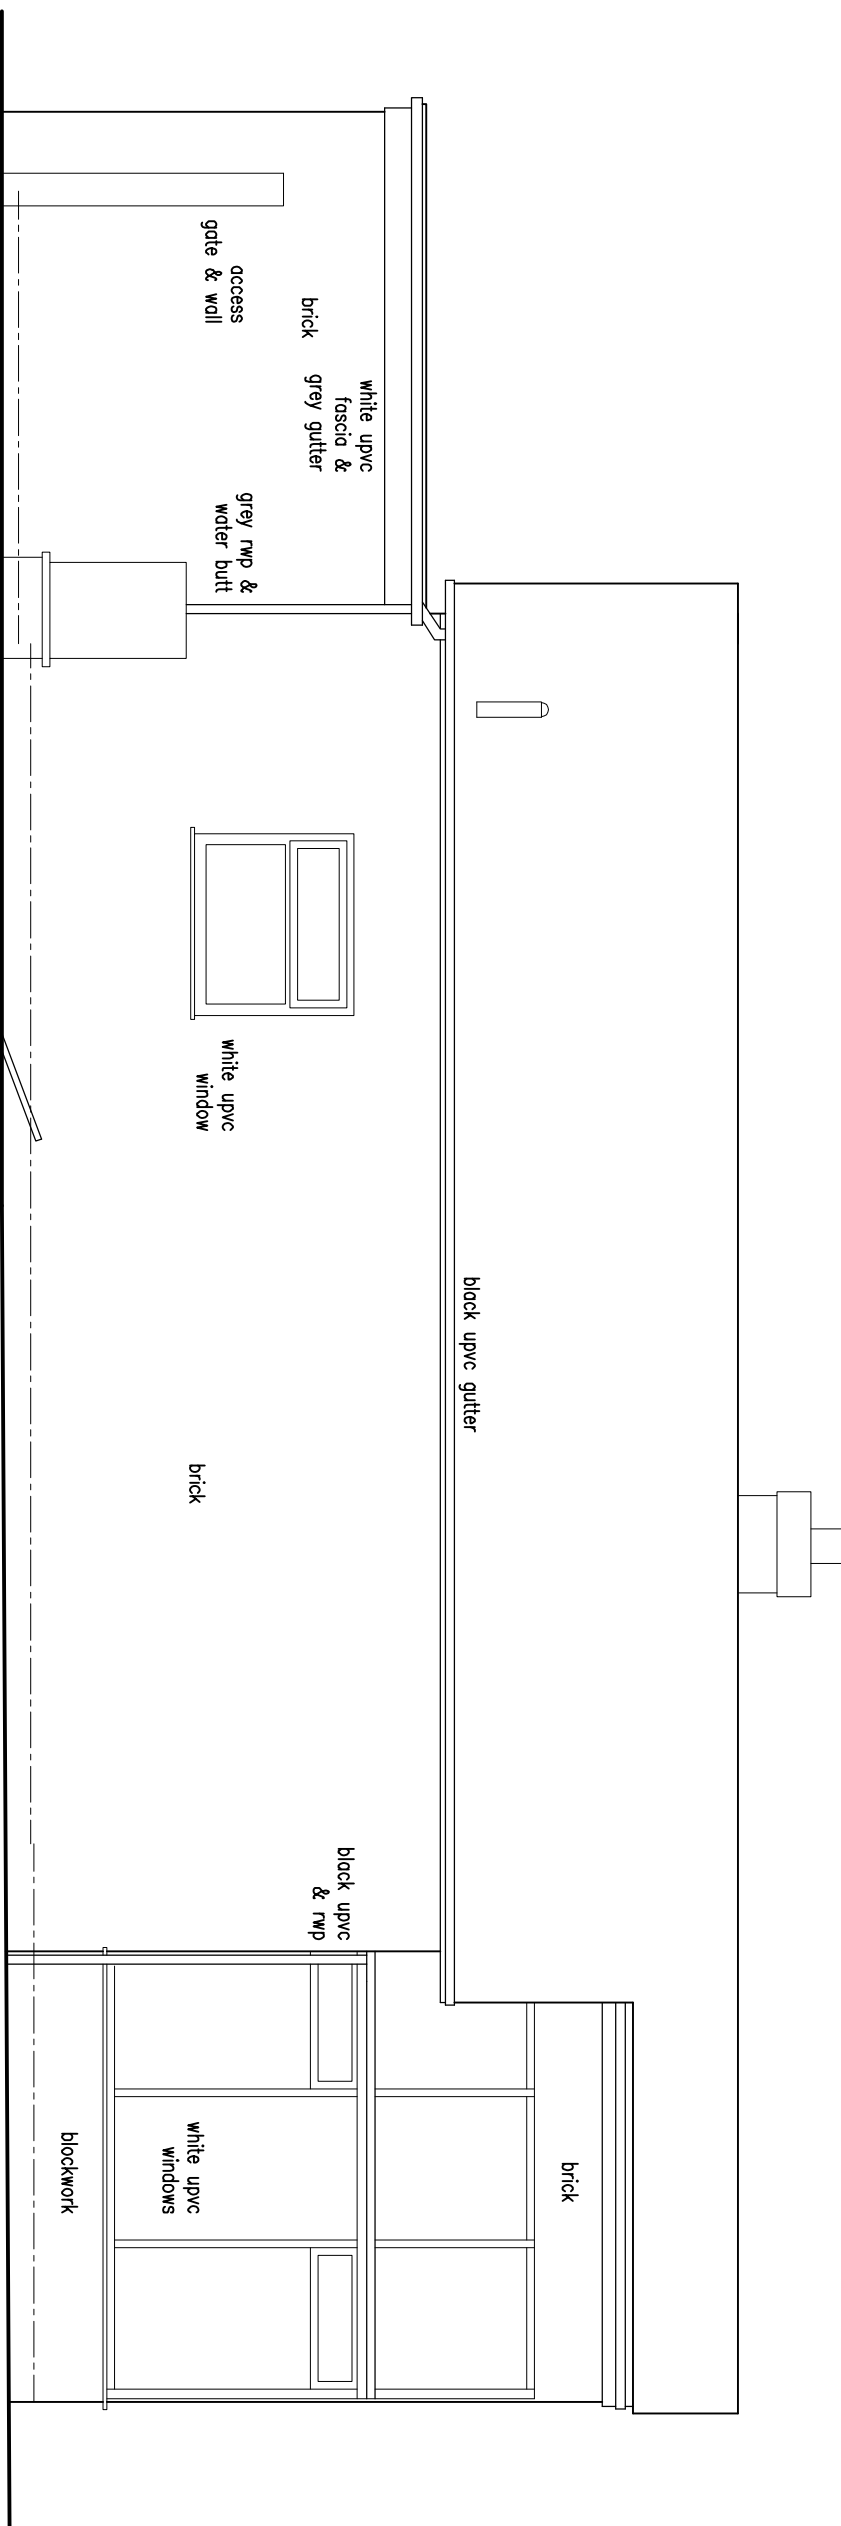

Scale 1:50

Scale 1:50

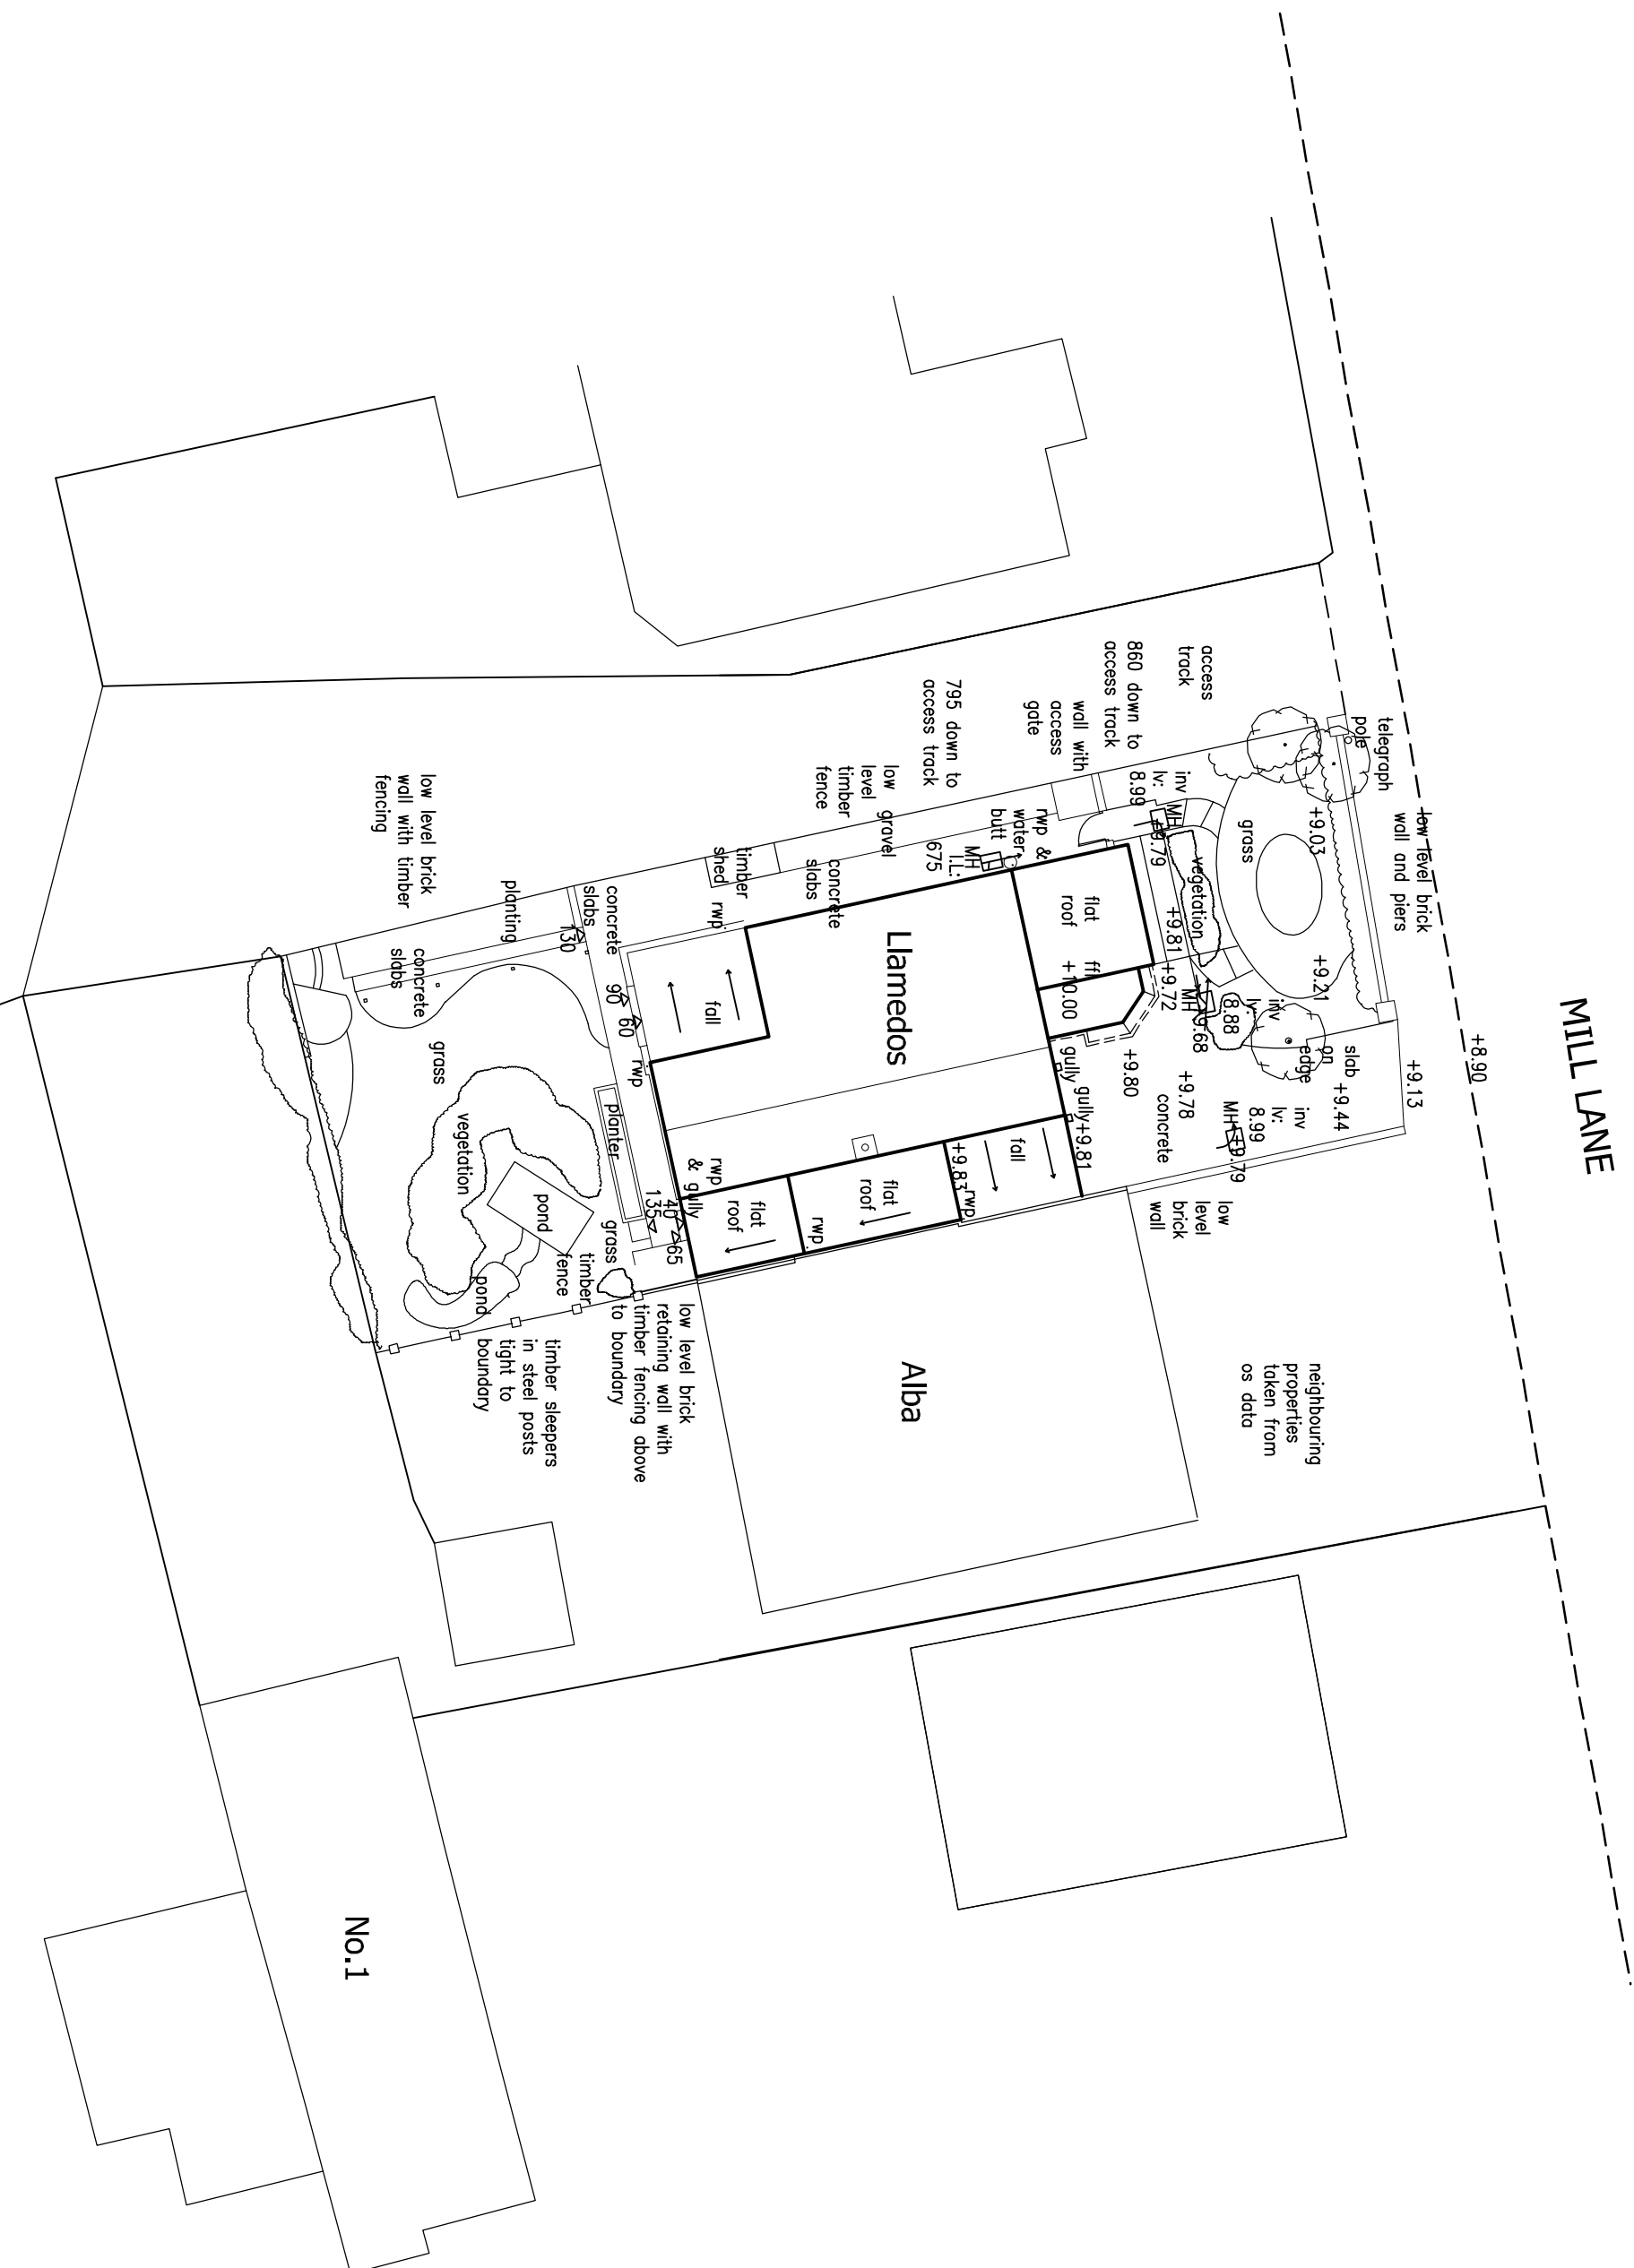

Indicative North

Scale 1:200


Revisions :

All drawings are copyright of David Ginger Architectural Design Limited. Ordnance Survey Data © Crown Copyright. All rights reserved. Licence No. AR10020649. Landmark Ref. LG0816

DAVID GRANGER

ARCHITECTURAL DESIGN LIMITED

Project

Atherstone
Drawing Title
Existing Details
Sheet 1 of 2

Client

Mr & Mrs N McLean

Drawing No.

23.422.01

Date

February 2023

Drawn by

LS

Scale (A1 Size)

A6 Shown

Checked by

SR

The Old Cottage Hospital, Leicester Road,
Ashby-de-la-Zouch, Leicestershire, LE65 1DB

www.davidgrangerdesign.com

Tel: 01530 346979

Company Reg. No. 5508112