


TEST AREA

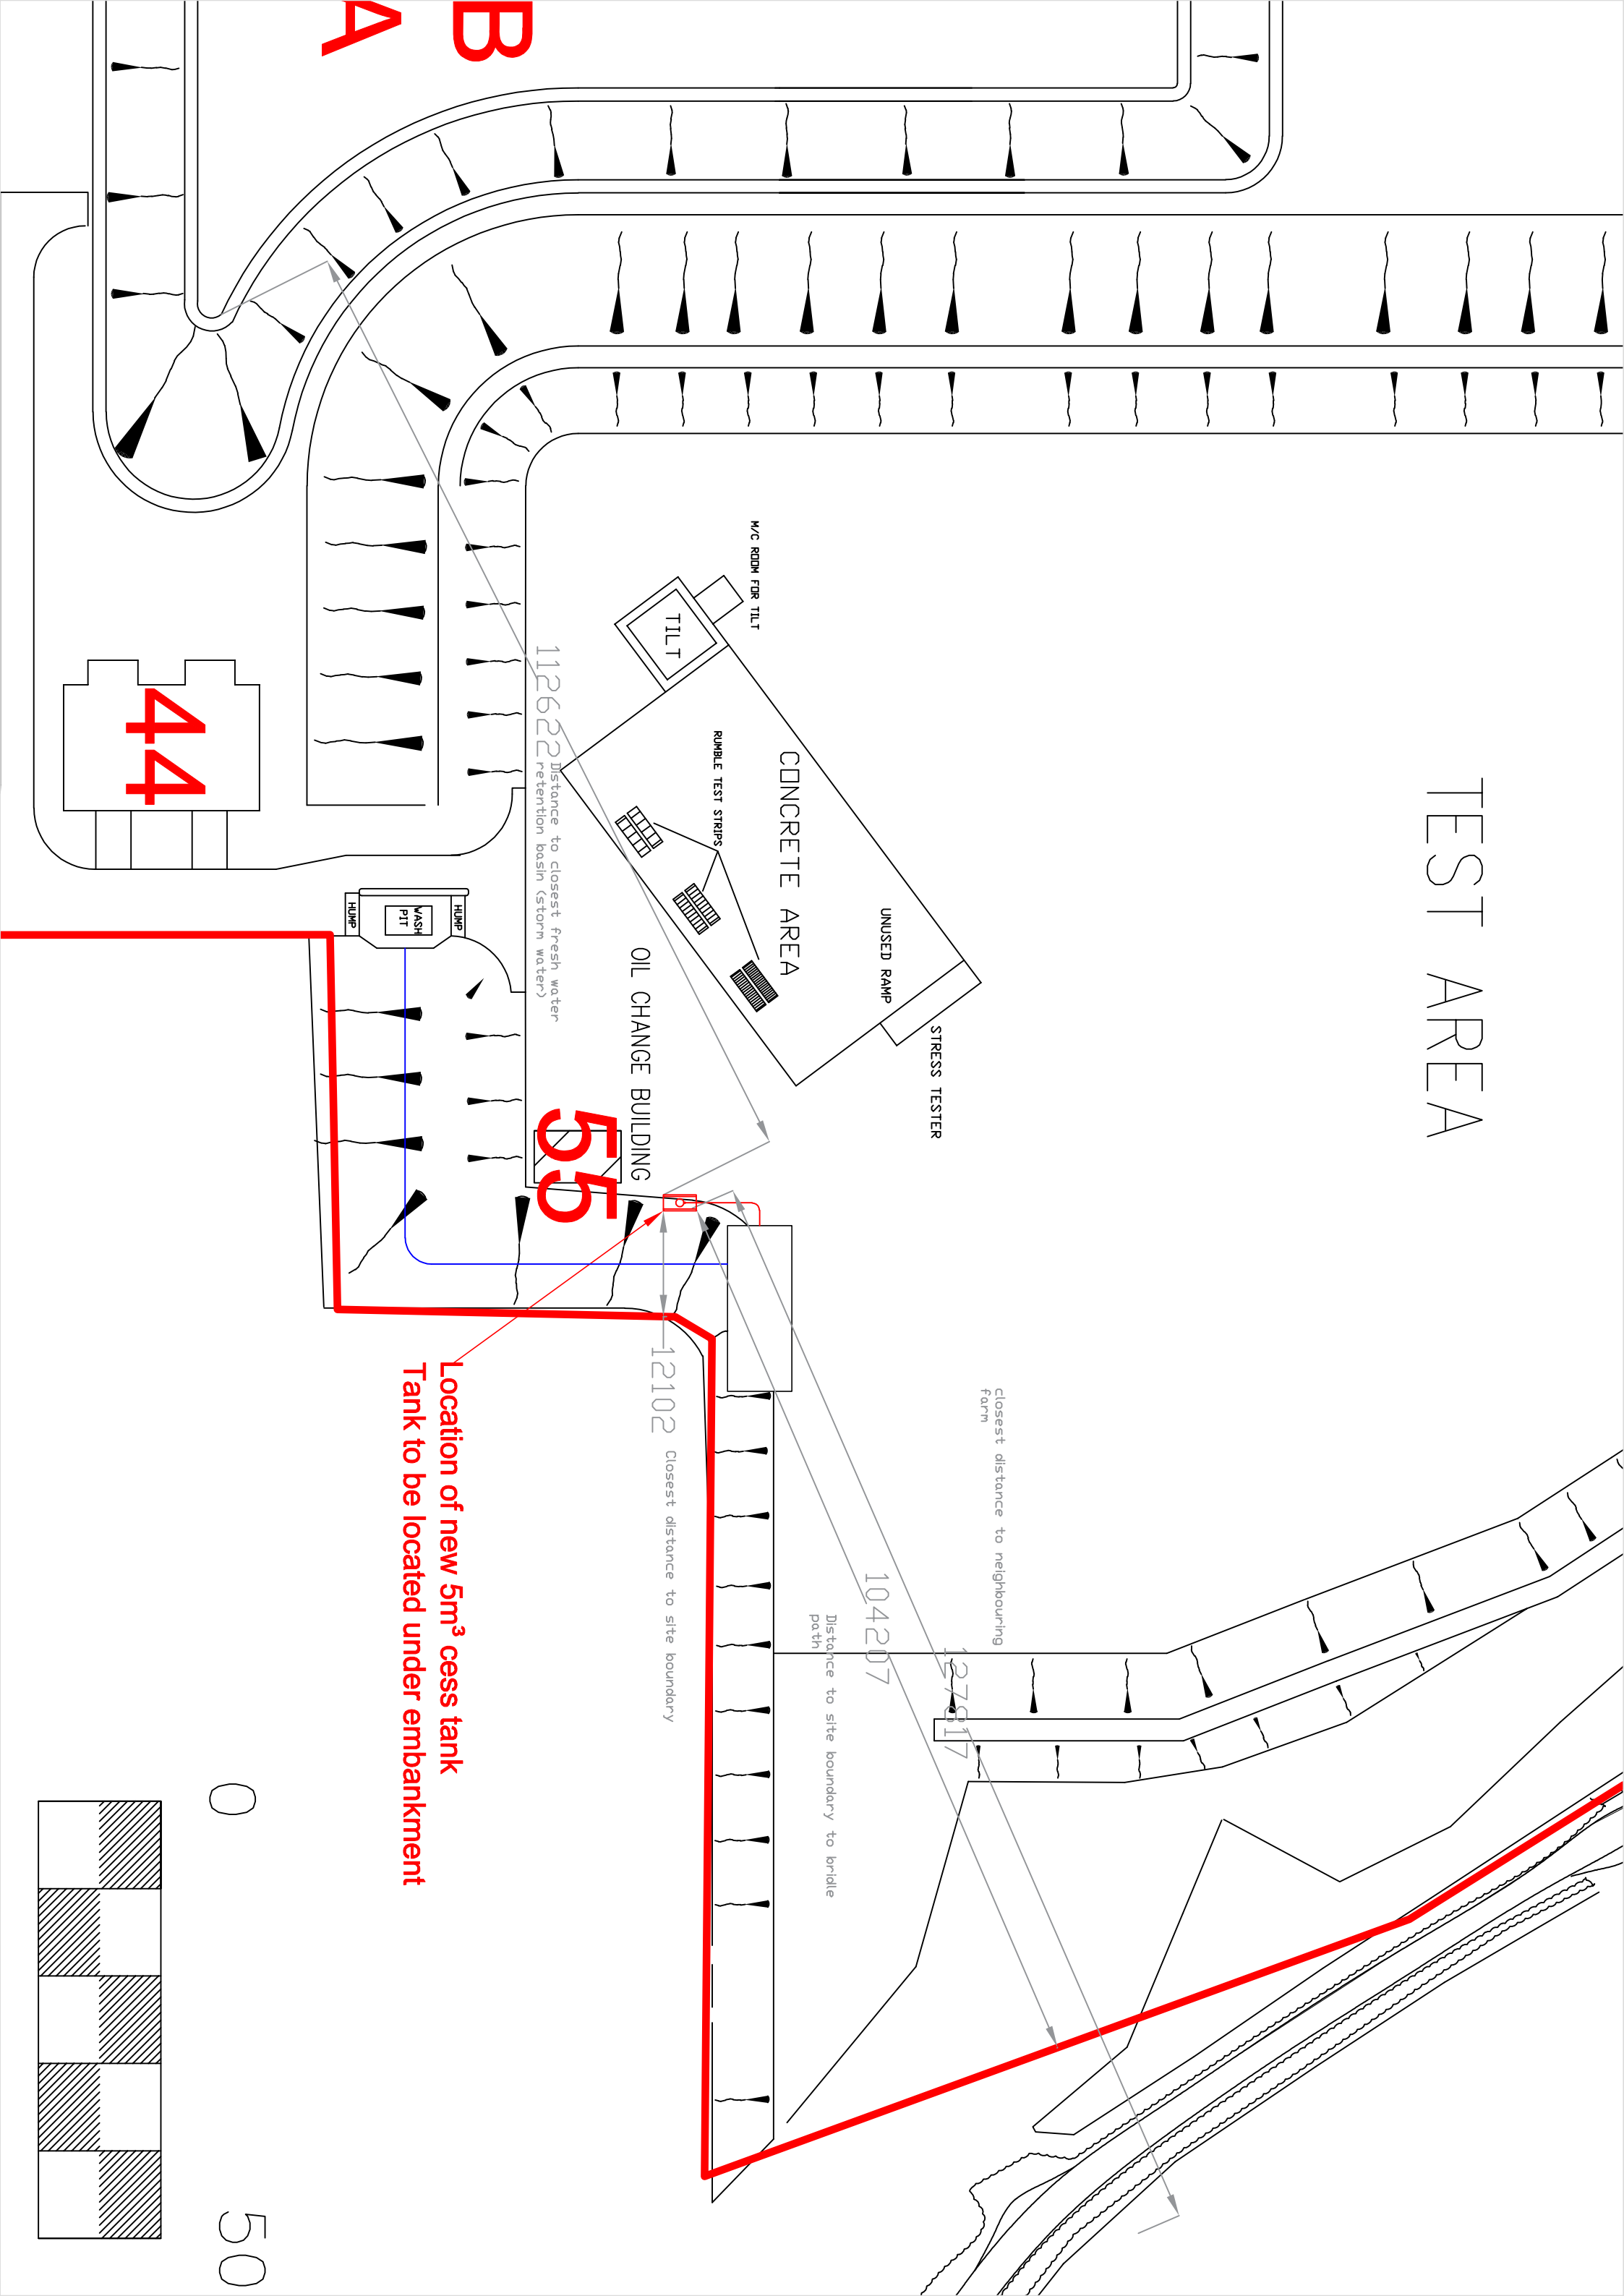

Location of new 5m³ cess tank
Tank to be located under embankment

50