
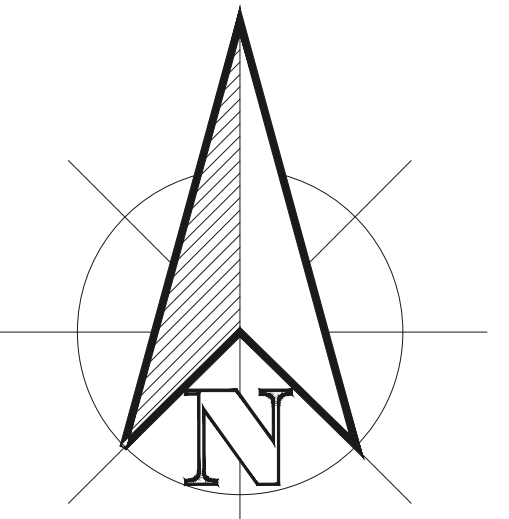


Sketchley Grange, Burbage, HINCKLEY

- Key:
- Boundary Treatments:
- 1.8m Garden Wall
 - 1.8m Garden Fence
 - 1.2m Estate Railing
 - 1.2m Post and 3 Rail Fence
 - 0.45m Knee Rail Fence
 - Maintenance Access Gate

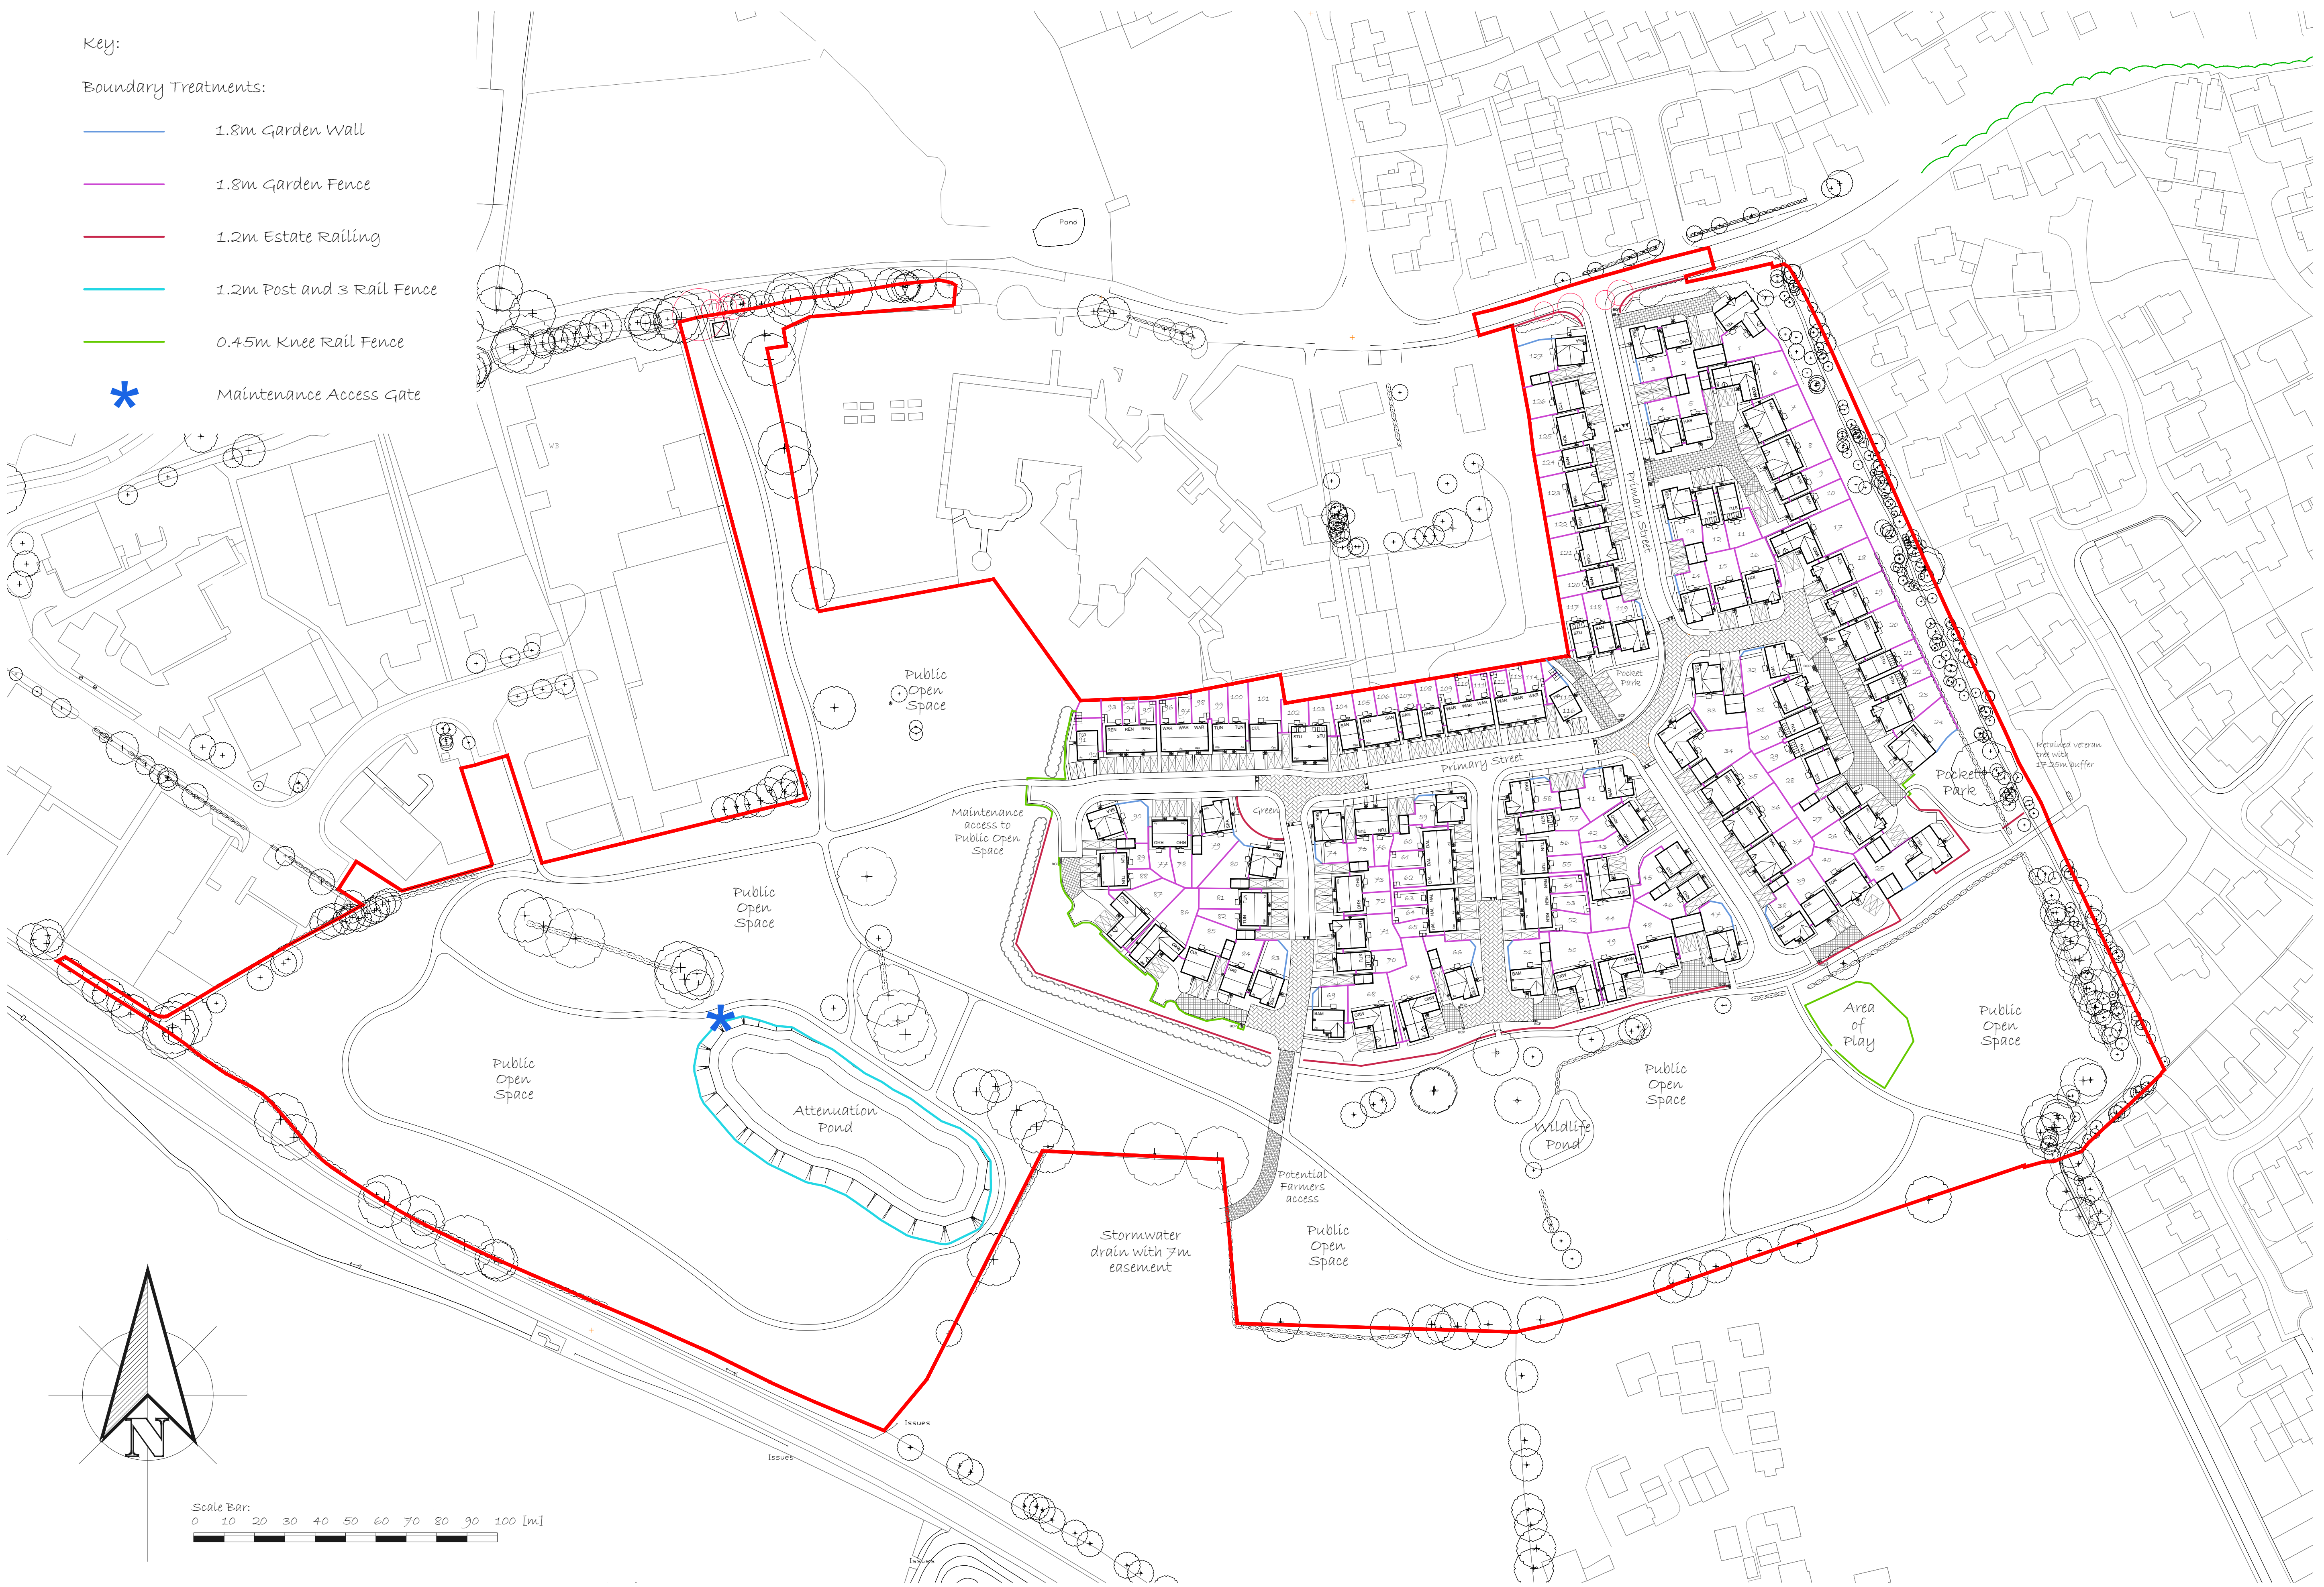

Revision:	TQDP	15-12-23	1. Plot 20 is retained and design moved forward in line with client requirements.	TQDP	21-06-24
A. Access to retained land amended in line with LPA comments.	TQDP	22-02-24	2. Plot 20 and 21 retained in line with client requirements.	TQDP	21-06-24

Development:
Sketchley Grange
Location:
Burbage, HINCKLEY

Drawing Title:
Boundary Treatments Plan
Drawing Number:
TQDP/SQ-BH/BTP-1

Scale @ A1:
1:1000
Revision:
0

Drawn By:
TQDP
Date Started:
23/11/23