


Sketchley Grange, Burbage, HINCKLEY

- Key:
- Materials (Roof):
- Duo TLE Grey Roof Tile
 - Duo TLE Brown Roof Tile
 - Duo TLE Terracotta Roof Tile
- Materials (Brick):
- Ibstock - Welbeck Autumn Antique
 - Ibstock - Mercia Orange Multi
 - Ibstock - Balmoral
 - Rendered Feature Property
- Splash Course and low level banding detail - Ibstock, Throckley Red Smooth
- Contrasting brick - As main facing (inc. Brick Heads and Dental detailing)
- All Garage and main entrance doors - Slate Blue (RAL620-4)
- Windows - PVCu - Ivory
- Facia's Soffits and Rainwater Goods Black PVCu
- Indicates Dwelling with Chimney

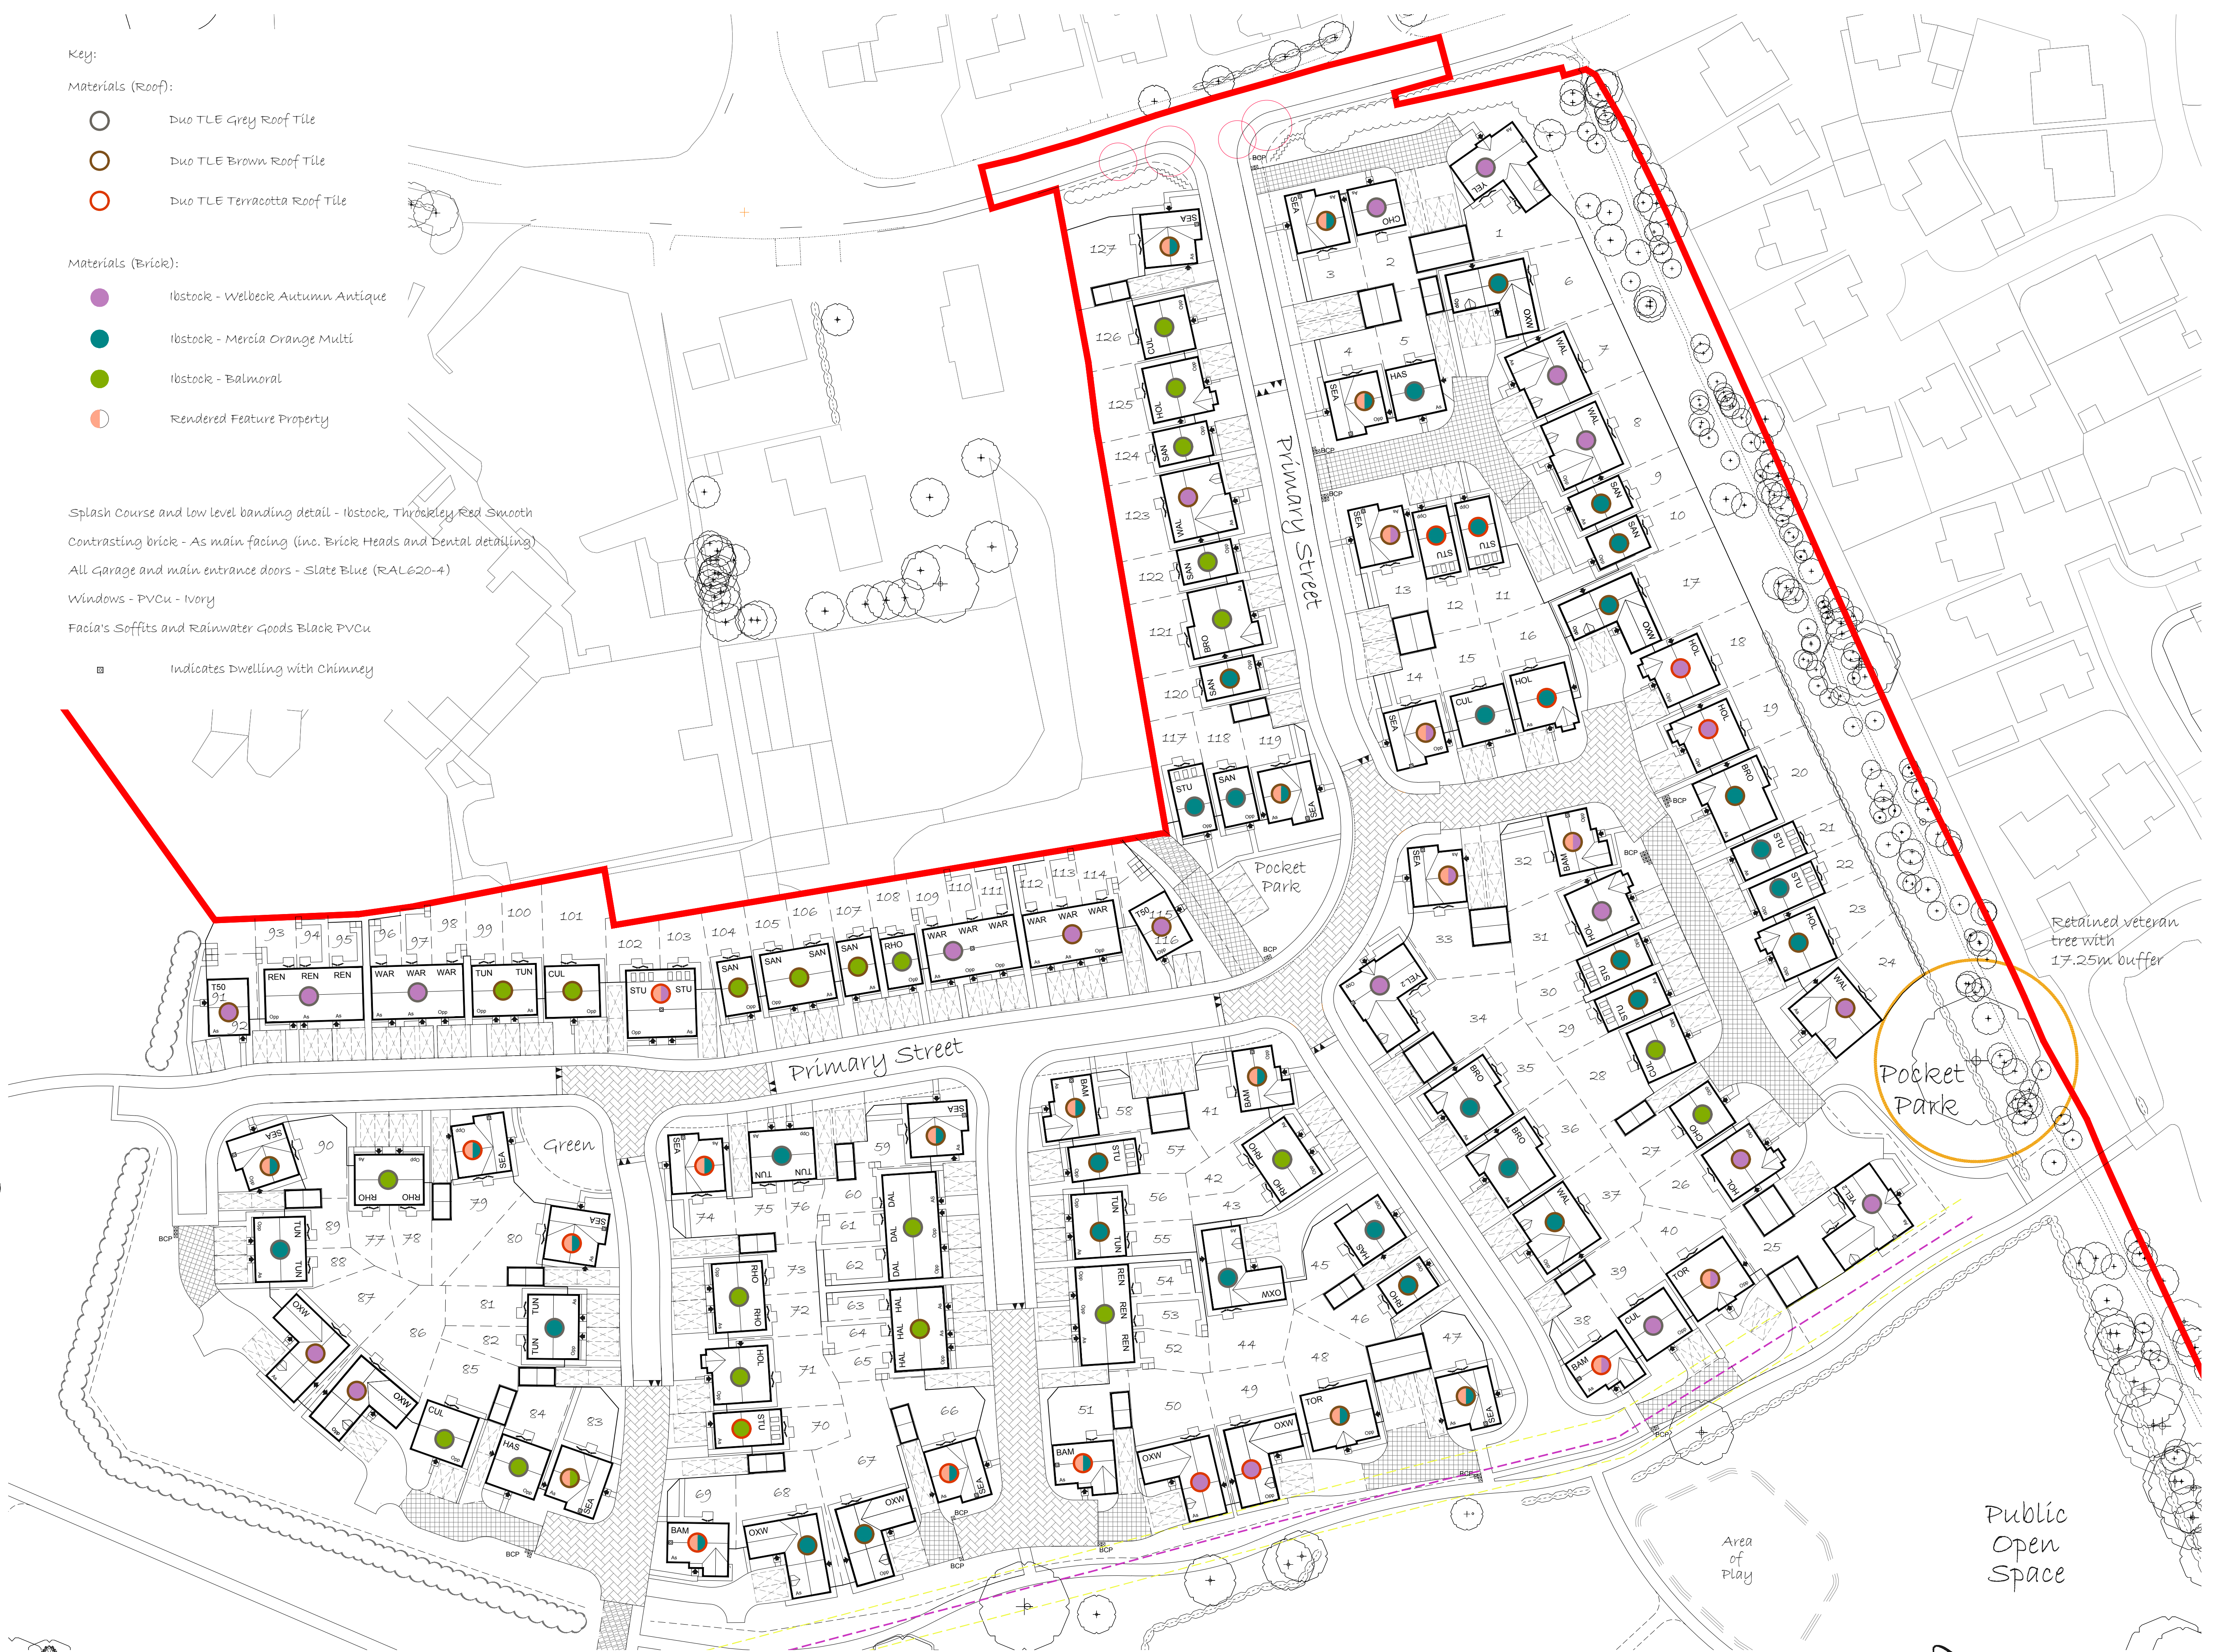

Revision	Date
A. General recommendations in line with LPA comments.	TGDP 20-03-24
B. Minor amendments in line with LPA comments.	TGDP 14-04-24
C. Amendments in line with LPA comments.	TGDP 22-05-24
D. Amendments in line with LPA comments. Also include details in line with LPA comments.	TGDP 22-05-24
E. Plots 20-24, 30-35, 43-45, 80-83 and 43-52 amended in line with LPA comments.	TGDP 20-06-24
F. Plot 20 re-allocated and garage moved forward in line with clients.	TGDP 21-06-24
G. Plots 20 and 21 re-allocated in line with clients.	TGDP 21-06-24
H. Plots 27 and 28 re-allocated in line with clients.	TGDP 21-06-24

Development:
Sketchley Grange
Location:
Burbage, HINCKLEY

Drawing Title:
Materials Plan
Drawing Number:
TGDP/SQ-BH/MP1

Scale @ A1:
1:500
Revision:
0

Drawn By:
TGDP
Date Started:
13/11/23