


Proposed Skincare Treatment Room @ Bosworth Rd, Carlton

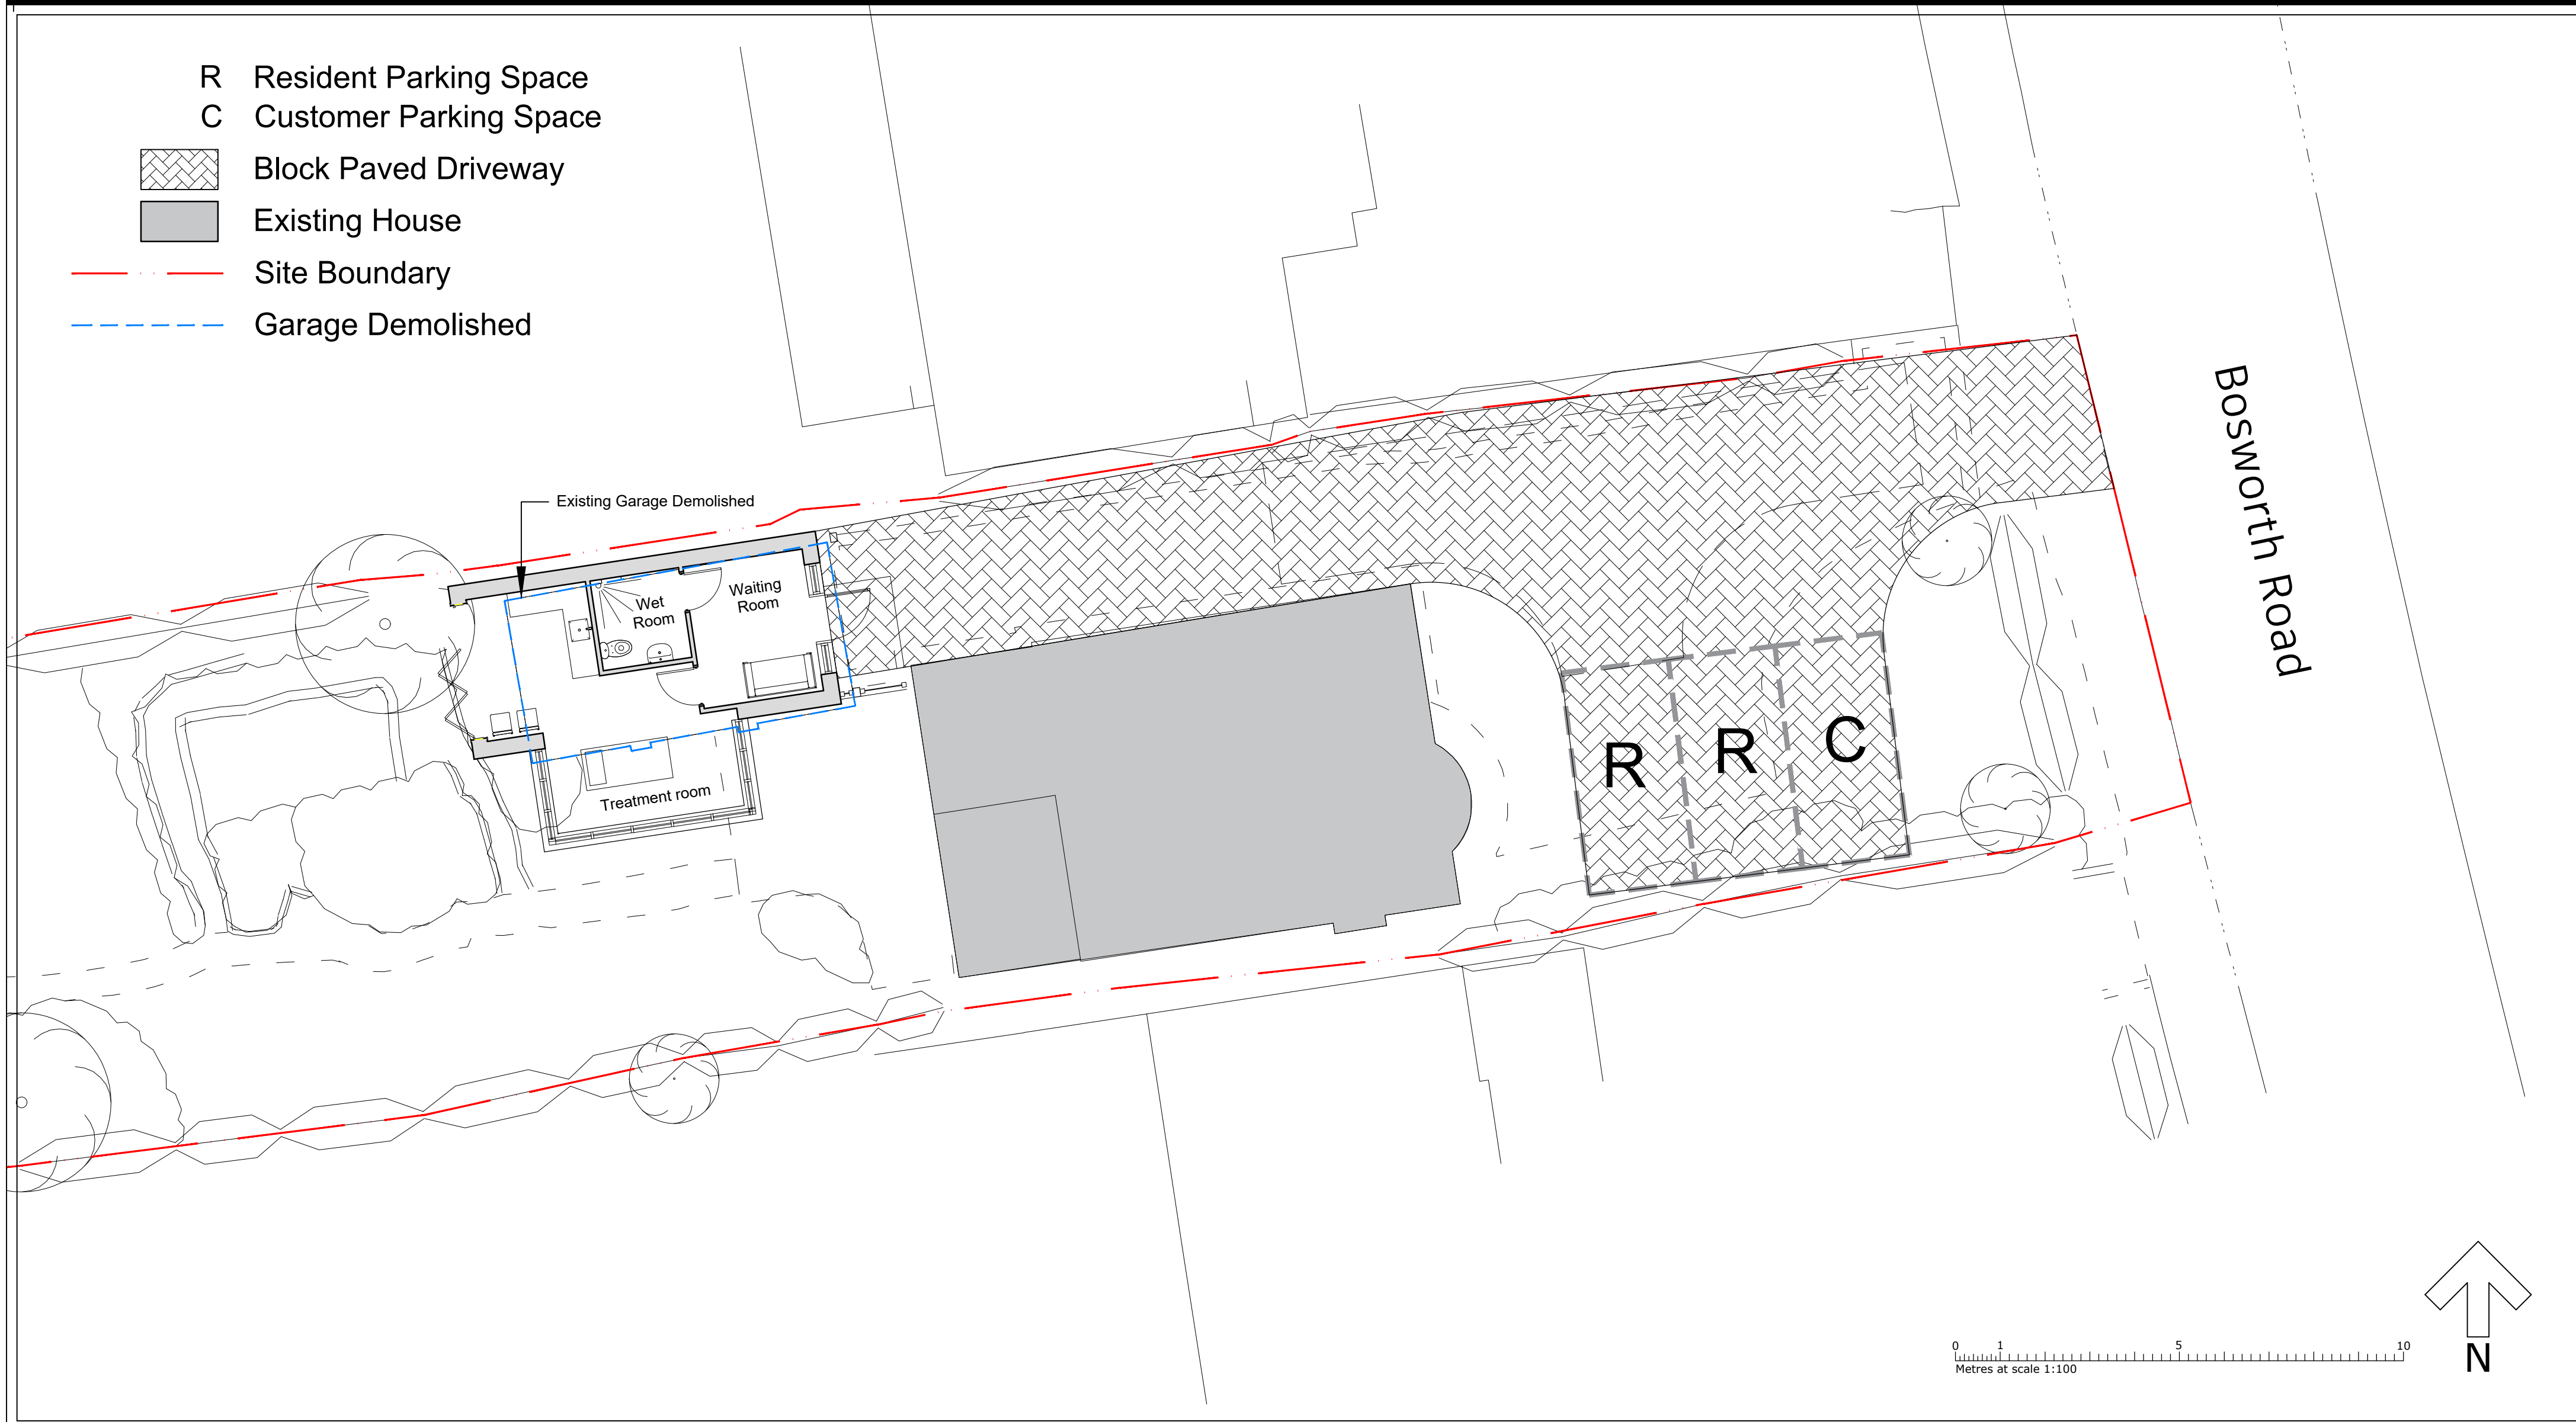

hayward
ARCHITECTS LTD

19 Station Rd
Hinckley
Leicestershire
LE10 1AW

Tel: 01455 635665
Fax: 01455 618971

www.hayward-architects.co.uk

THE COPYRIGHT OF THIS DRAWING IS VESTED IN HAYWARD ARCHITECTS LTD.
REPRODUCTION IN ANY FORM, EITHER IN WHOLE OR IN PART IS FORBIDDEN
WITHOUT THE PRIOR WRITTEN PERMISSION OF THE COPYRIGHT HOLDER.

Drawing No: 23-98-SK05

Rev: -

Scale: 1:100 @A2

Drawn By: JET

Date: 10.01.24

Rev	Date	By	Description
-----	------	----	-------------

-			
---	--	--	--