




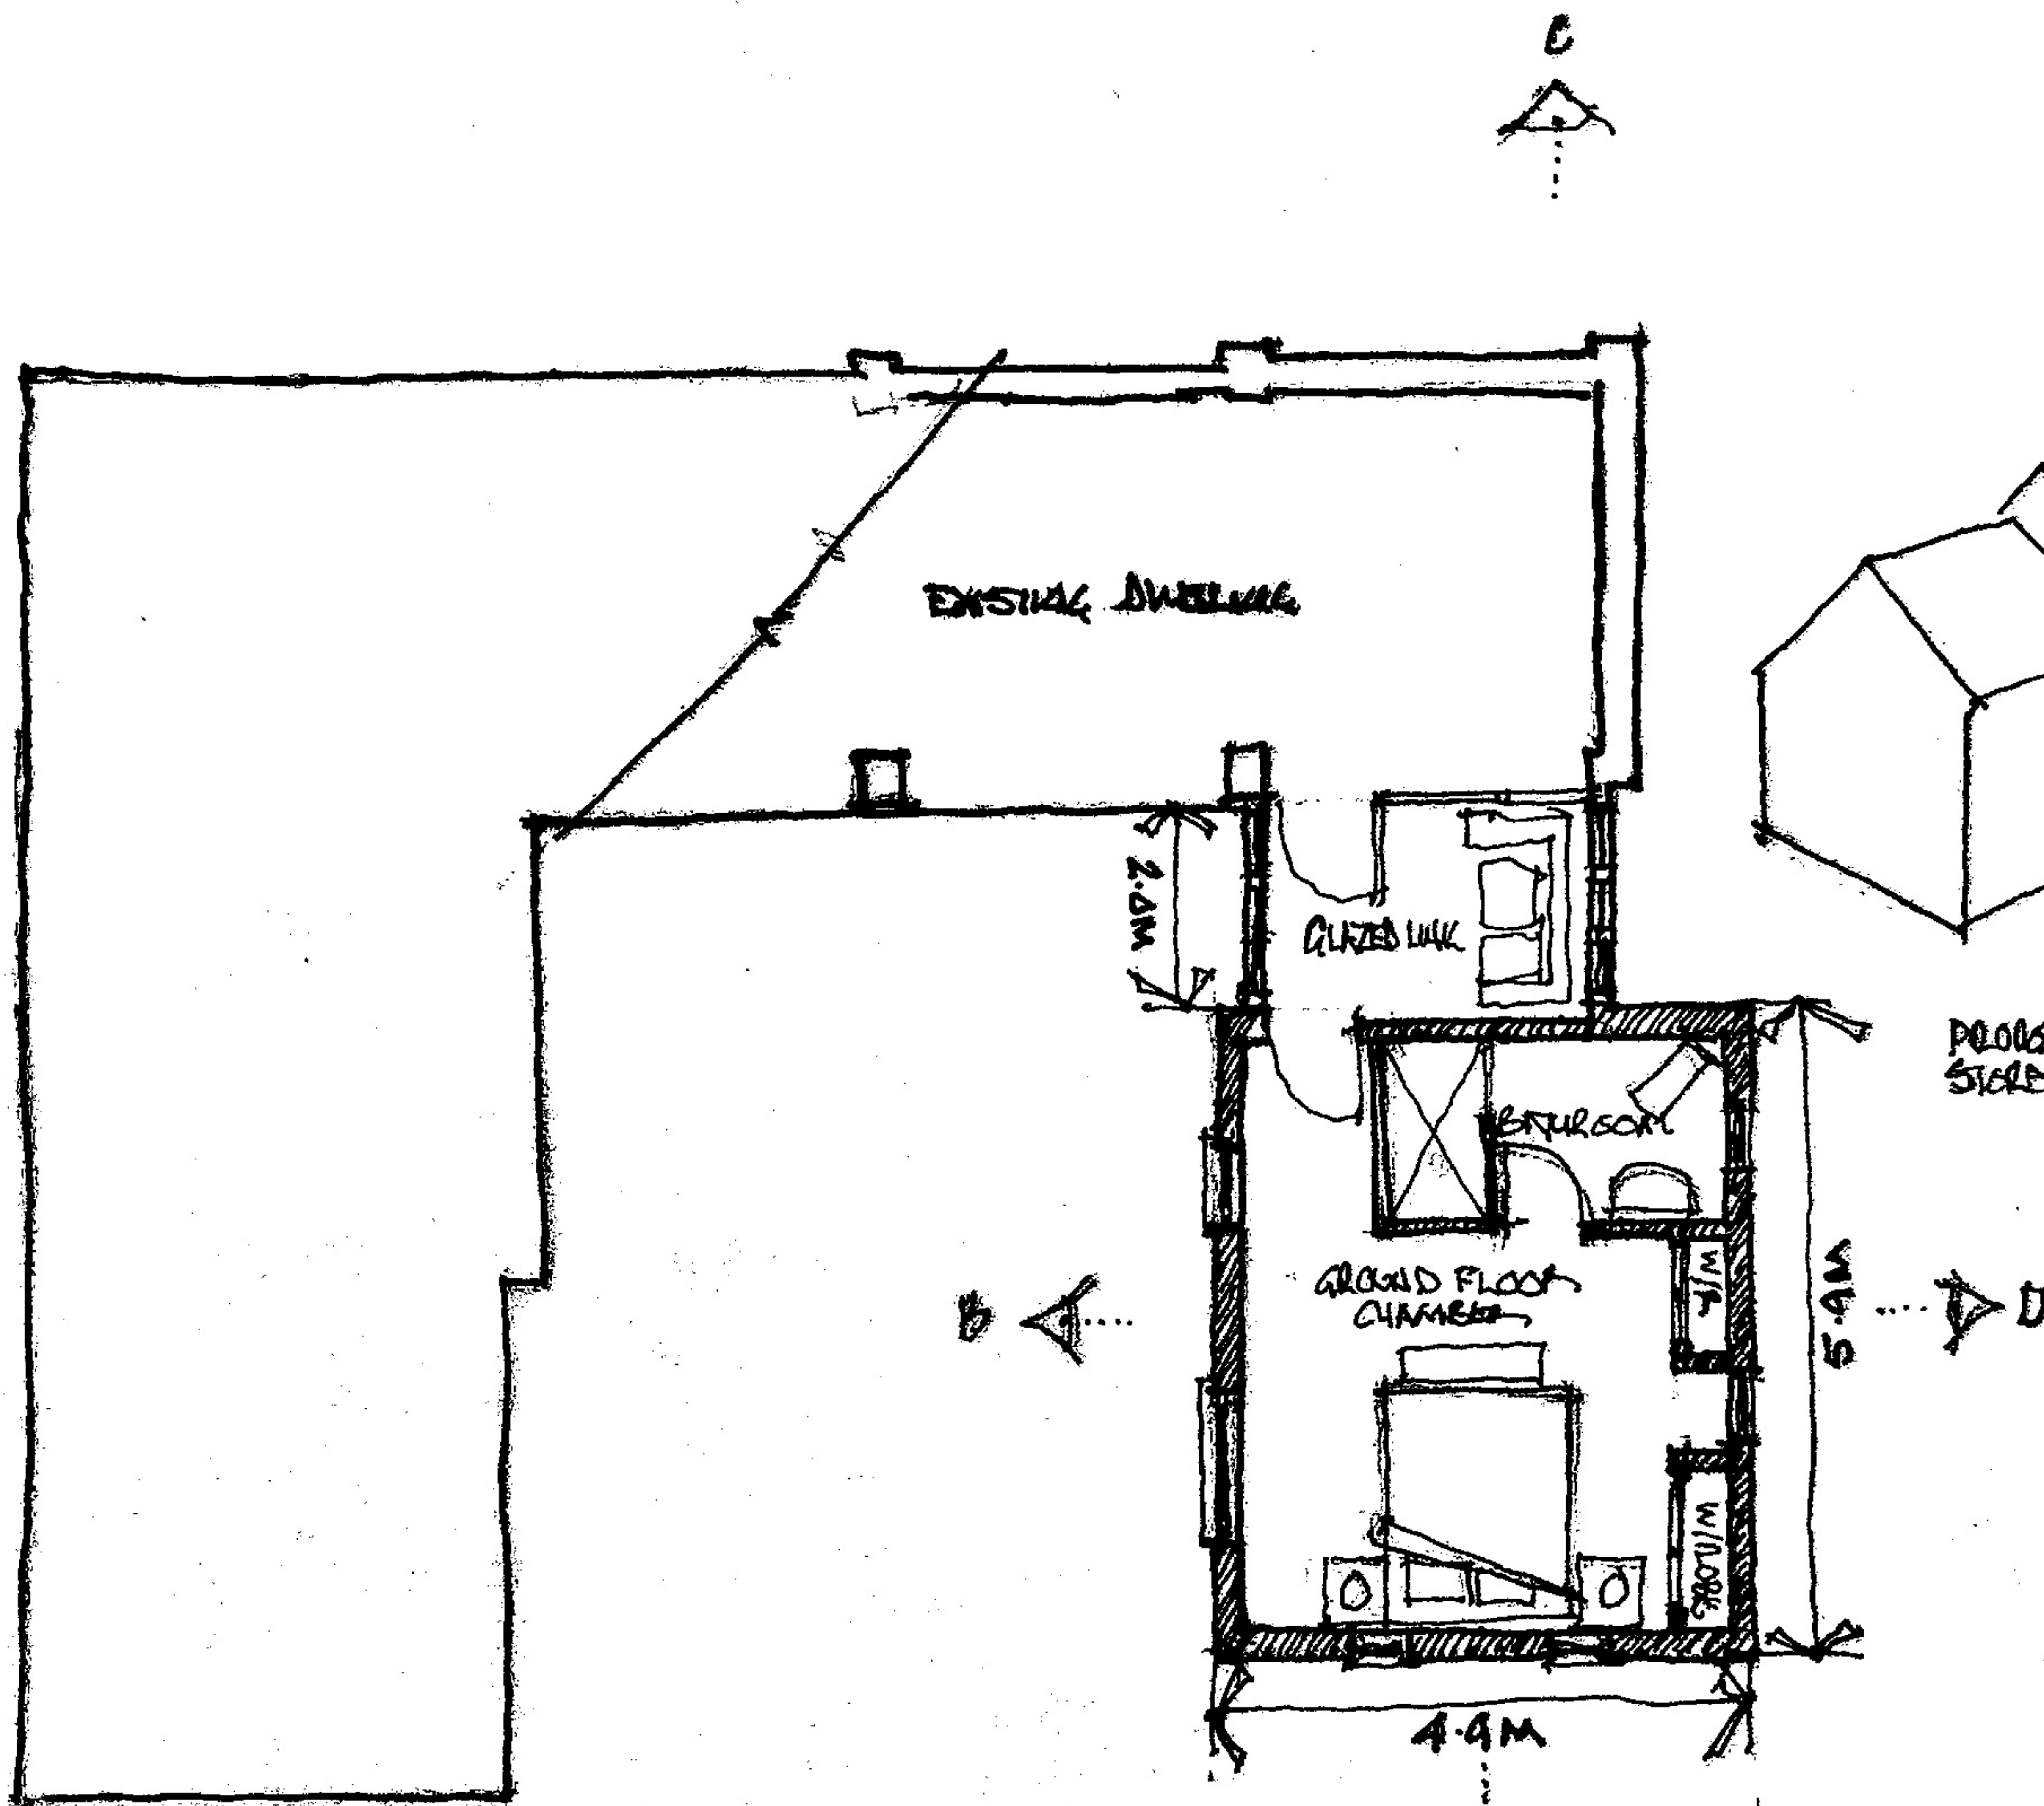


FLOOR PLAN 1:100

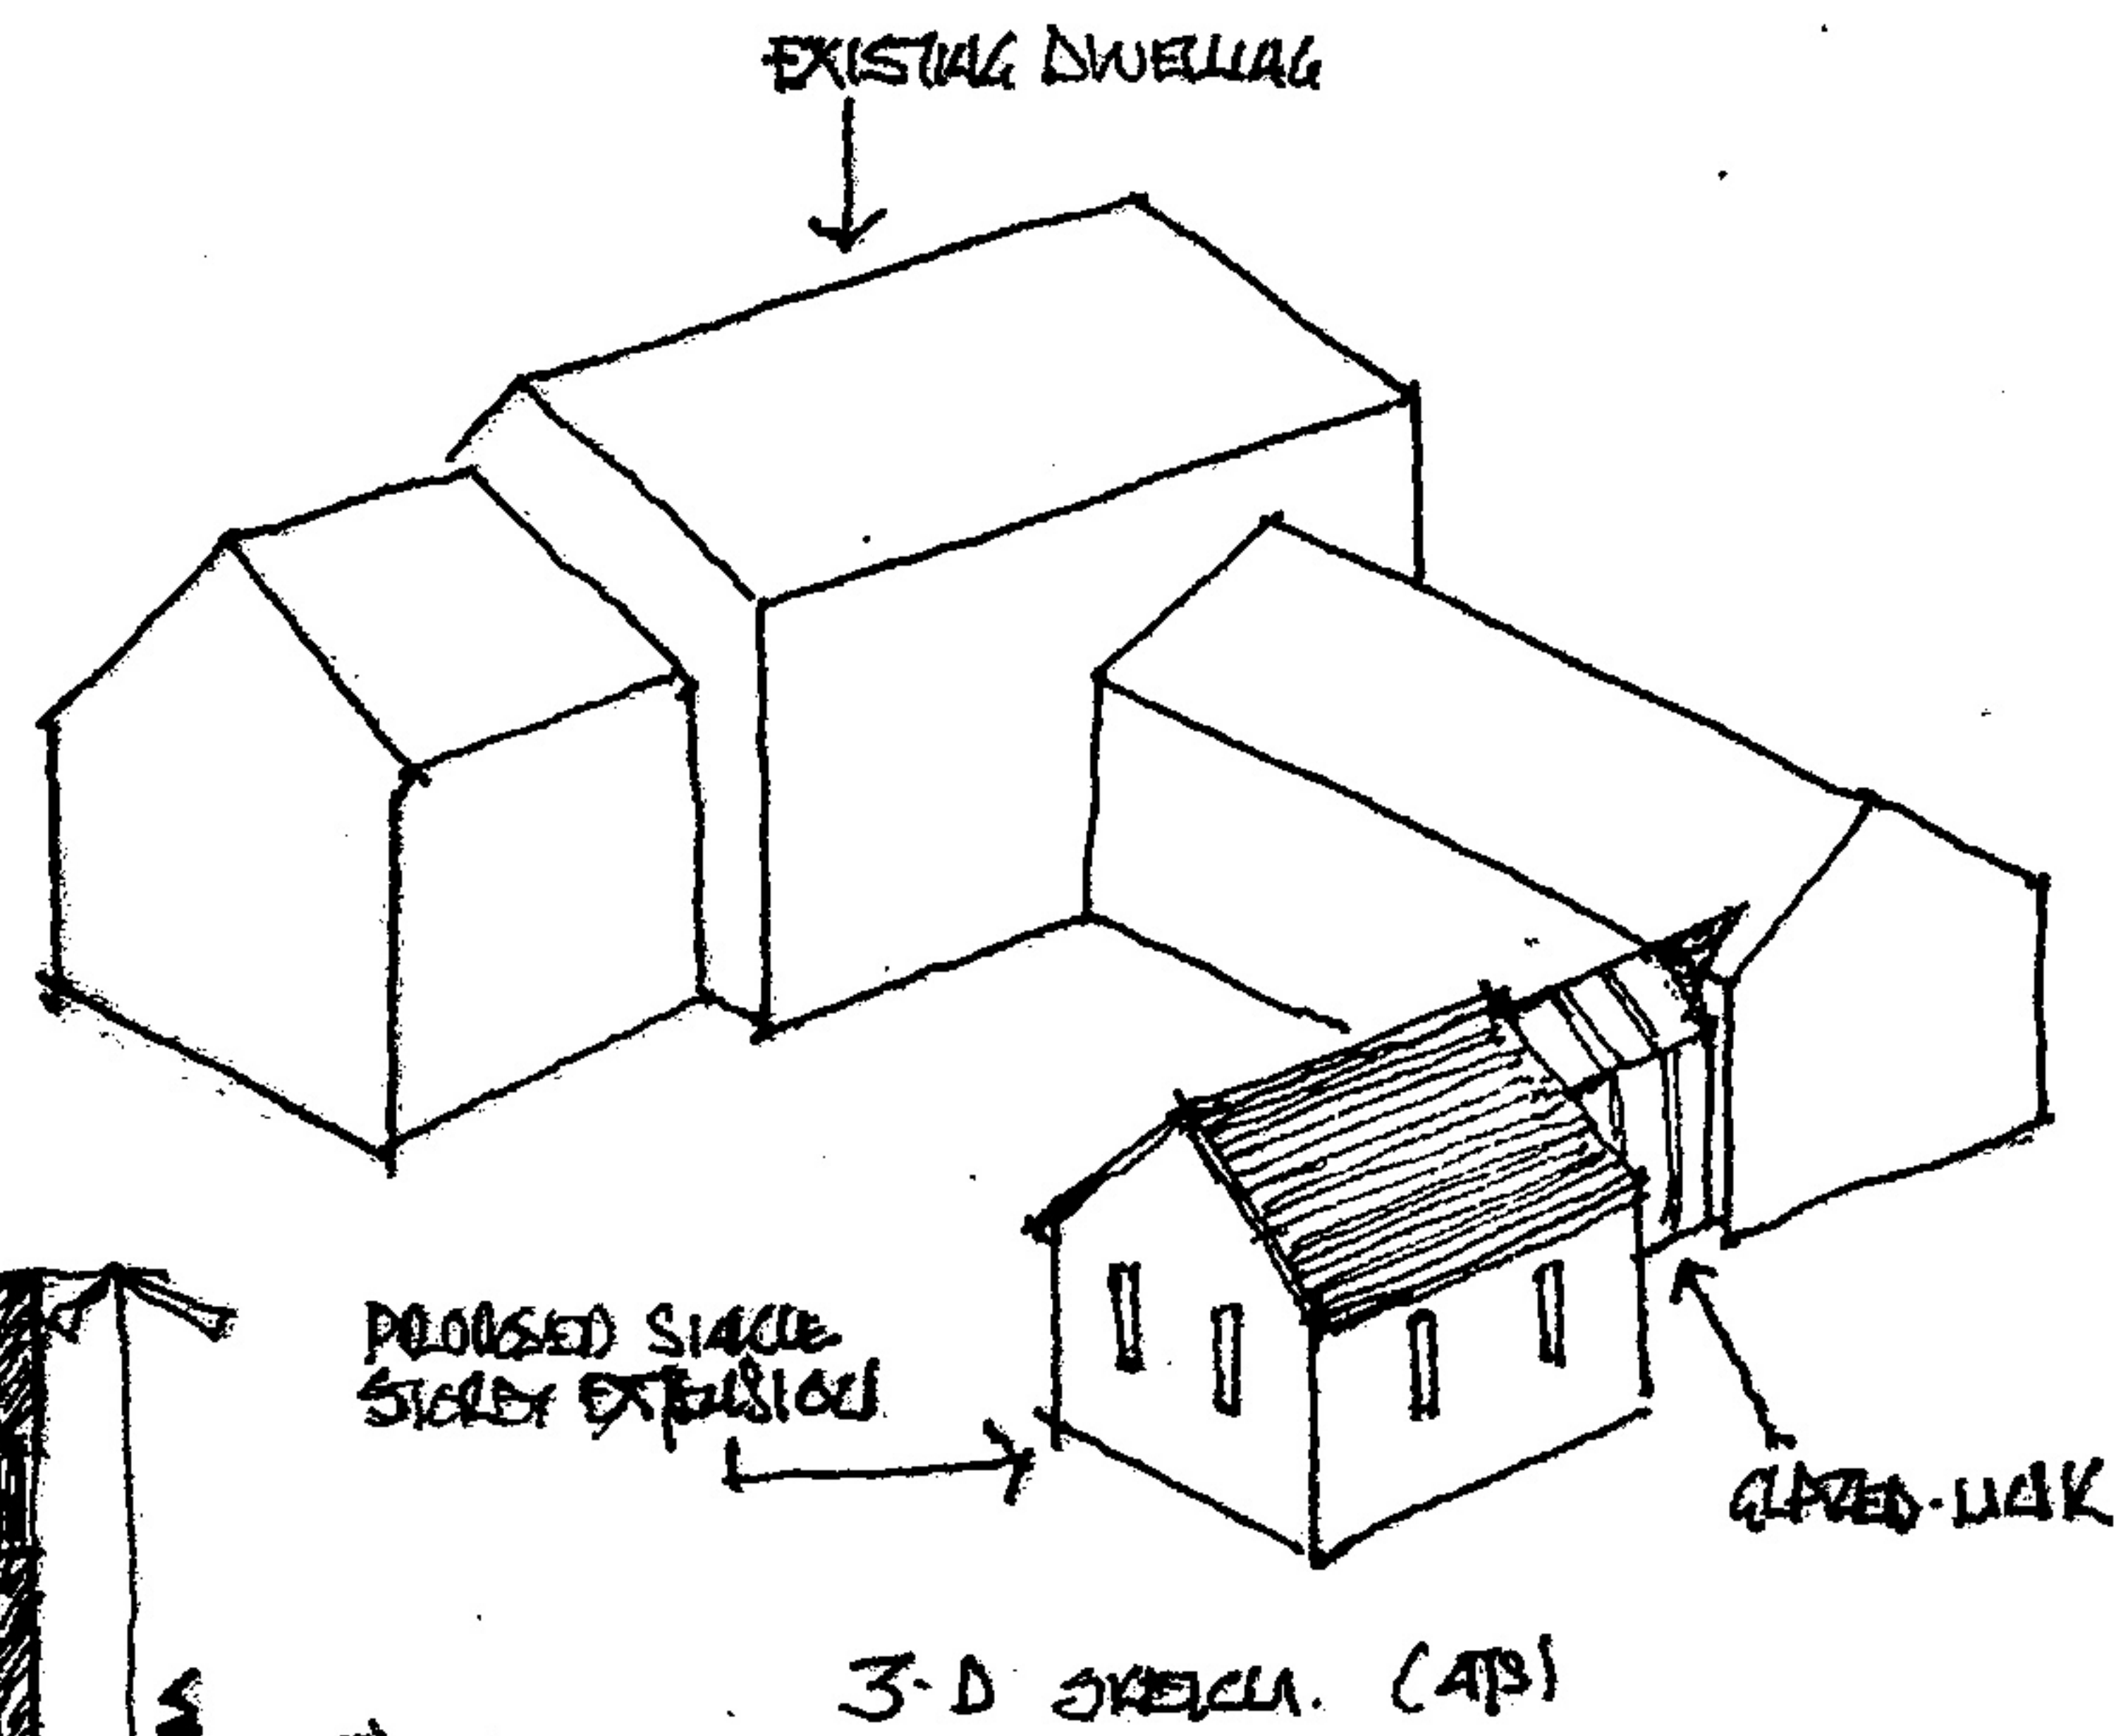


M. Sin / 10.04.16

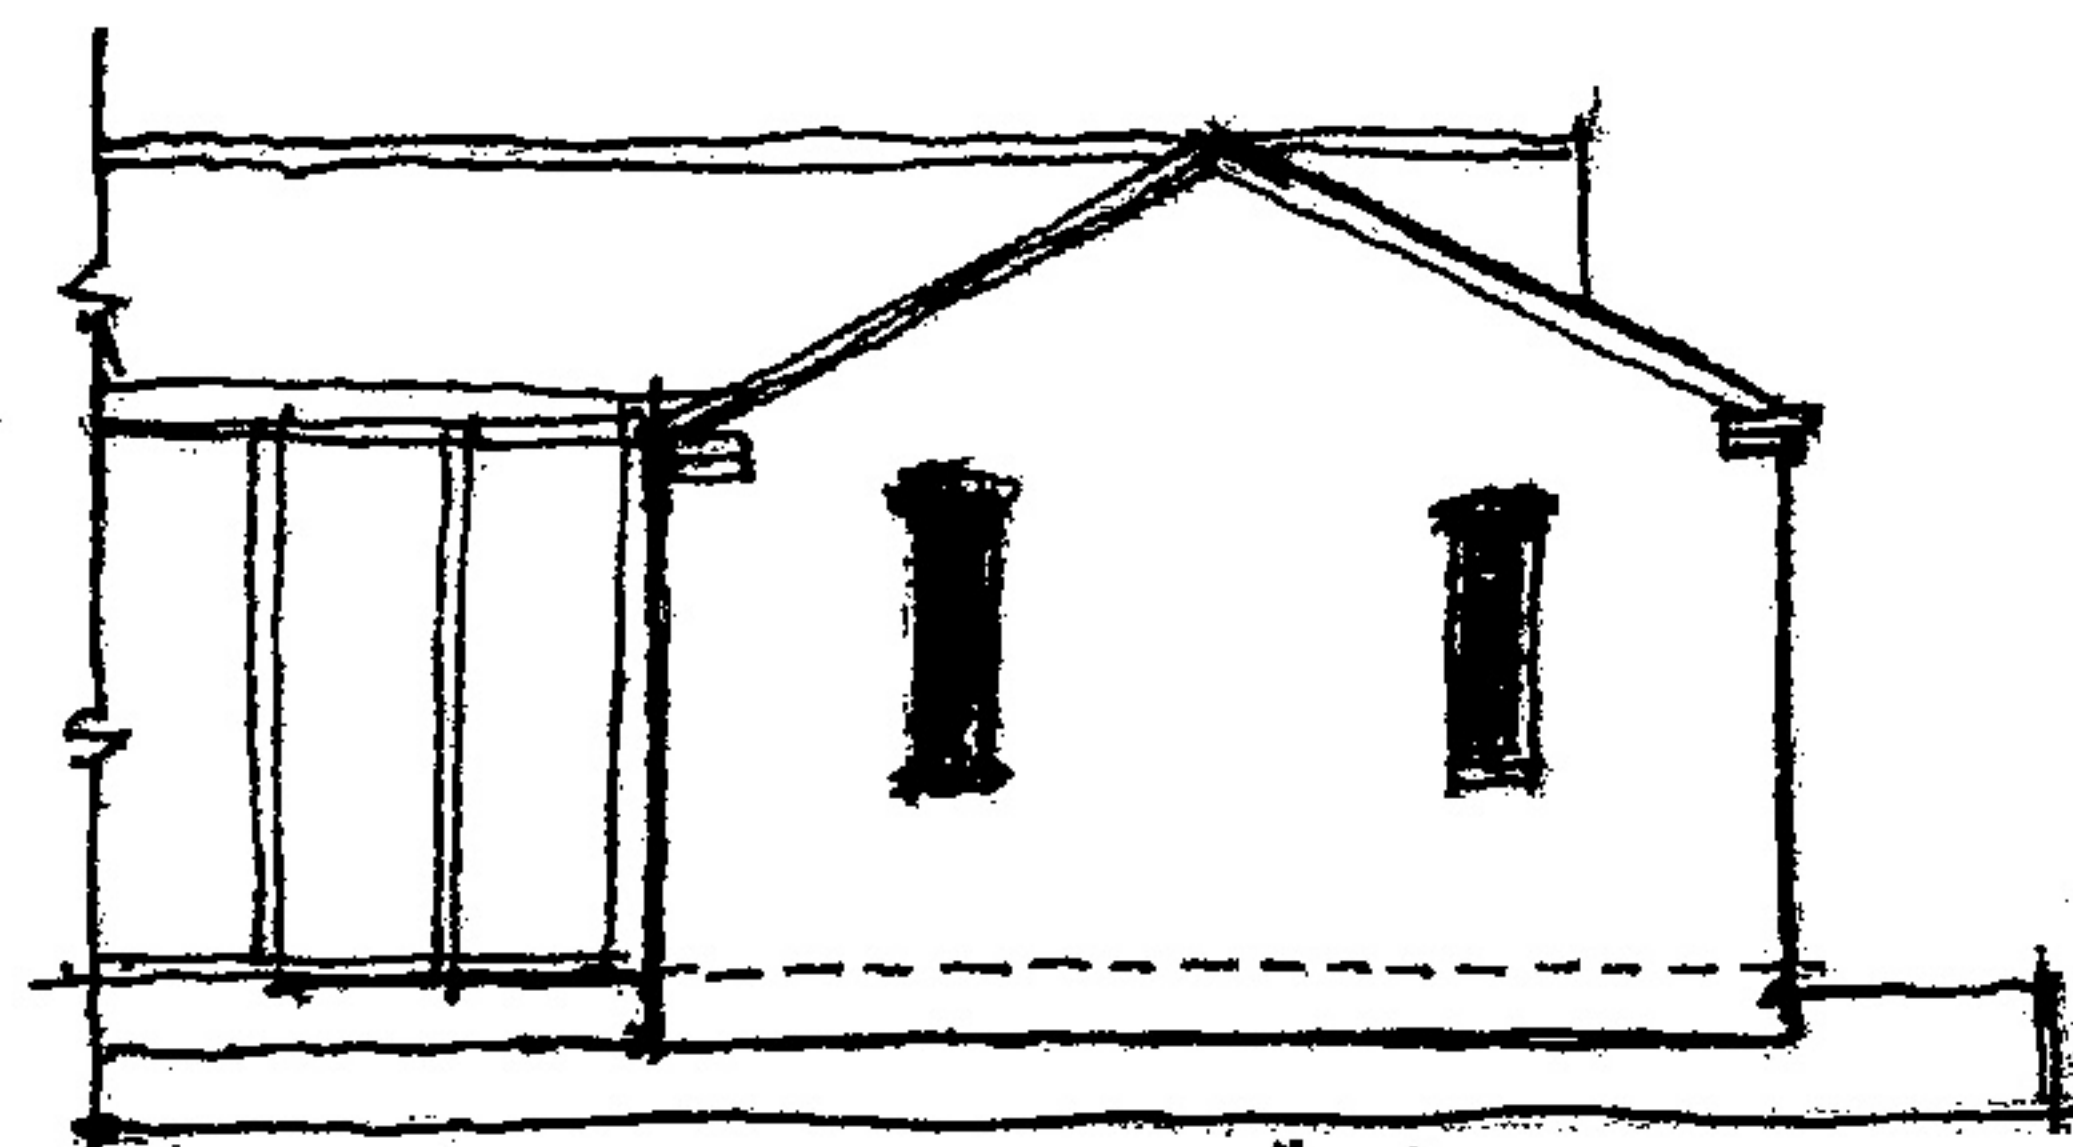


ELEVATION "A" 1:100

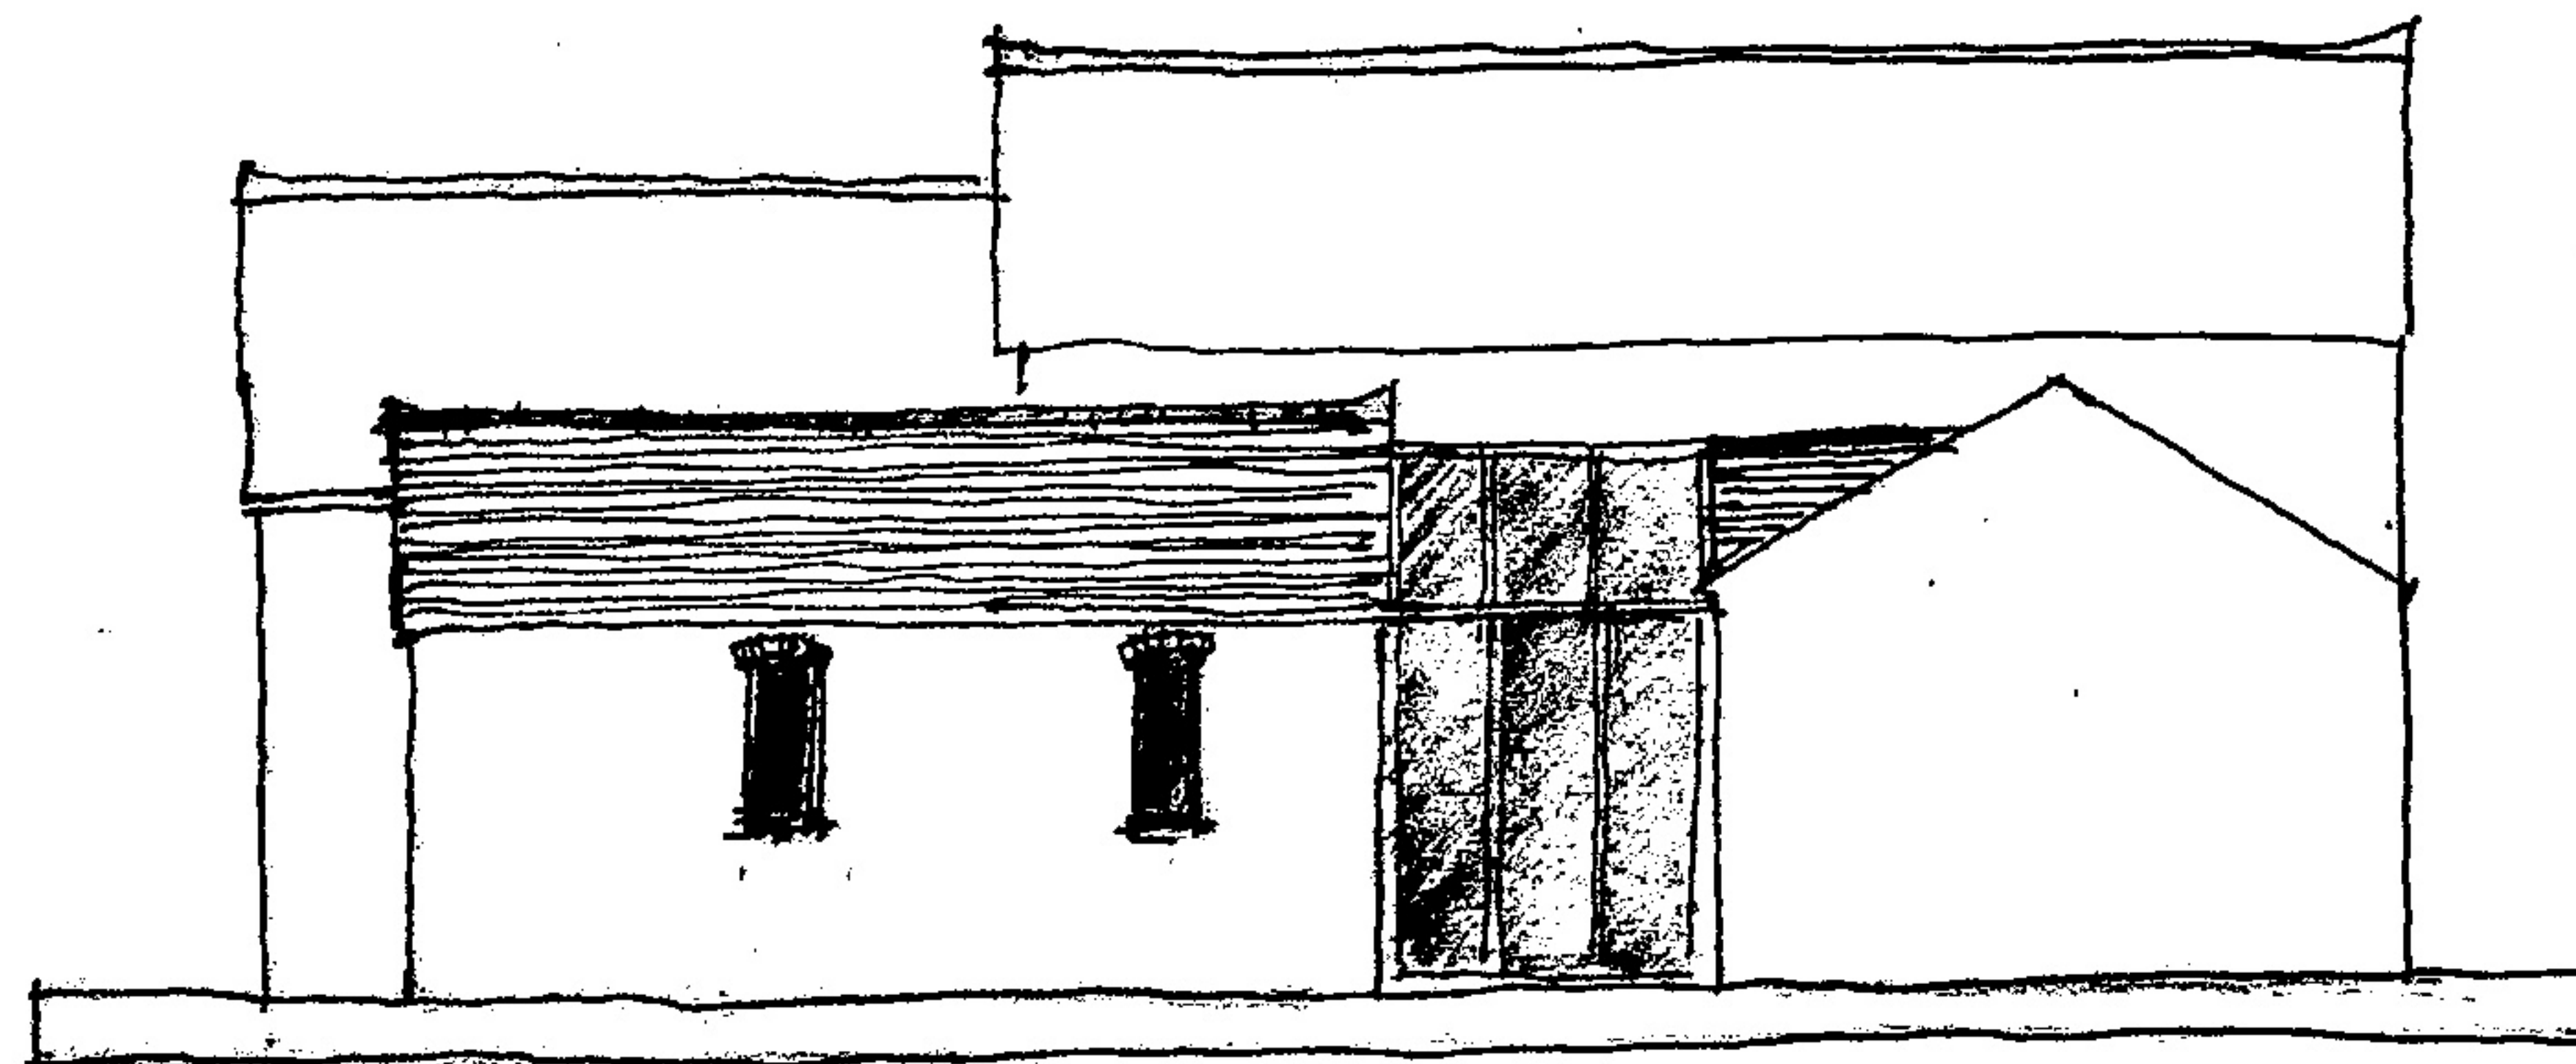

ELEVATION "D" 1:100

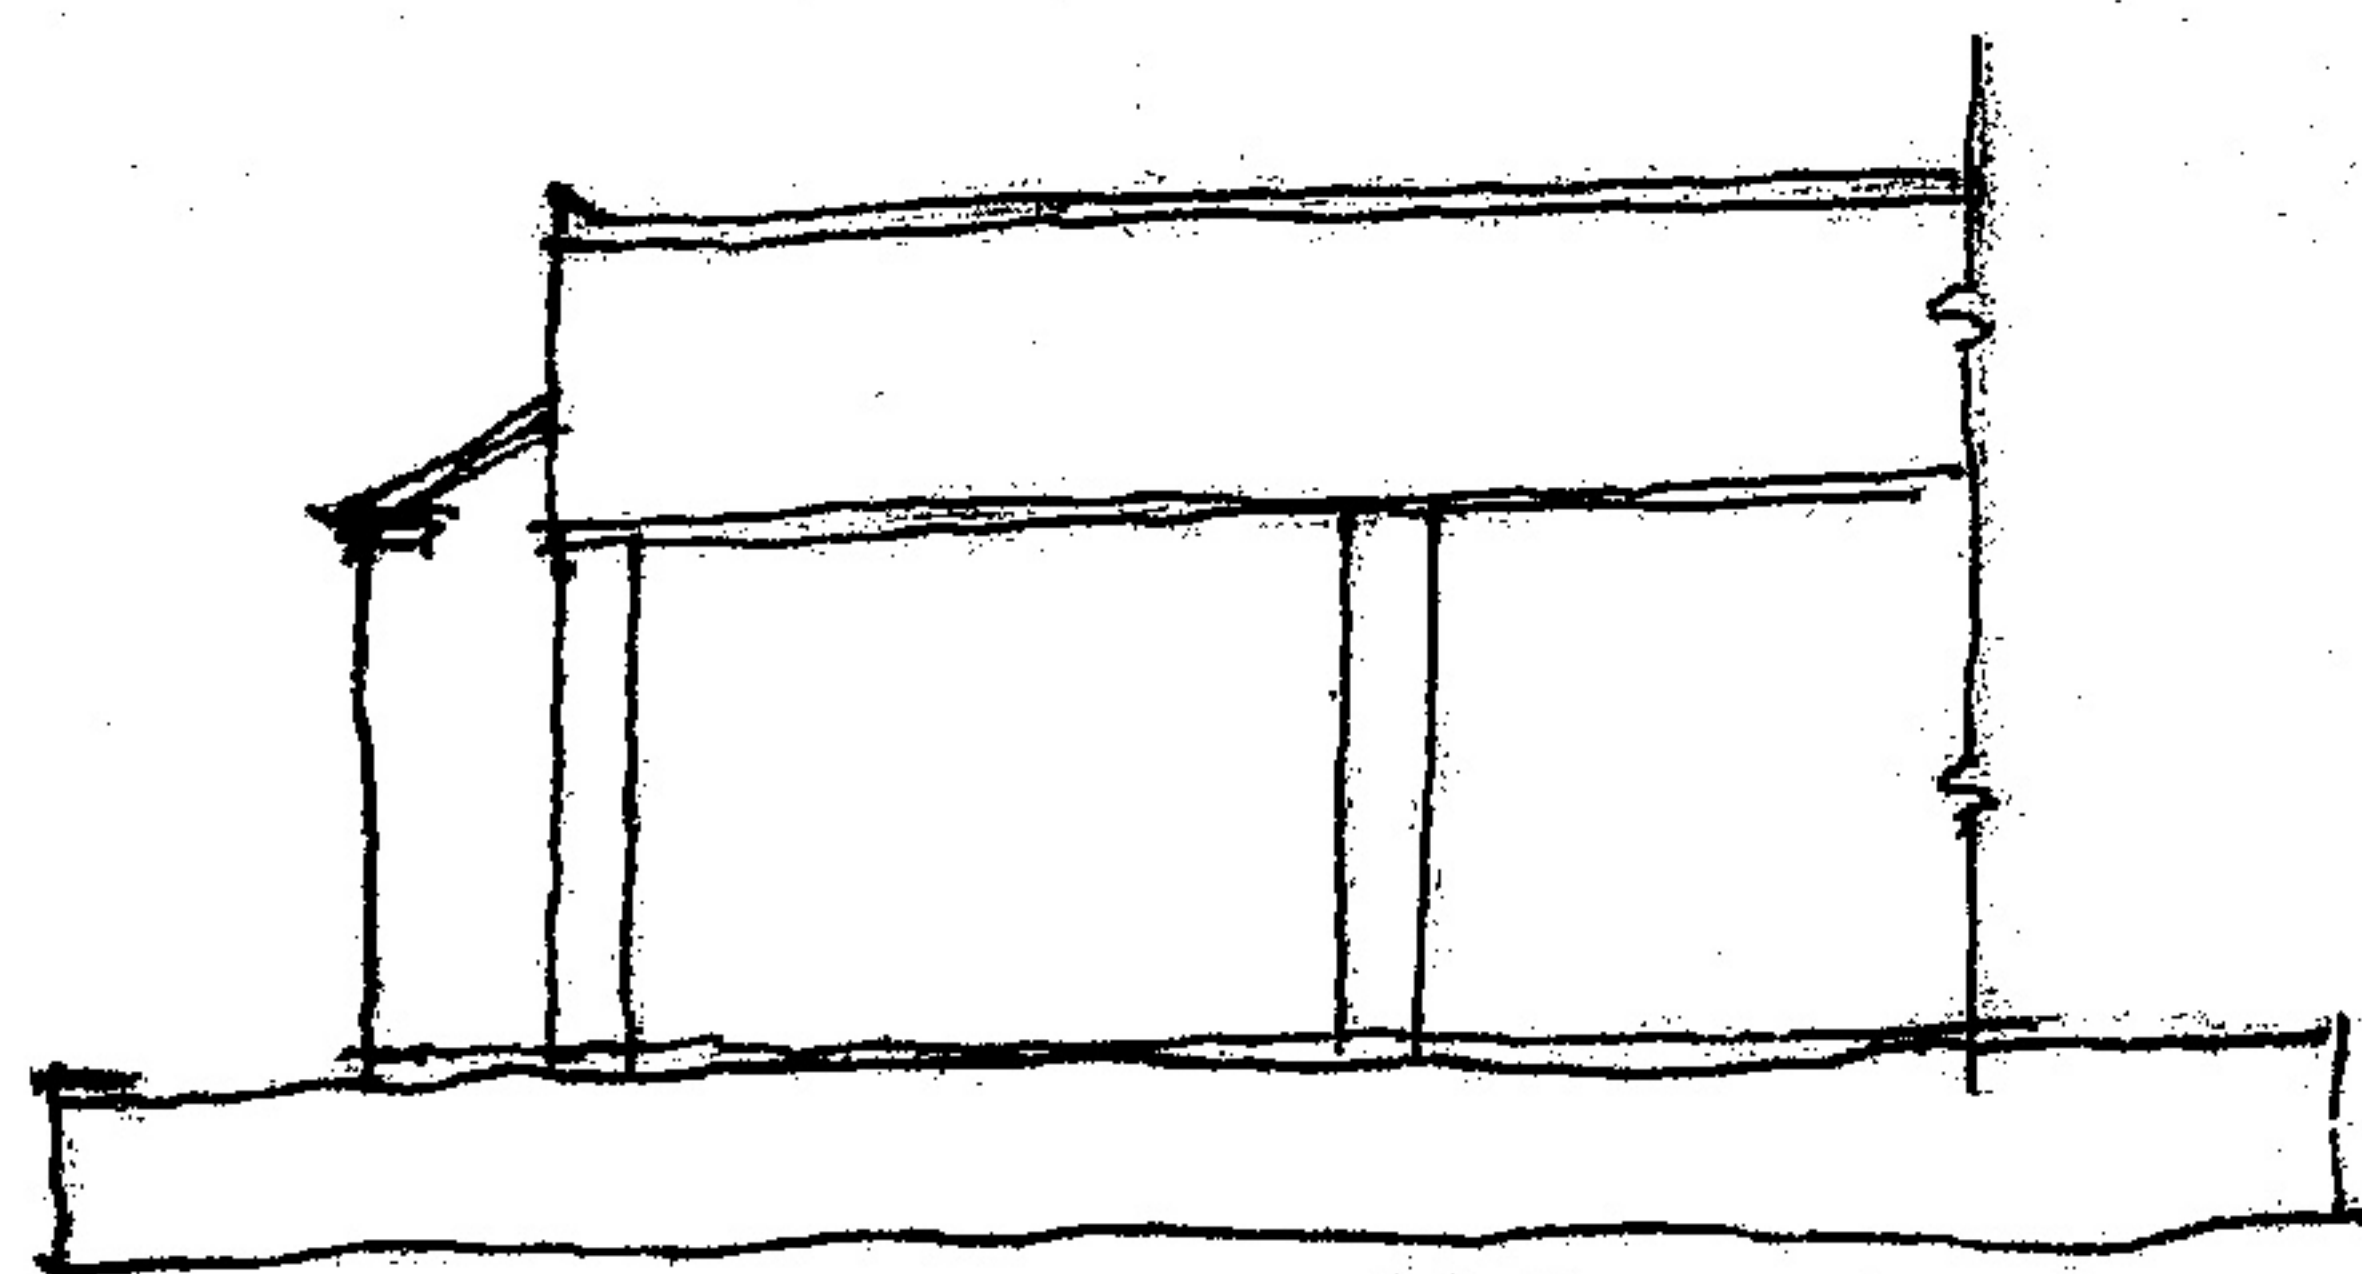

ELEVATION "C" 1:100

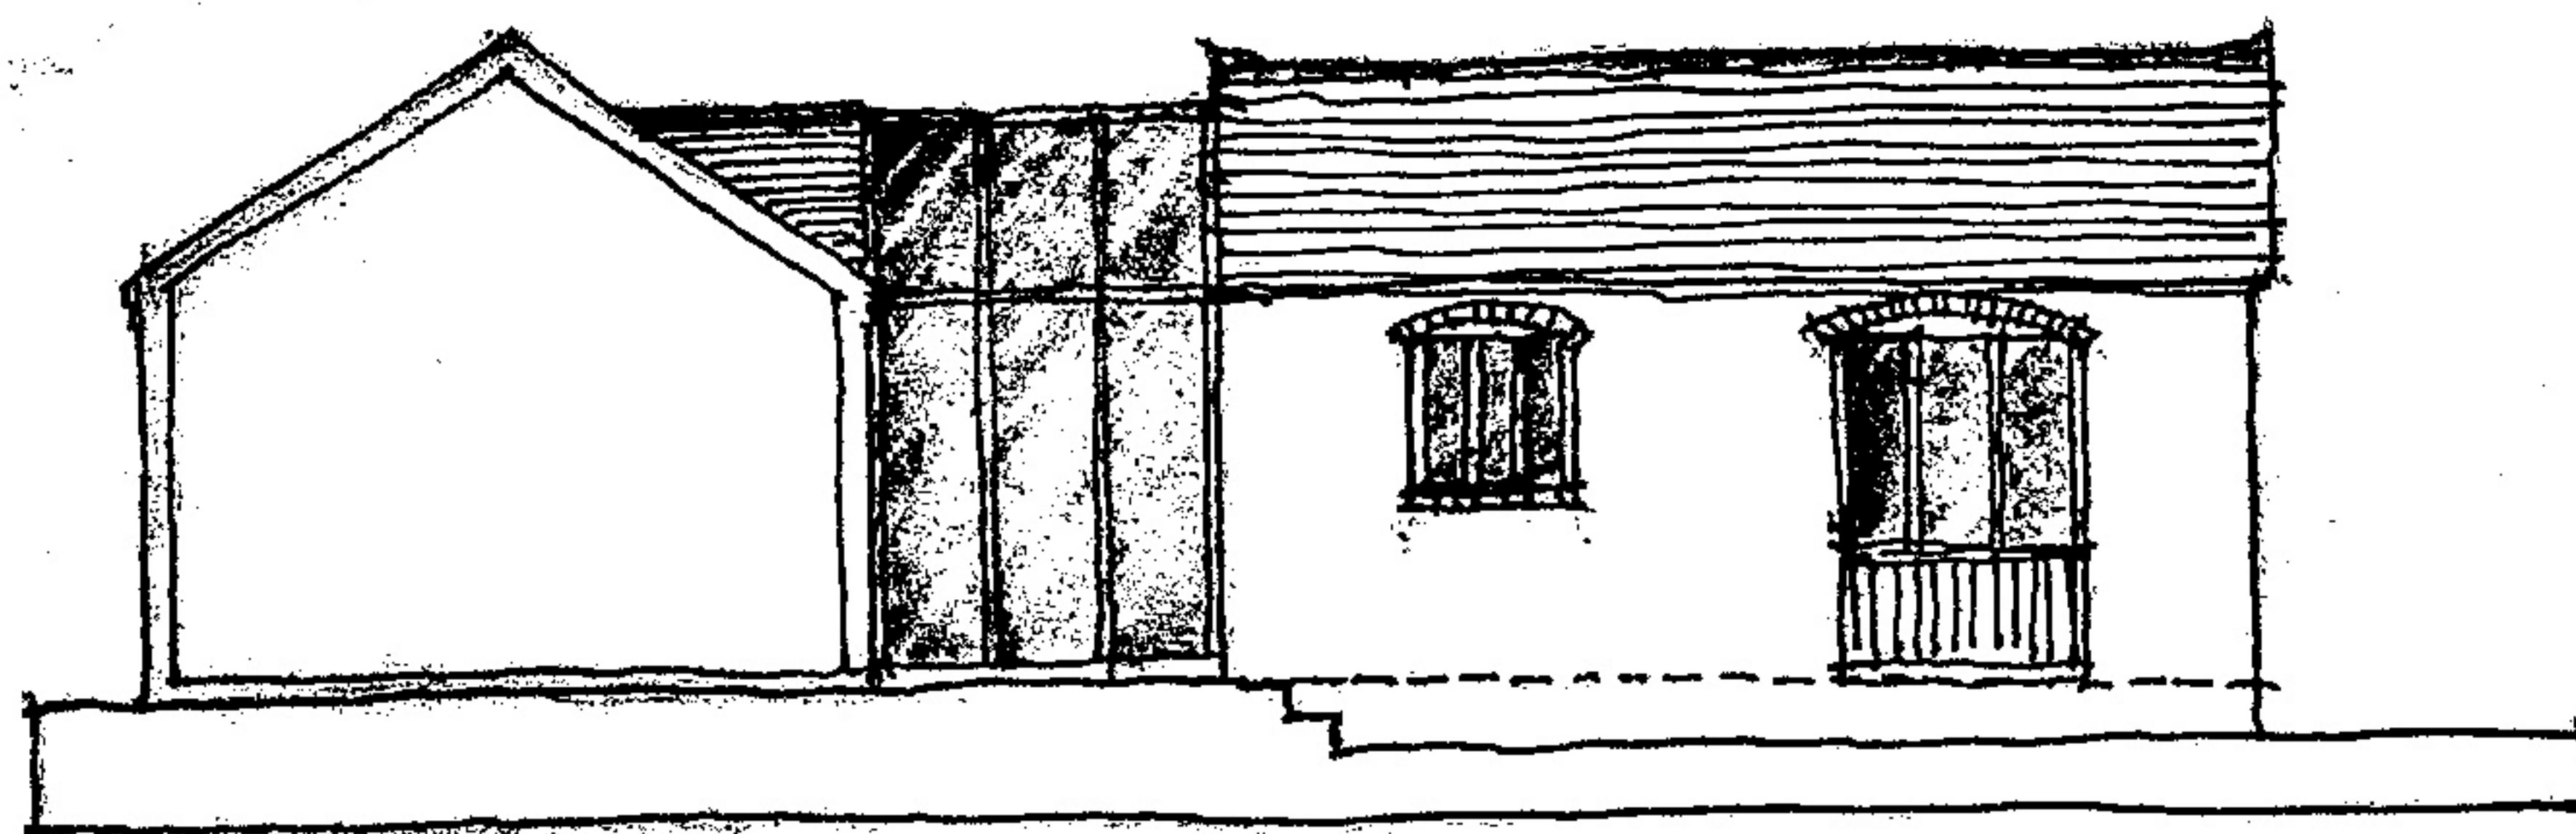

ELEVATION "B" 1:100