



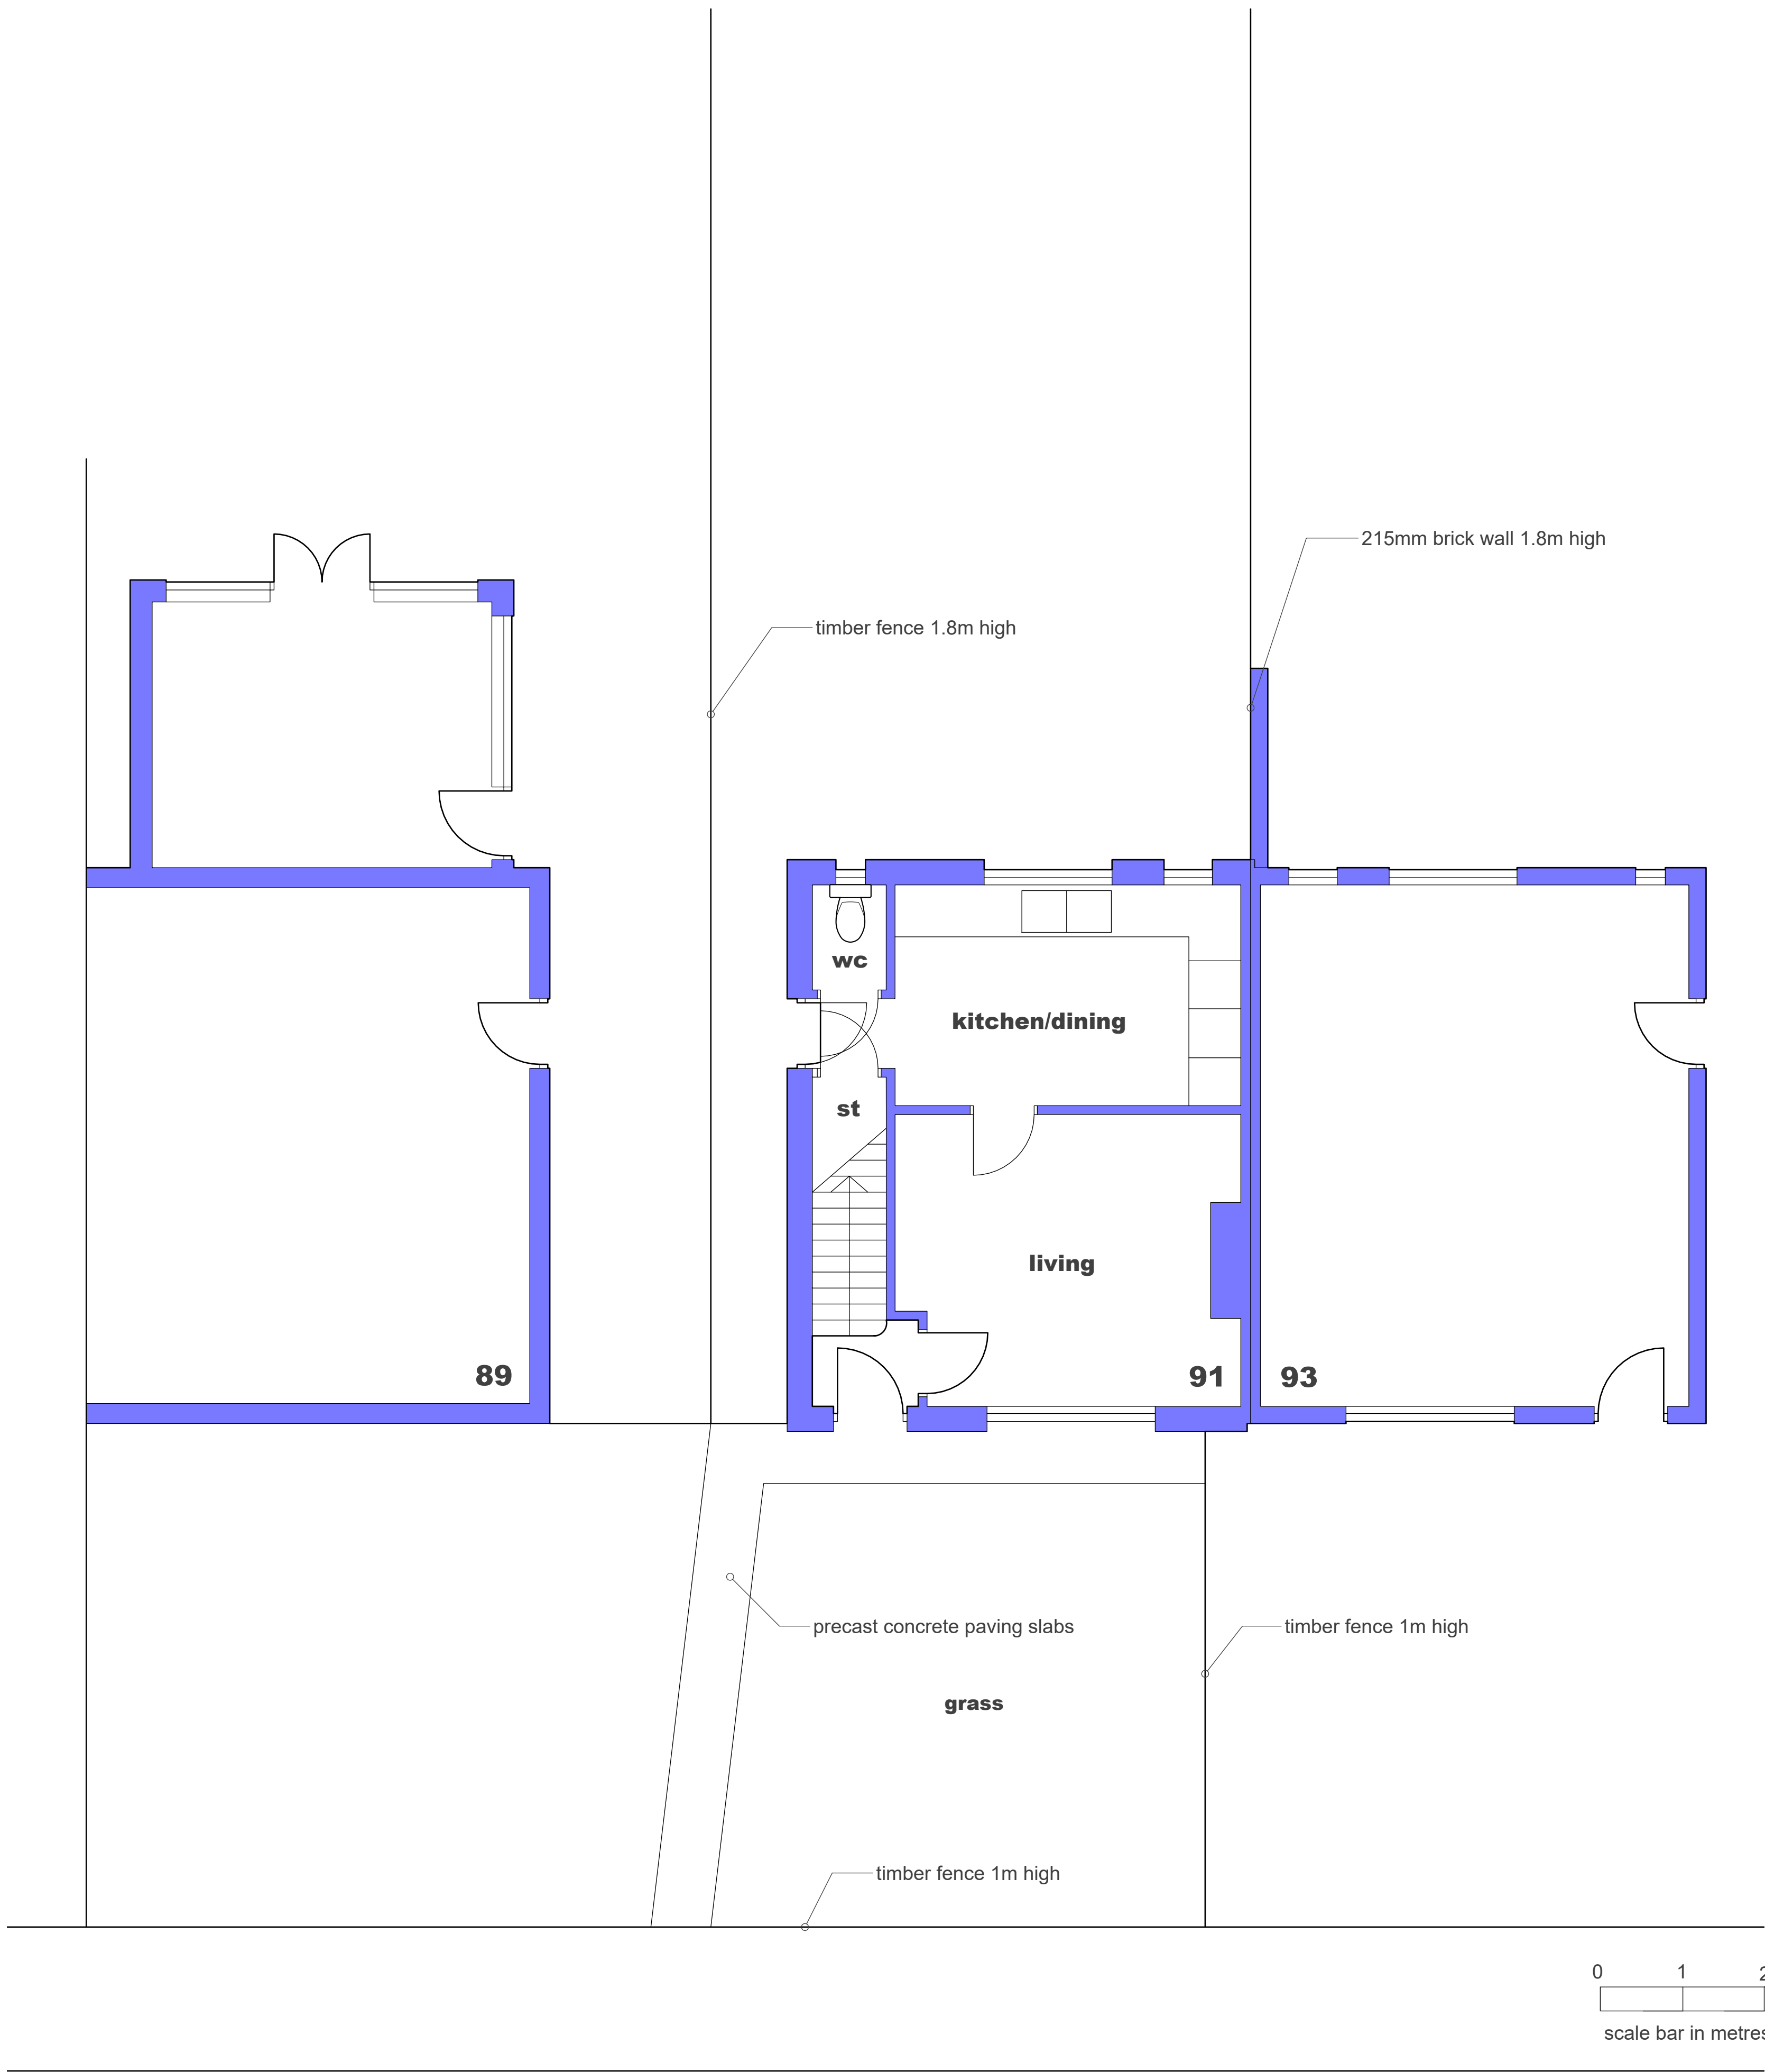

LOCATION PLAN @ 1:1250

UK Planning Maps
Map centred on 294967.0, 442157.0
Produced on 13 January 2026 from Ordnance Survey National Database
and incorporating surveyed revision available to this date
Crown Copyright 2026

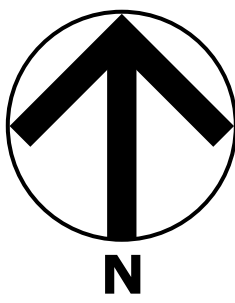

NOTES

REVISIONS

REAR EXTENSION & ALTERATIONS TO
91 TUDOR ROAD HINCKLEY

SITE PLAN AS EXISTING

1:50 @ A1

23 7 25

db
David F Barnes Dip Arch RIBA
14 Pyeharps Road Burbage LE10 2JE
Telephone 01455 633410

B26/10/SE01