DO NOT SCALE

DIMENSIONS IN mm UNLESS INDICATED

1. Do not scale from this drawing.
2. This drawing is for a Planning Application only.
3. This drawing is to be read in conjunction with all other associated drawings and planning application PP-00706050.

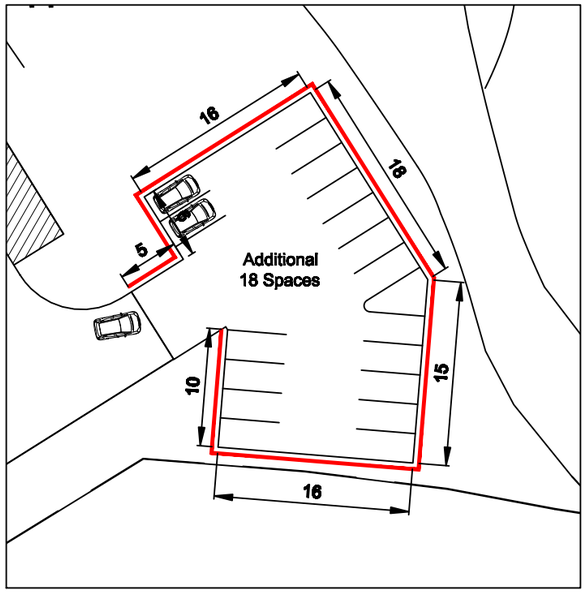

Site Plan

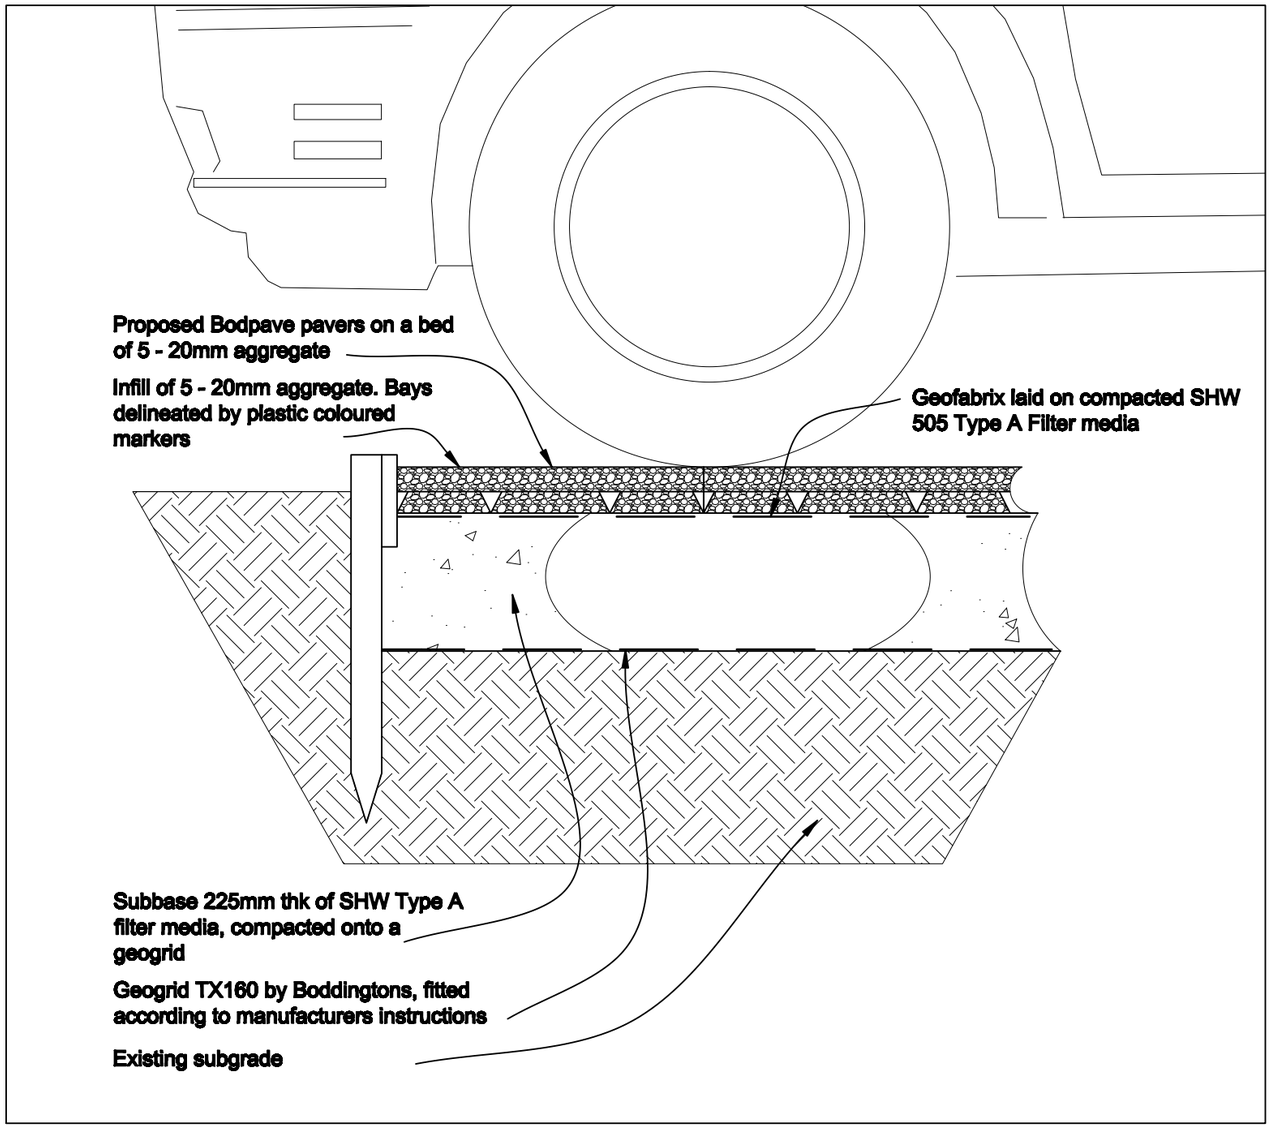

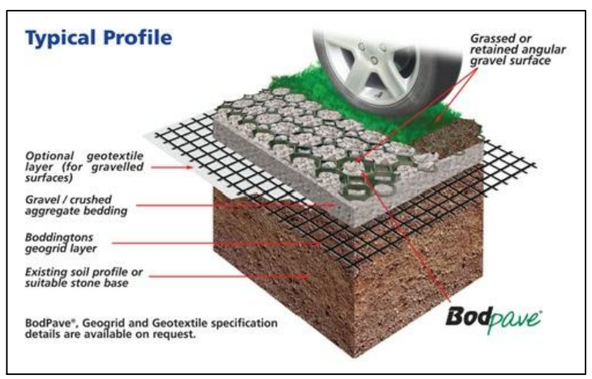

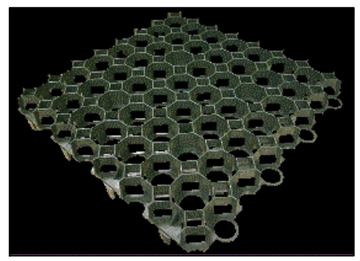

Construction Details

Rev	By	Revision	Chk'd	Date

Information / Provisional	
~~Information / Provisional~~	Date: Apr 09
Tender / Quotation	Date:
Construction / Manufacture	Date:
As Built	Date:

Drawing Title:

K4 Overflow Car Park Pavement Details

Project No: 170625

A3

Drawn by:	Date :	Checked :	Date :	Approved :	Date :	Scale :
IO	Apr 09					1:500

MIRA
TEST FACILITY ENGINEERING

© Copyright MIRA Ltd 2008

Watling Street, Nuneaton
Warwickshire. CV10 0TU
England
TEL +44 (0)24 7635 5000
FAX +44 (0)24 7635 8000

Drawing No: PG/046/017

Rev