
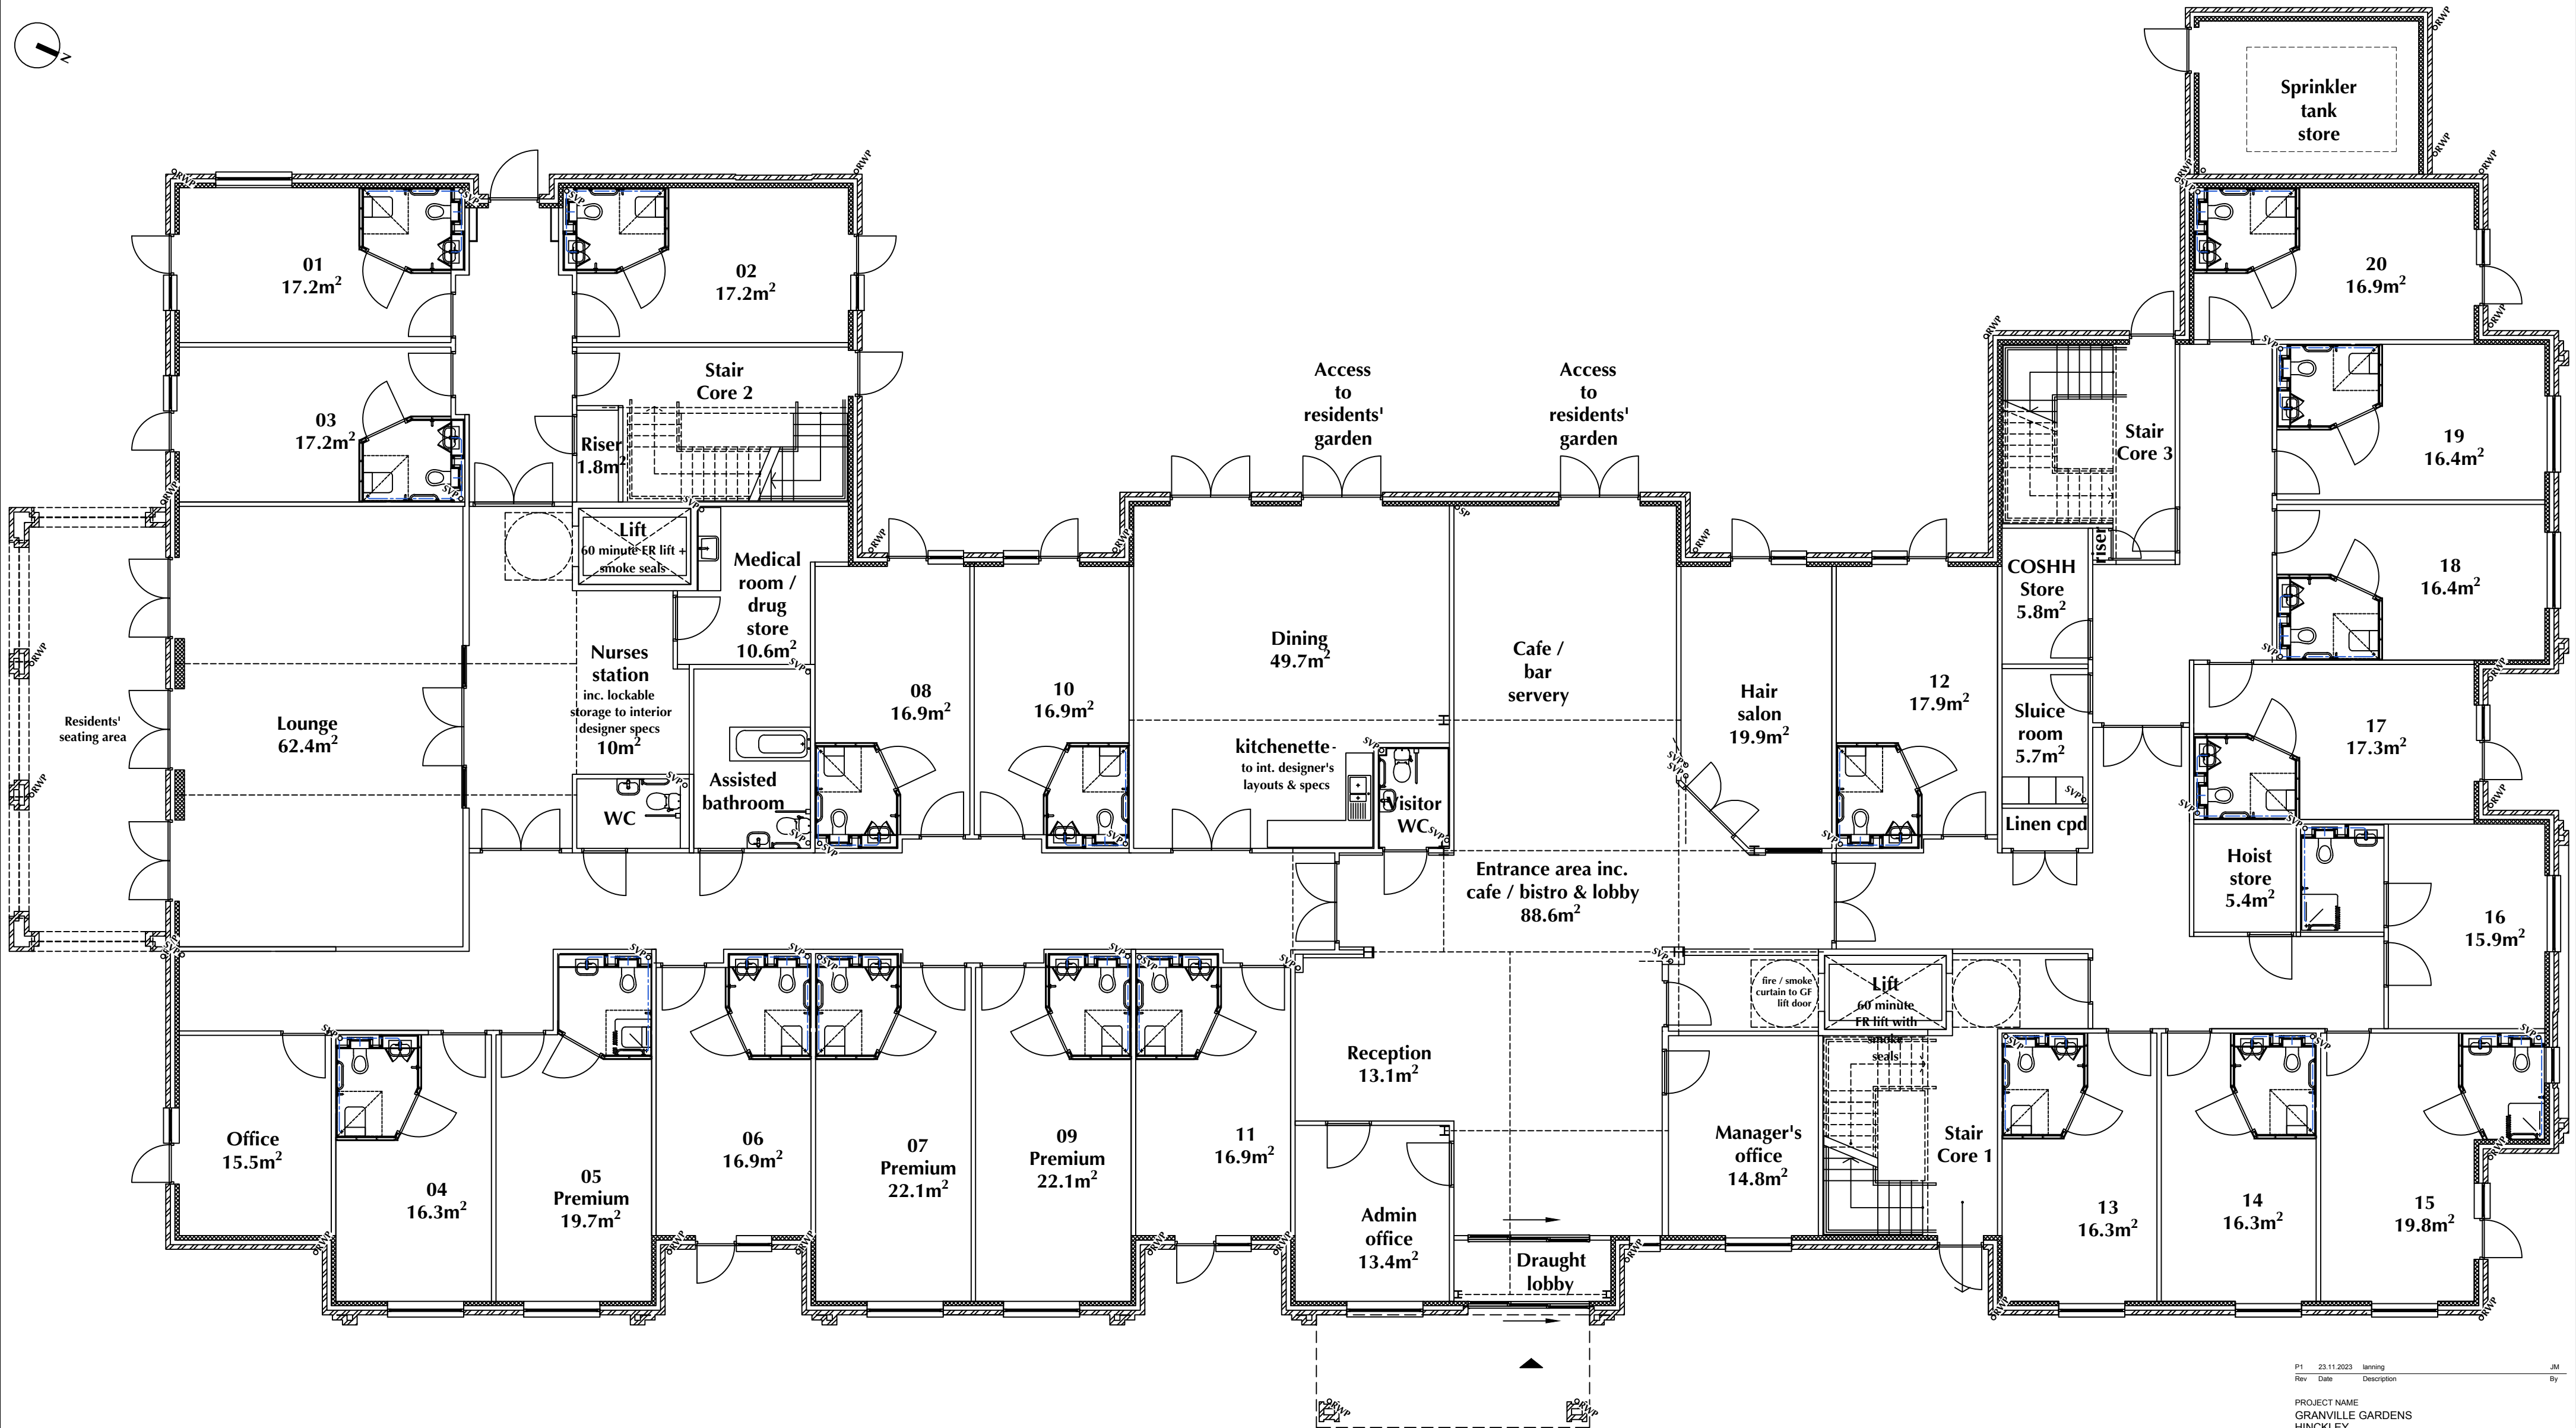


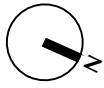

The drawing has been compiled using information by the previous architect, as provided by the Client. Anotherkind Architects to not accept liability for the accuracy of inherited information.

All façade and compartmenting construction systems to be appraised by fire engineer and compliant with Fire Strategy by others.
To be read in conjunction with M&E Eng's designs and specs.
To be read in conjunction with SE's designs and specs.

Legal Info

1. Copyright AK Architects. Drawing not for construction. All dimensions are given in millimeters unless otherwise stated.
2. All survey information by others. Check all dimensions on site. Site boundaries to be confirmed by client solicitors with reference to title deeds.
3. This drawing is intended for use by the commissioning client only. Anotherkind do not assume any liability to any third party for the information herein.

P1 23.11.2023 Janning
Rev Date Description By

PROJECT NAME
GRANVILLE GARDENS
HINKLEY

DOCUMENT TITLE
EXISTING
GROUND FLOOR PLAN

DOCUMENT NUMBER
23048-02-009_P1

DOCUMENT STATUS
EXISTING

PROJECT NO. 23-048
DRAWN JMG
CHECKED -
PAPER SIZE A2

ANOTHERKIND
ARCHITECTS STUDIO
5 Bingham Enterprise Centre, Mercia Court, Bingham, Nottinghamshire, NG13 8QX
01949 21100 | hello@akind-a.com | www.akind-a.com

This document and its design content is copyright of Anotherkind Architects Ltd ©. It shall be read in conjunction with all other associated project information including models, specifications, schedules and related consultants documents. Do not scale from documents. All dimensions to be checked on site. Immediately report any discrepancies, errors or omissions on this document to the Originator. Document to be used only for status noted. If in doubt ASK.