

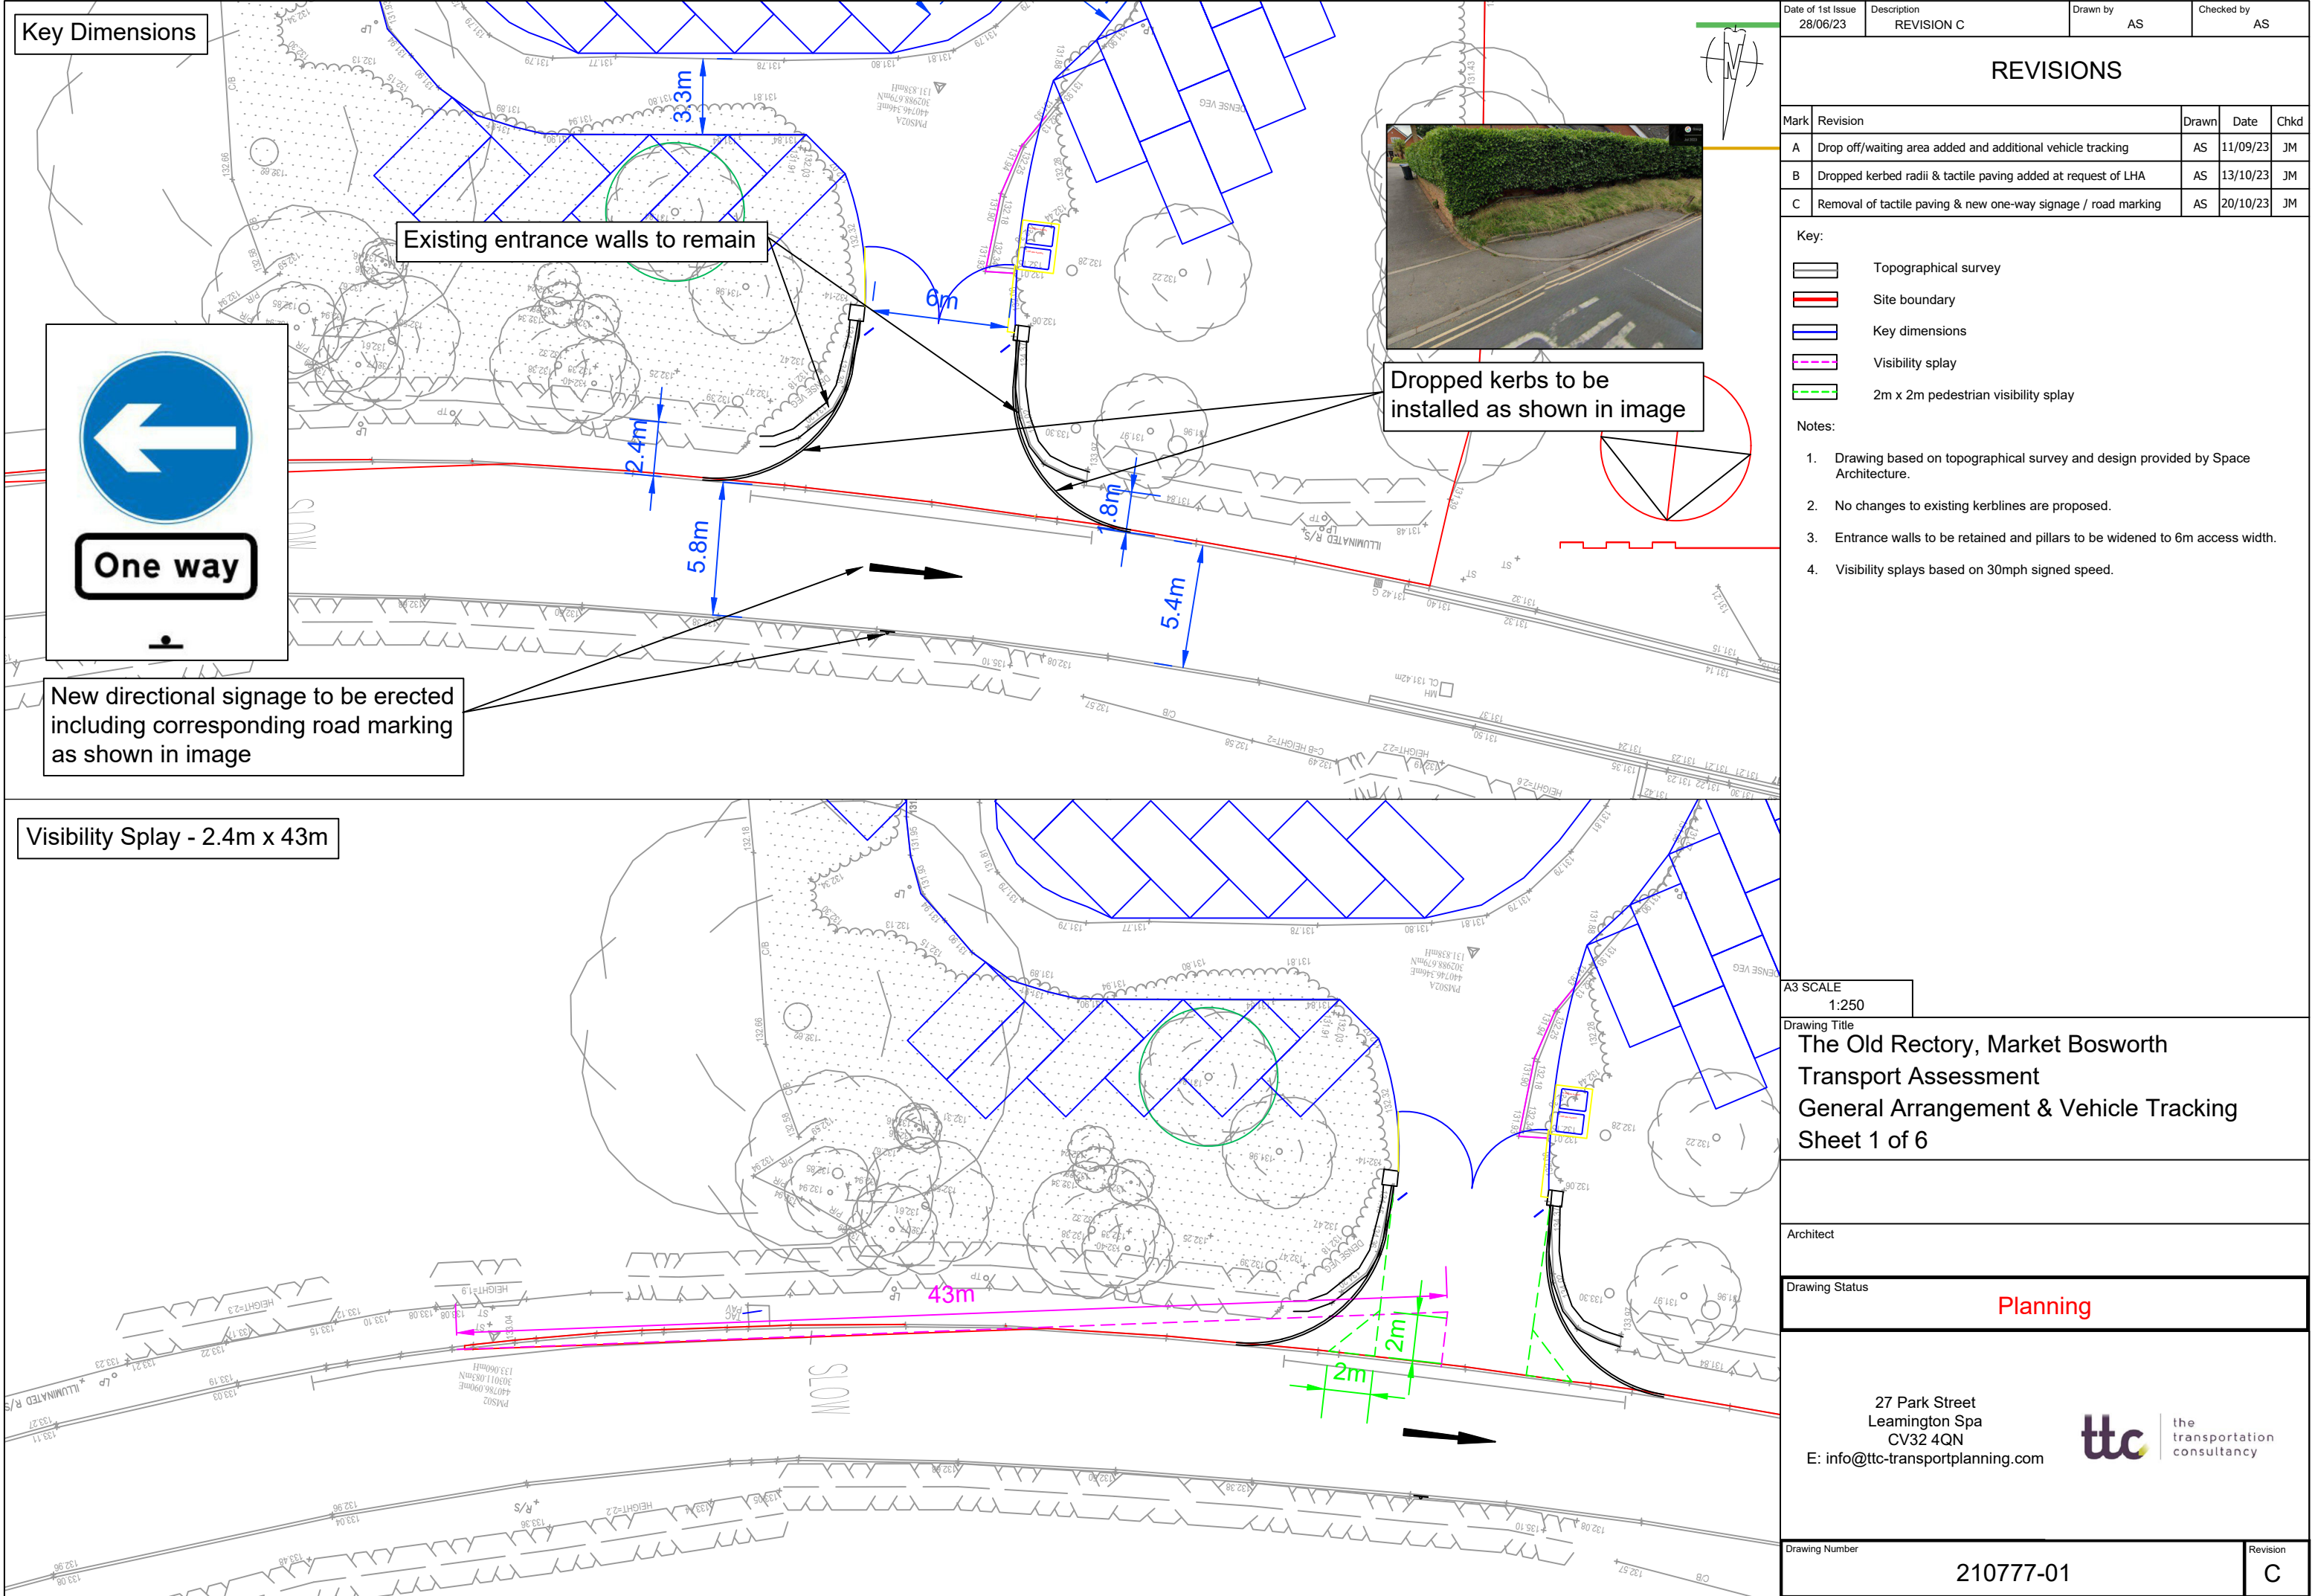


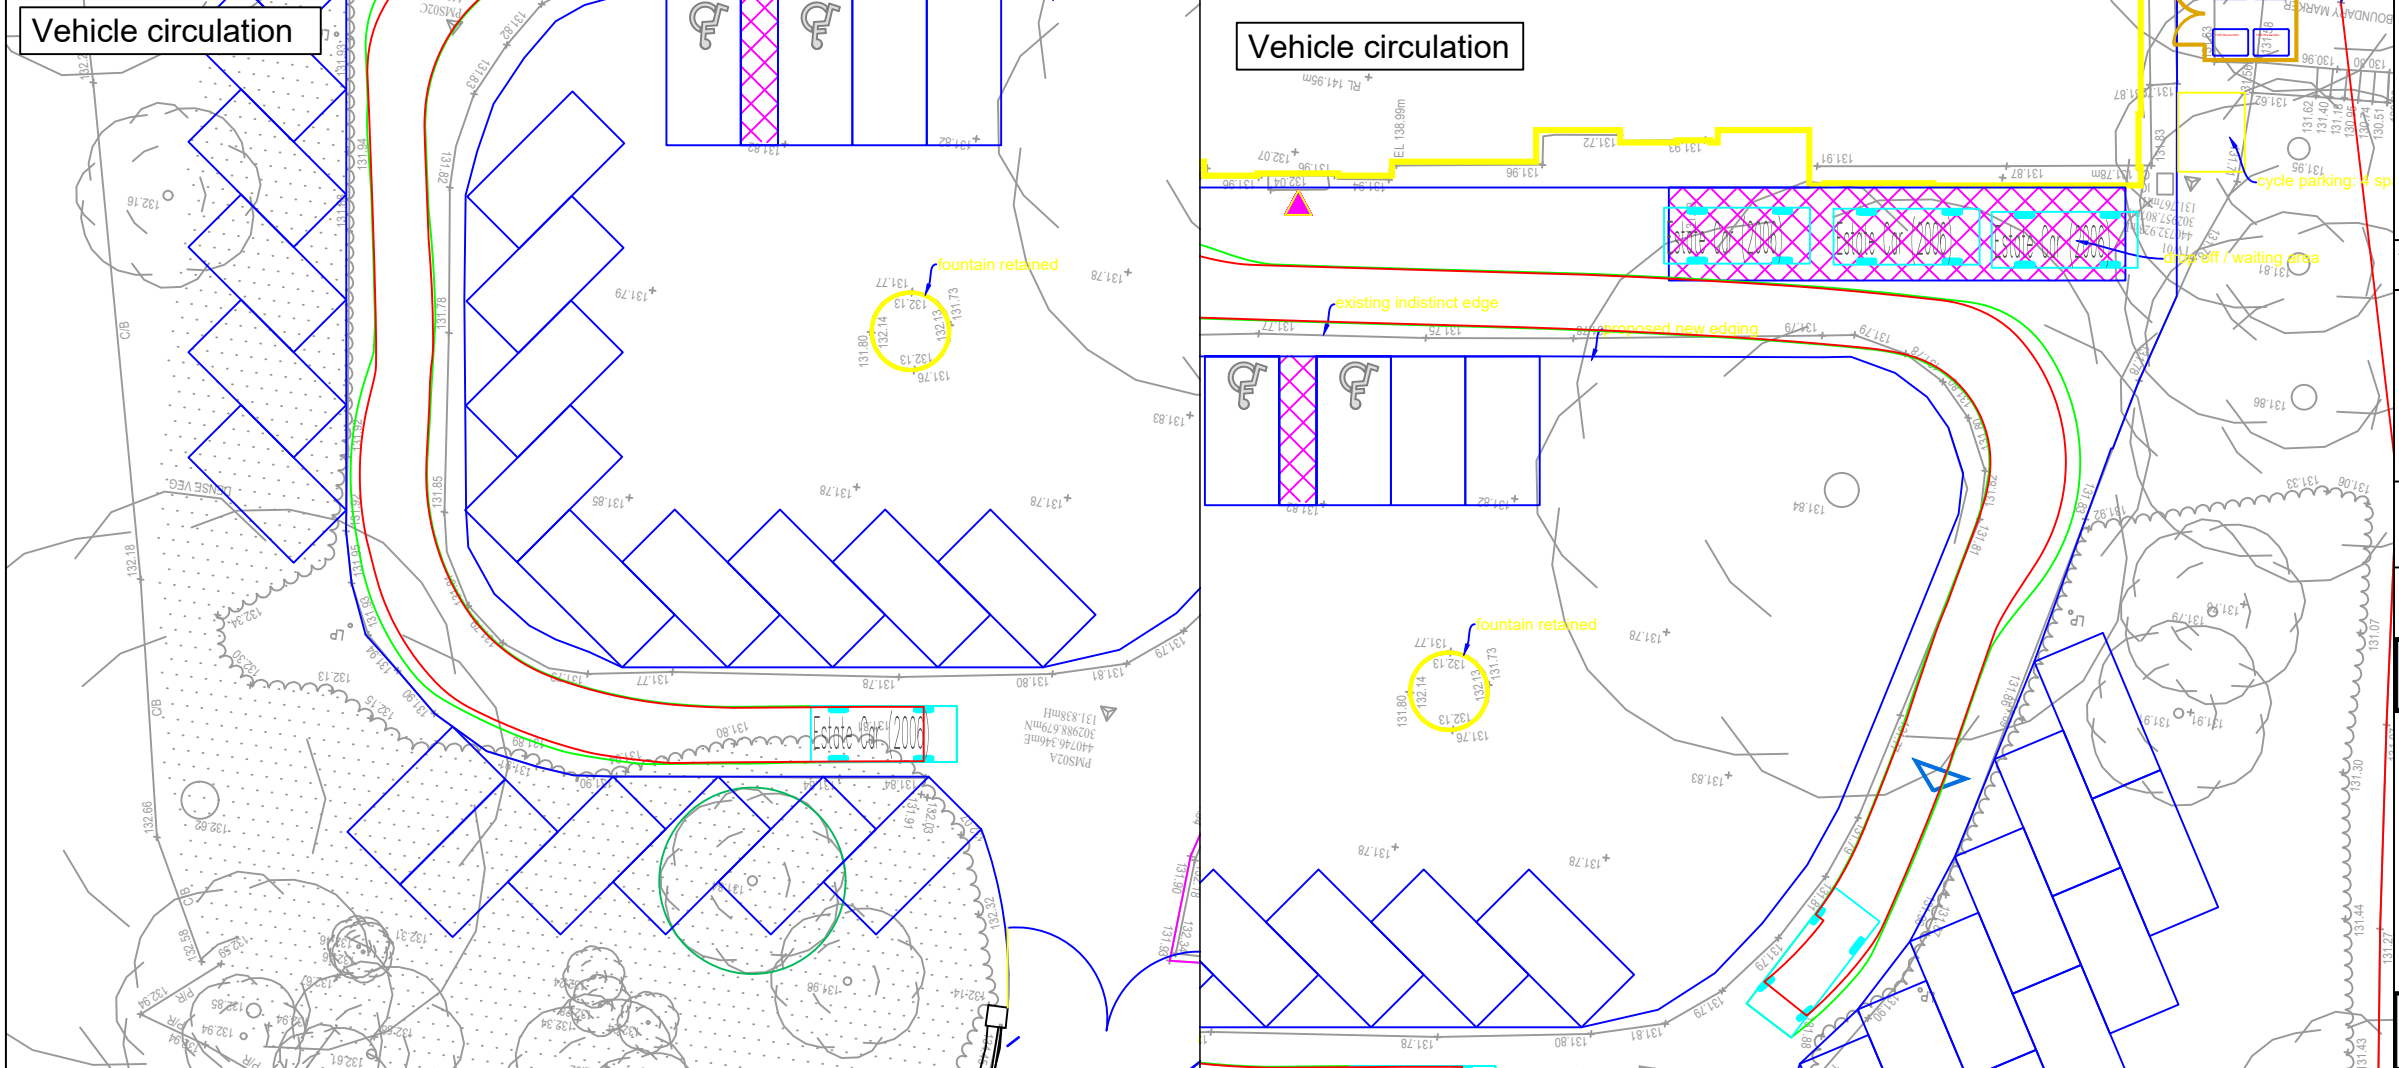

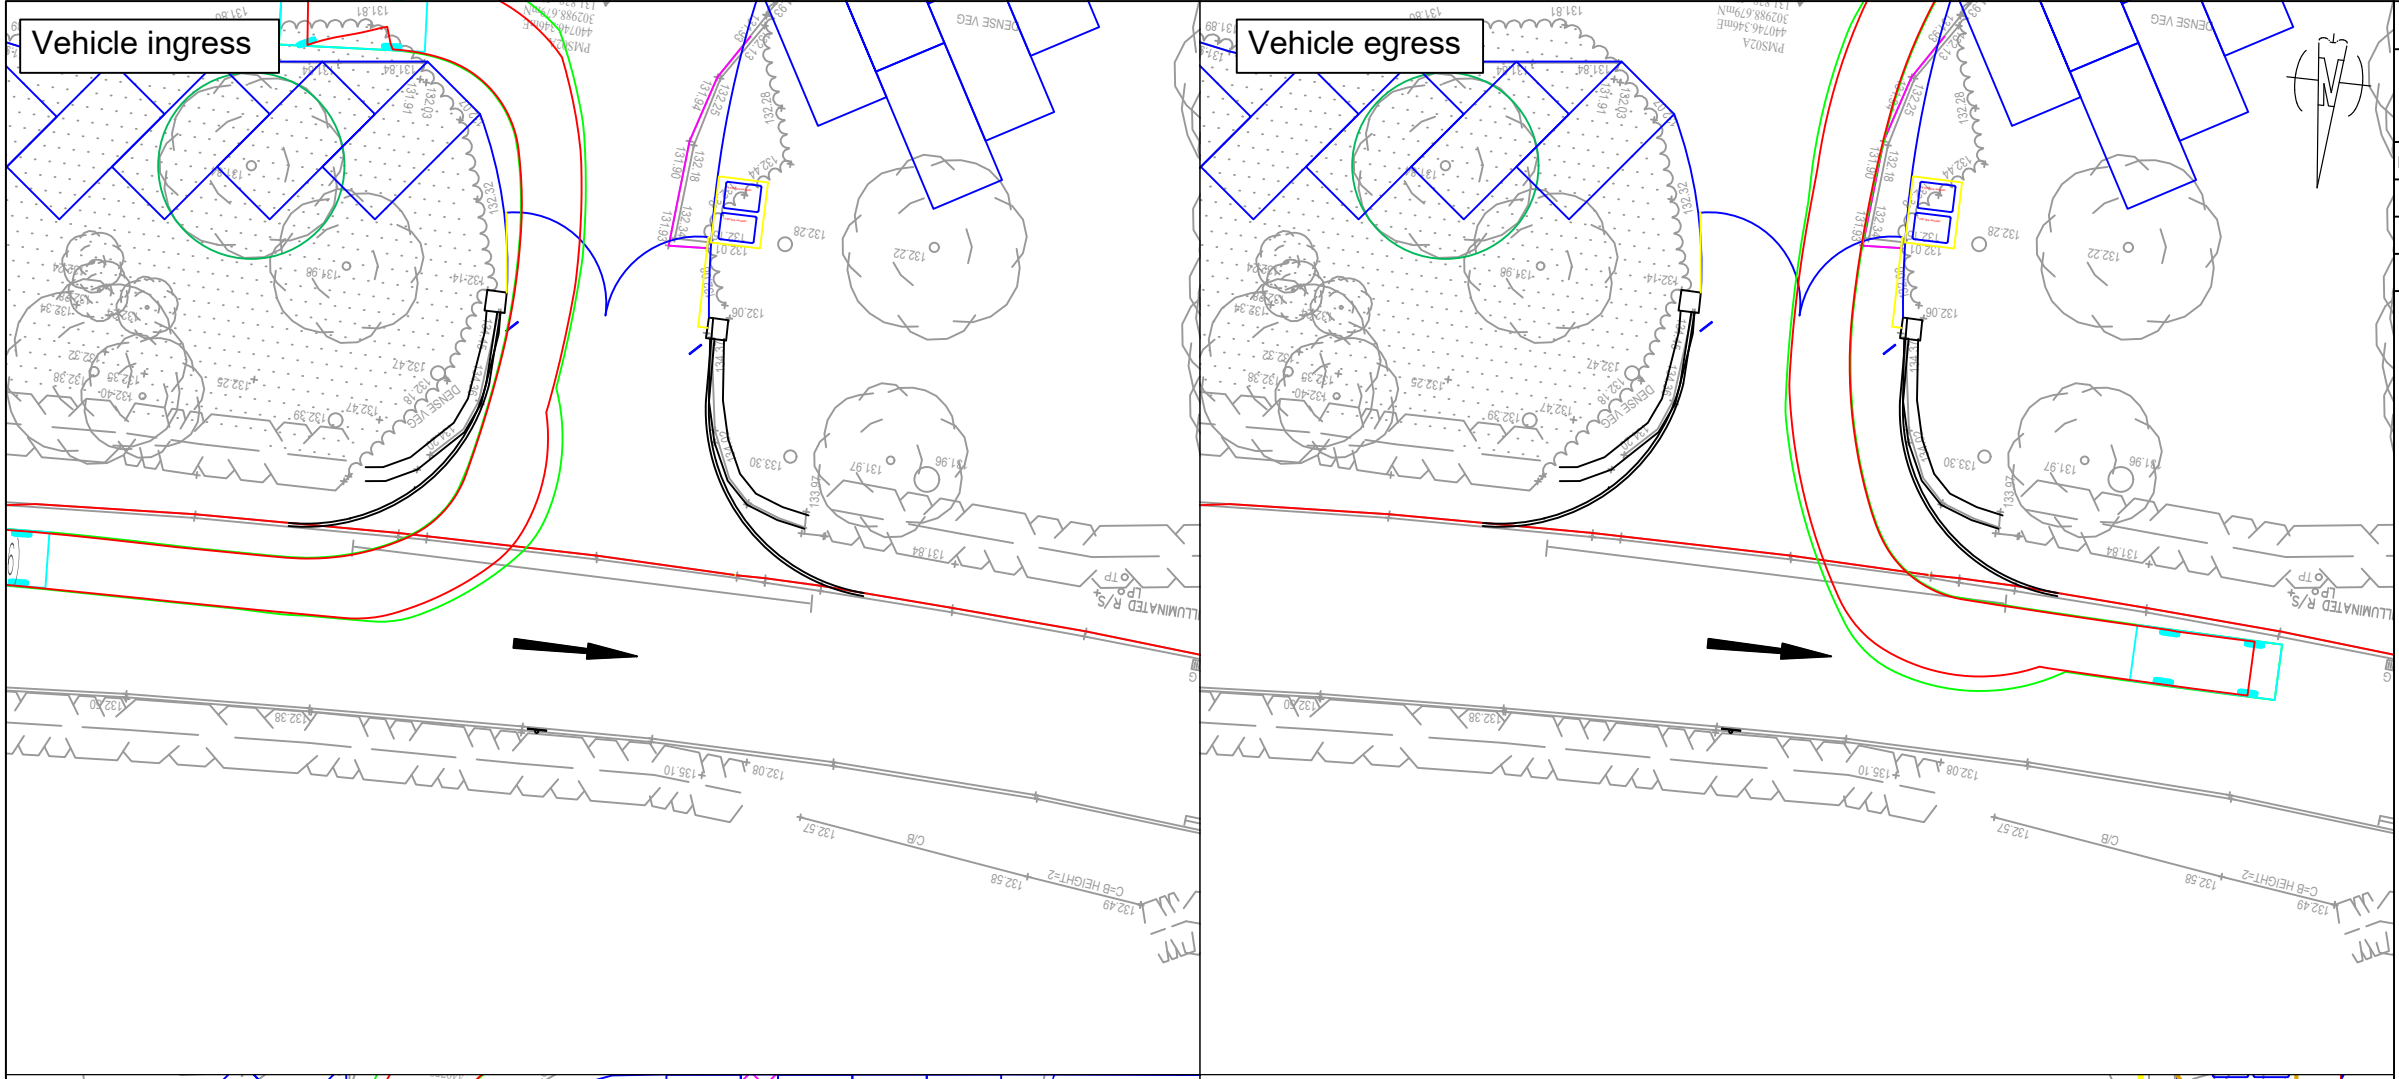

Date of 1st Issue  
28/06/23

Description  
REVISION C

Drawn by  
AS

Checked by  
AS

REVISIONS

| Mark | Revision                                                       | Drawn | Date     | Chkd |
|------|----------------------------------------------------------------|-------|----------|------|
| A    | Drop off/waiting area added and additional vehicle tracking    | AS    | 11/09/23 | JM   |
| B    | Dropped kerbed radii & tactile paving added at request of LHA  | AS    | 13/10/23 | JM   |
| C    | Removal of tactile paving & new one-way signage / road marking | AS    | 20/10/23 | JM   |

Key:

Topographical survey

Site boundary

Vehicle wheelbase

Vehicle body

4.71

0.885

2.755

Estate Car (2006)

Overall Length

Overall Width

Overall Body Height

Min Body Ground Clearance

Max Track Width

Lock to lock time

Kerb to Kerb Turning Radius

4.710m

1.804m

1.442m

0.207m

1.756m

4.00s

5.950m

A3 SCALE

1:250

Drawing Title

The Old Rectory, Market Bosworth

Transport Assessment

General Arrangement & Vehicle Tracking

Sheet 2 of 6

Architect

Drawing Status

Planning

27 Park Street

Leamington Spa

CV32 4QN

E: info@ttc-transportplanning.com

ttc





the transportation consultancy

Drawing Number


210777-01

Revision

C

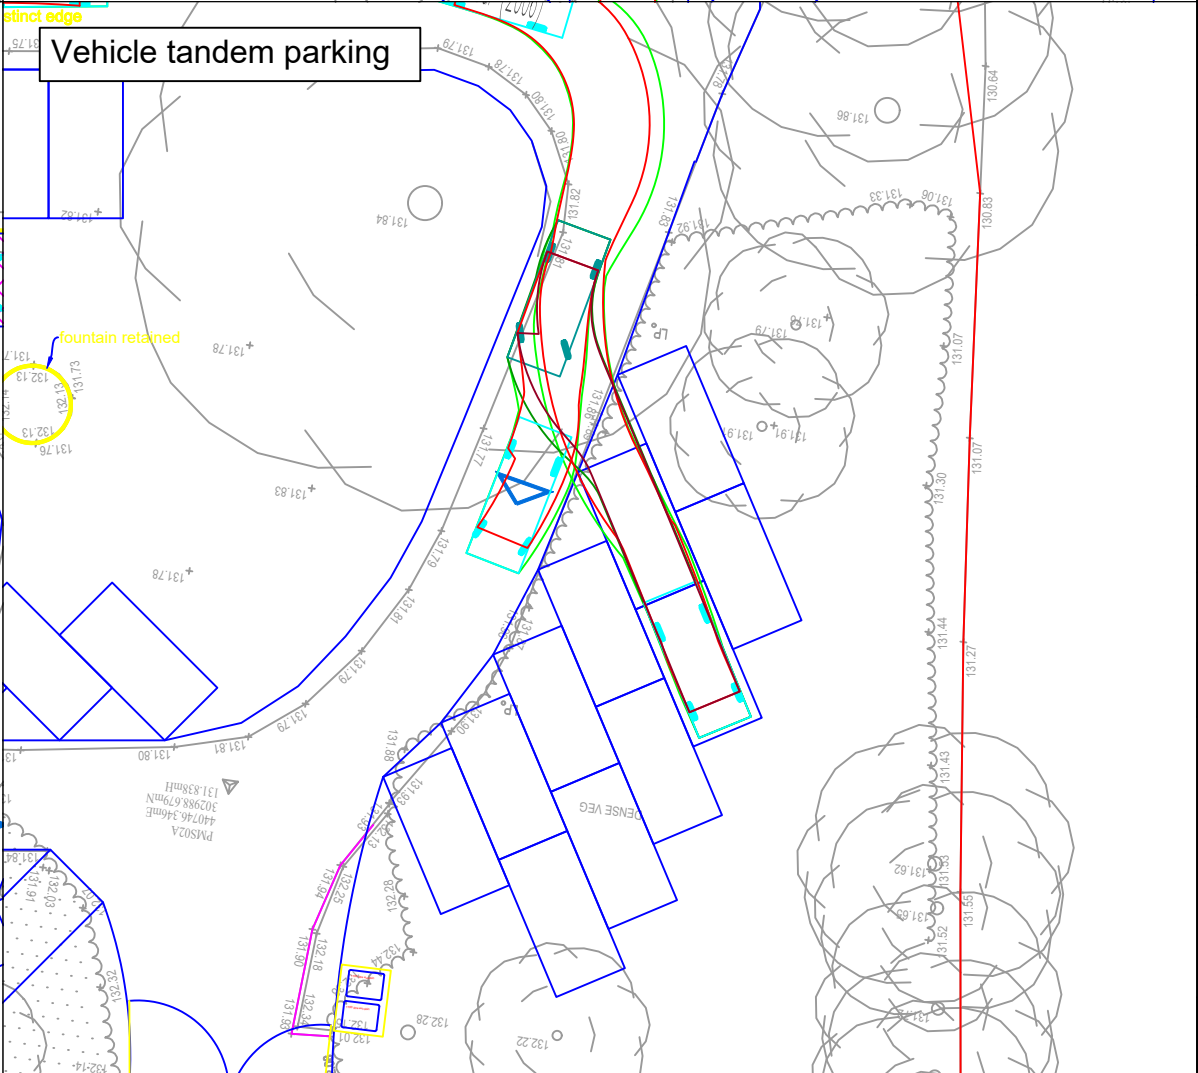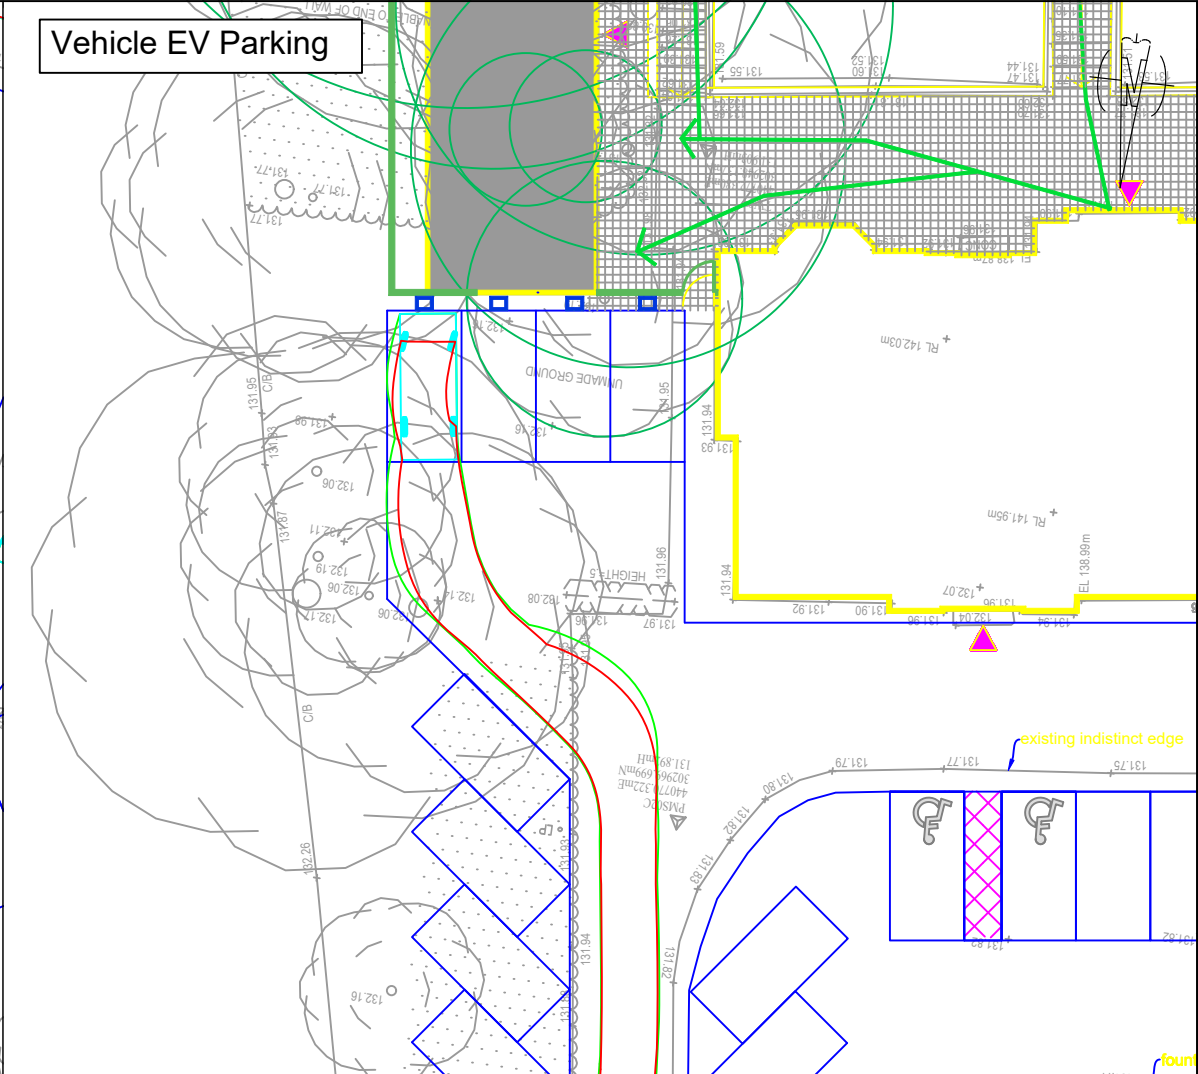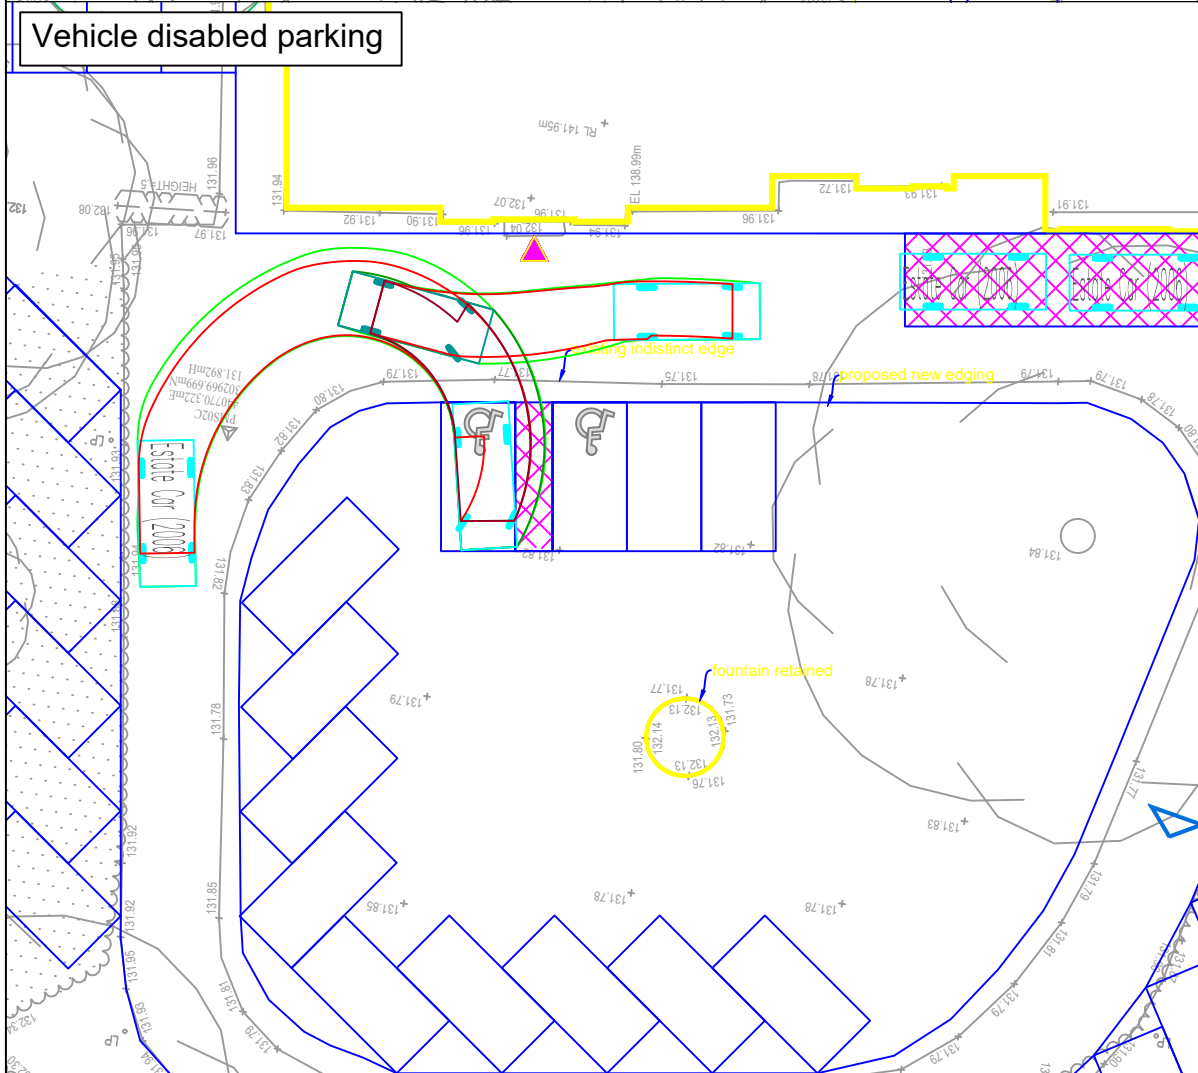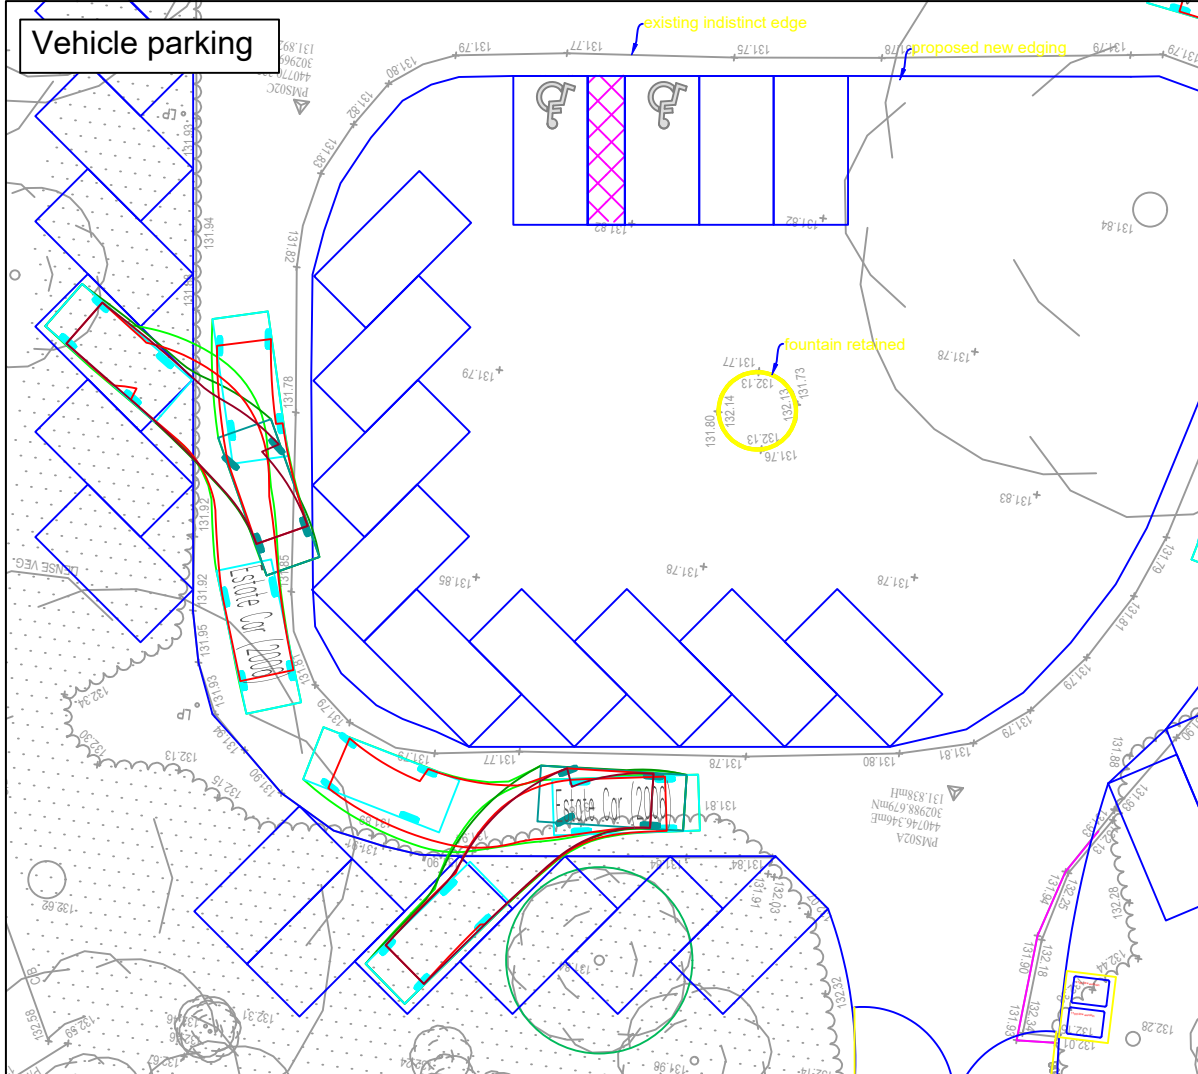

|   |                                                                |                |                  |               |
|---|----------------------------------------------------------------|----------------|------------------|---------------|
| Date of 1st Issue<br>28/06/23   | Description<br>REVISION C                                      | Drawn by<br>AS | Checked by<br>AS |               |
| REVISIONS   |                                                                |                |                  |               |
| Mark   | Revision                                                       | Drawn          | Date             | Chkd          |
| A   | Drop off/waiting area added and additional vehicle tracking    | AS             | 11/09/23         | JM            |
| B   | Dropped kerbed radii & tactile paving added at request of LHA  | AS             | 13/10/23         | JM            |
| C   | Removal of tactile paving & new one-way signage / road marking | AS             | 20/10/23         | JM            |
| Key:   |                                                                |                |                  |               |
| <div><div></div>Topographical survey</div> <div><div></div>Site boundary</div> <div><div></div>Vehicle wheelbase</div> <div><div></div>Vehicle body</div>   |                                                                |                |                  |               |
| <div><div><div></div><div>4.71</div></div><div><div></div><div>0.885</div><div>2.755</div></div></div> <div>Estate Car (2006)<br/>Overall Length<br/>Overall Width<br/>Overall Body Height<br/>Min Body Ground Clearance<br/>Max Track Width<br/>Lock to lock time<br/>Kerb to Kerb Turning Radius</div> <div>4.710m<br/>1.804m<br/>1.442m<br/>0.207m<br/>1.756m<br/>4.00s<br/>5.950m</div> |                                                                |                |                  |               |
| A3 SCALE<br>1:250   |                                                                |                |                  |               |
| Drawing Title<br>The Old Rectory, Market Bosworth<br>Transport Assessment<br>General Arrangement & Vehicle Tracking<br>Sheet 3 of 6   |                                                                |                |                  |               |
| Architect   |                                                                |                |                  |               |
| Drawing Status<br>Planning   |                                                                |                |                  |               |
| <div><div>27 Park Street<br/>Leamington Spa<br/>CV32 4QN<br/>E: info@ttc-transportplanning.com</div><div><div>ttc</div><div>the<br/>transportation<br/>consultancy</div></div></div>   |                                                                |                |                  |               |
| Drawing Number<br>210777-01   |                                                                |                |                  | Revision<br>C |

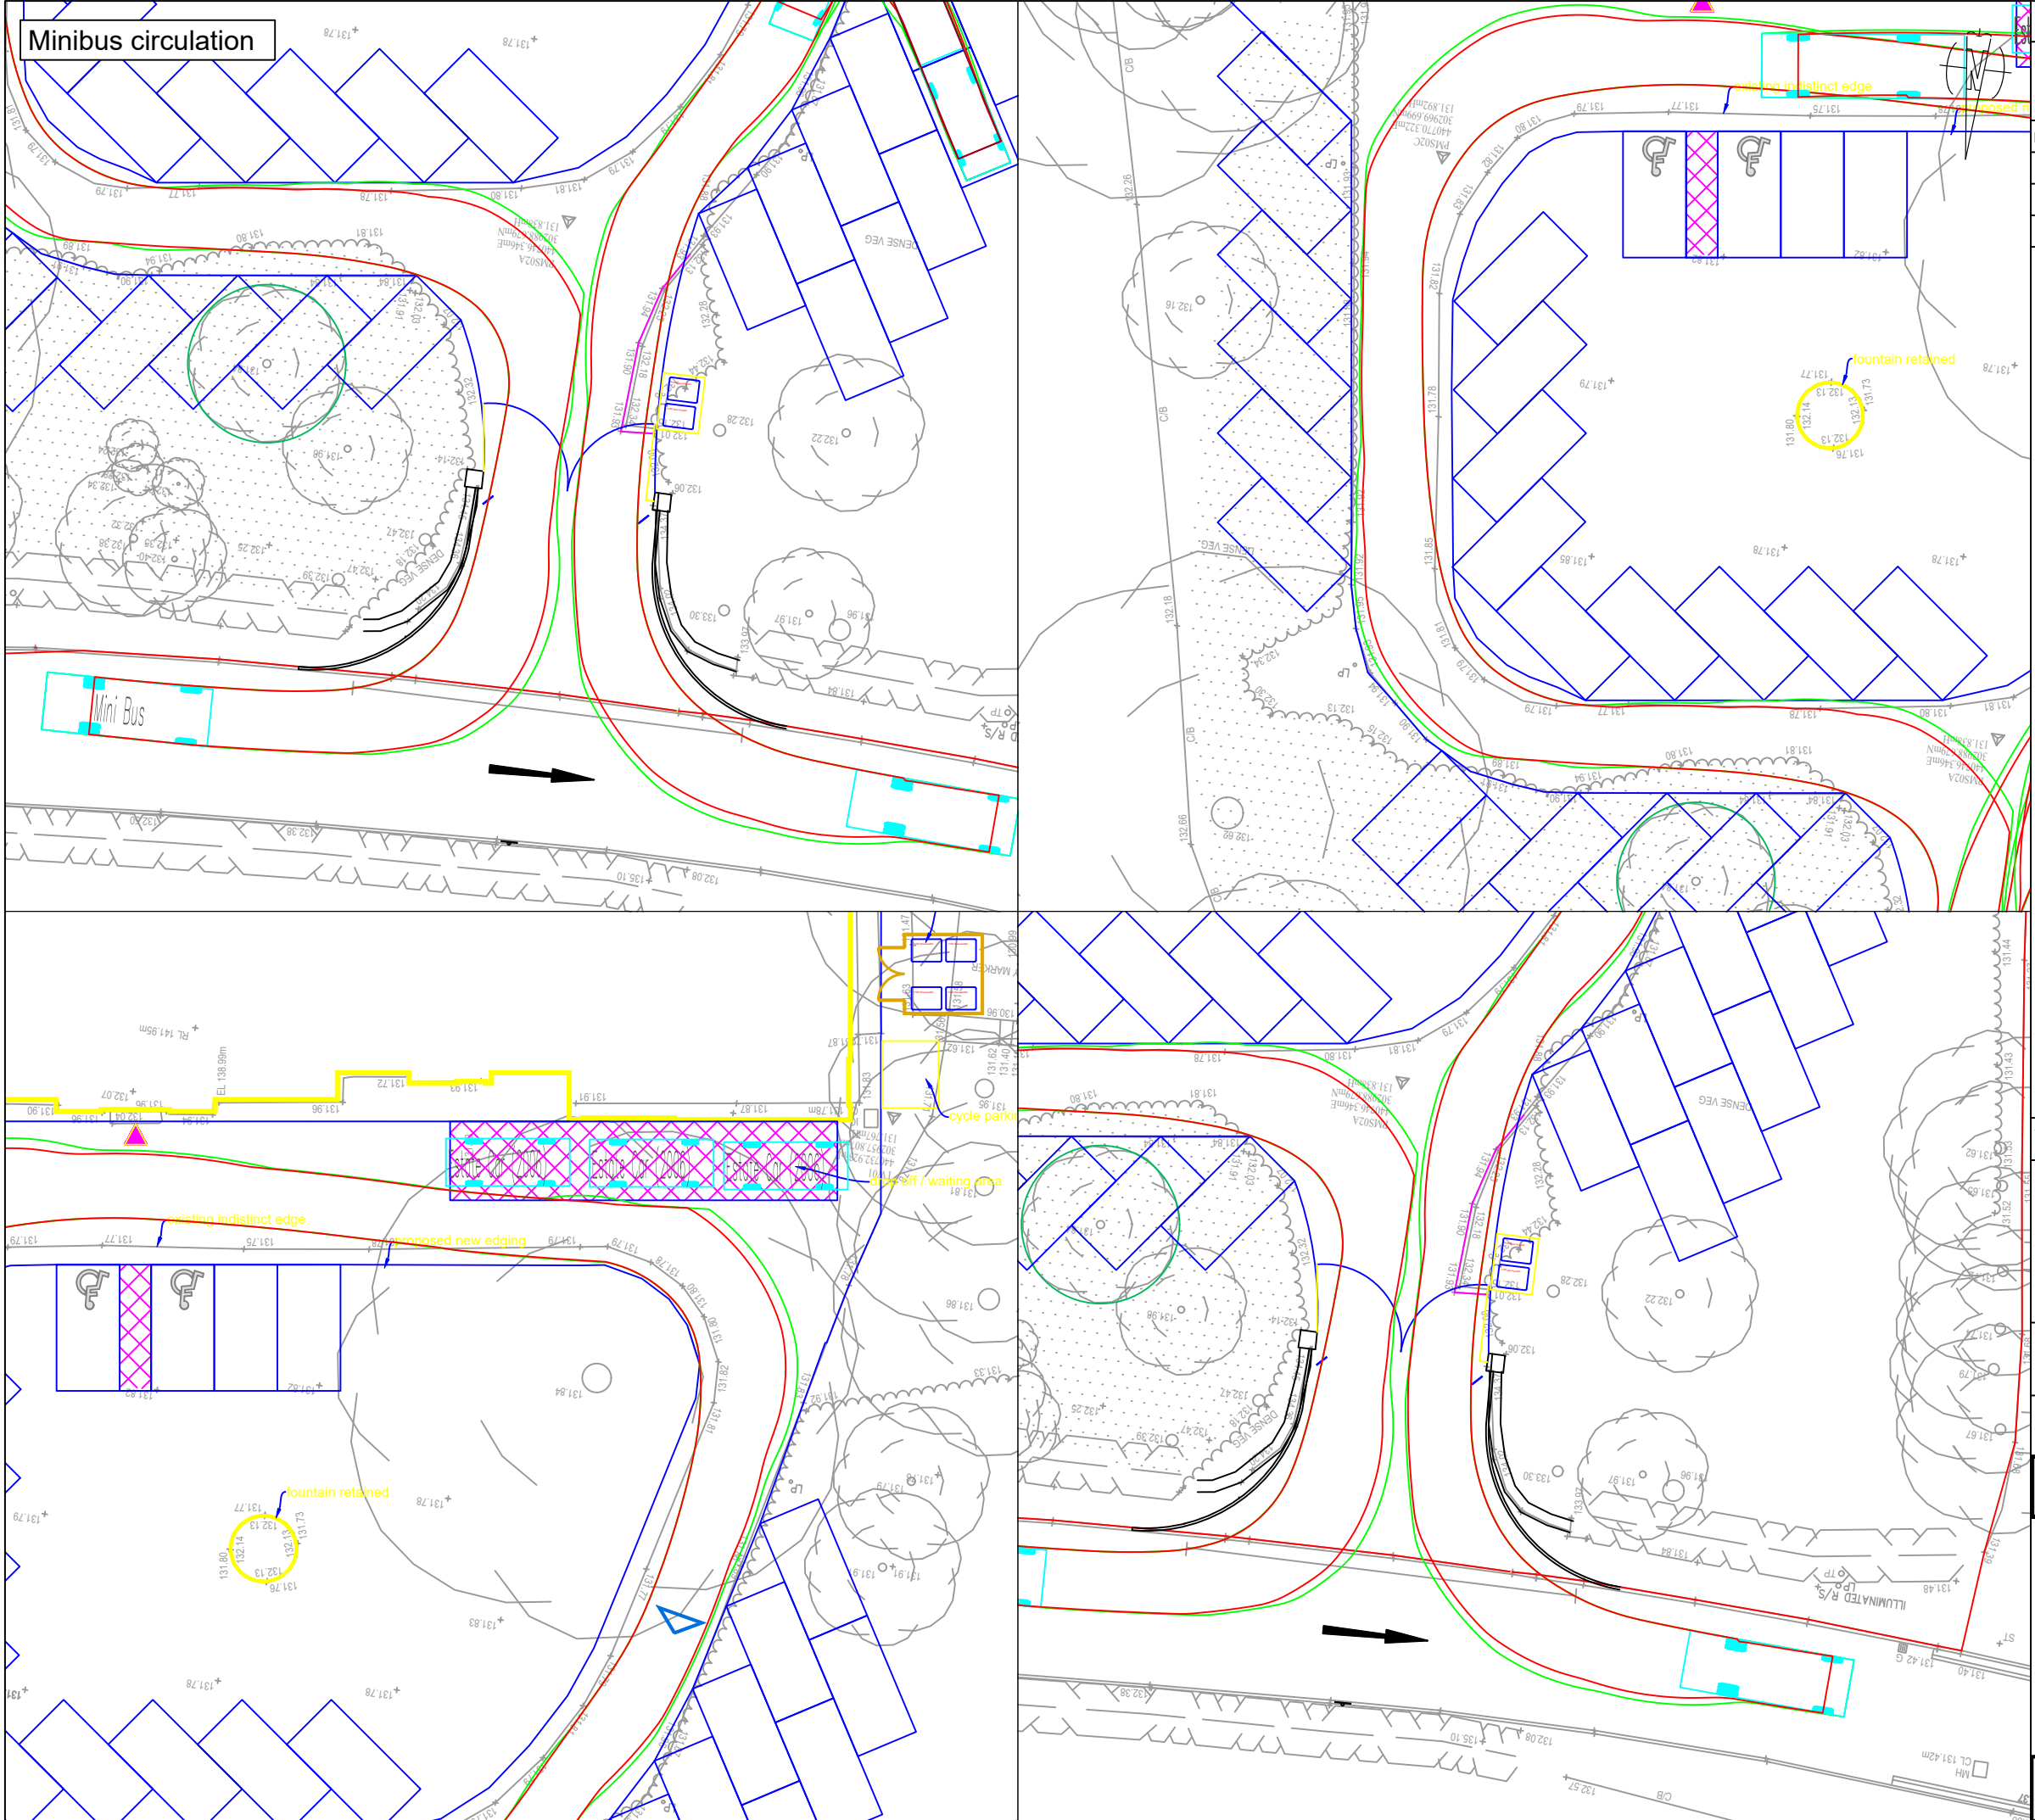

Date of 1st Issue11/09/23DescriptionREVISION CDrawn byASChecked byAS

REVISIONS

| Mark | Revision                                                       | Drawn | Date     | Chkd |
|------|----------------------------------------------------------------|-------|----------|------|
| A    | Drop off/waiting area added and additional vehicle tracking    | AS    | 11/09/23 | JM   |
| B    | Dropped kerbed radii & tactile paving added at request of LHA  | AS    | 13/10/23 | JM   |
| C    | Removal of tactile paving & new one-way signage / road marking | AS    | 20/10/23 | JM   |

Key:

Topographical survey

Site boundary

Vehicle wheelbase

Vehicle body

6.33

2.192

2.601

0.374

2.192

4.00s

6.450m

Mini Bus

Overall Length

Overall Width

Overall Body Height

Min Body Ground Clearance

Track Width

Lock to lock time

Kerb to Kerb Turning Radius

9.82

3.7

A3 SCALE1:250

Drawing Title

The Old Rectory, Market Bosworth

Transport Assessment

General Arrangement & Vehicle Tracking

Sheet 4 of 6

Architect

Drawing Status

Planning

27 Park Street

Leamington Spa

CV32 4QN

E: info@ttc-transportplanning.com

ttc





the transportation consultancy

Drawing Number

210777-01

Revision

C

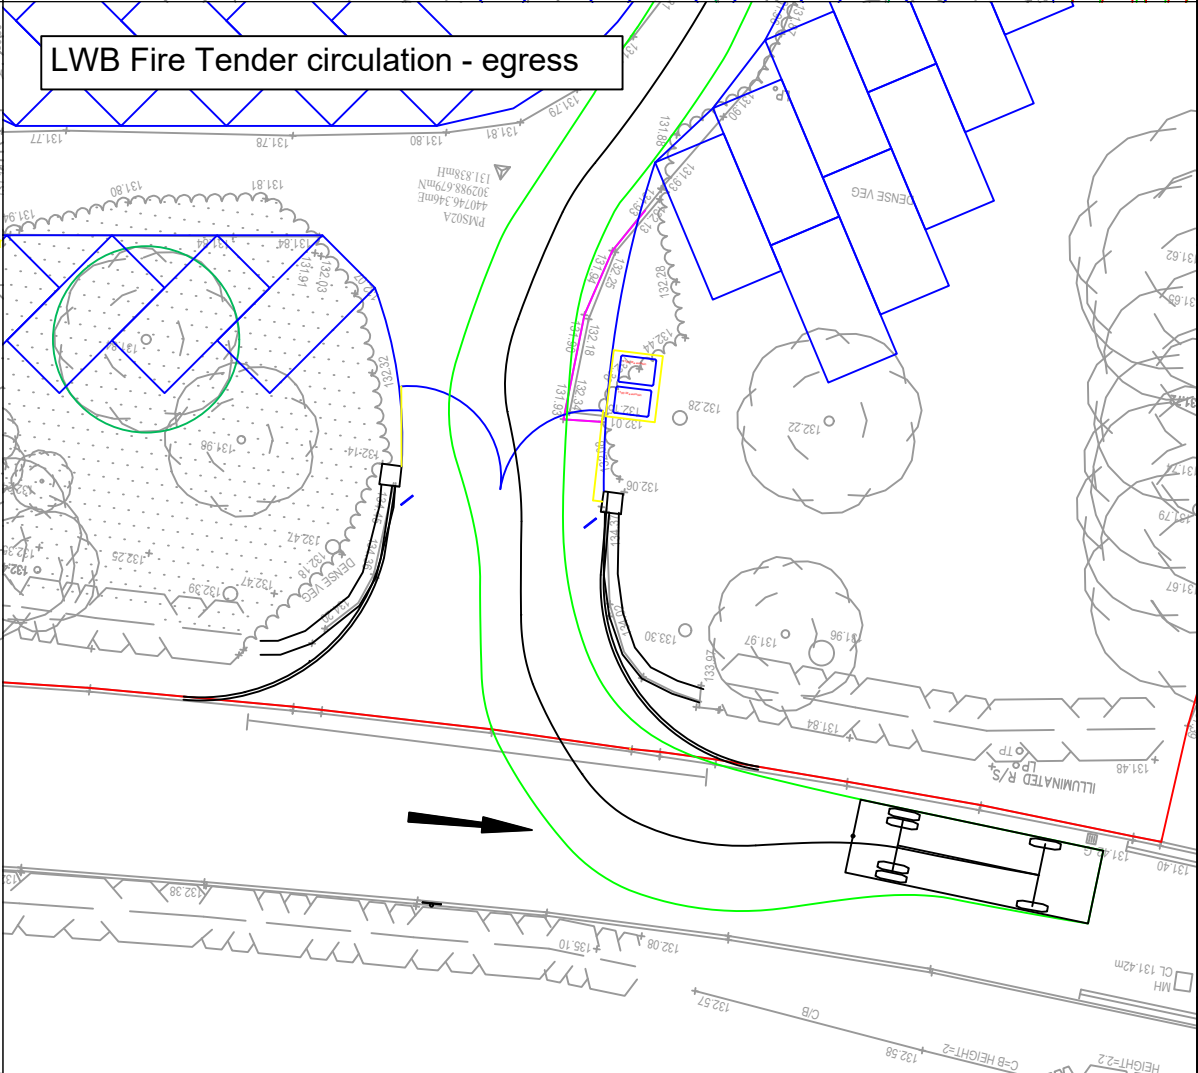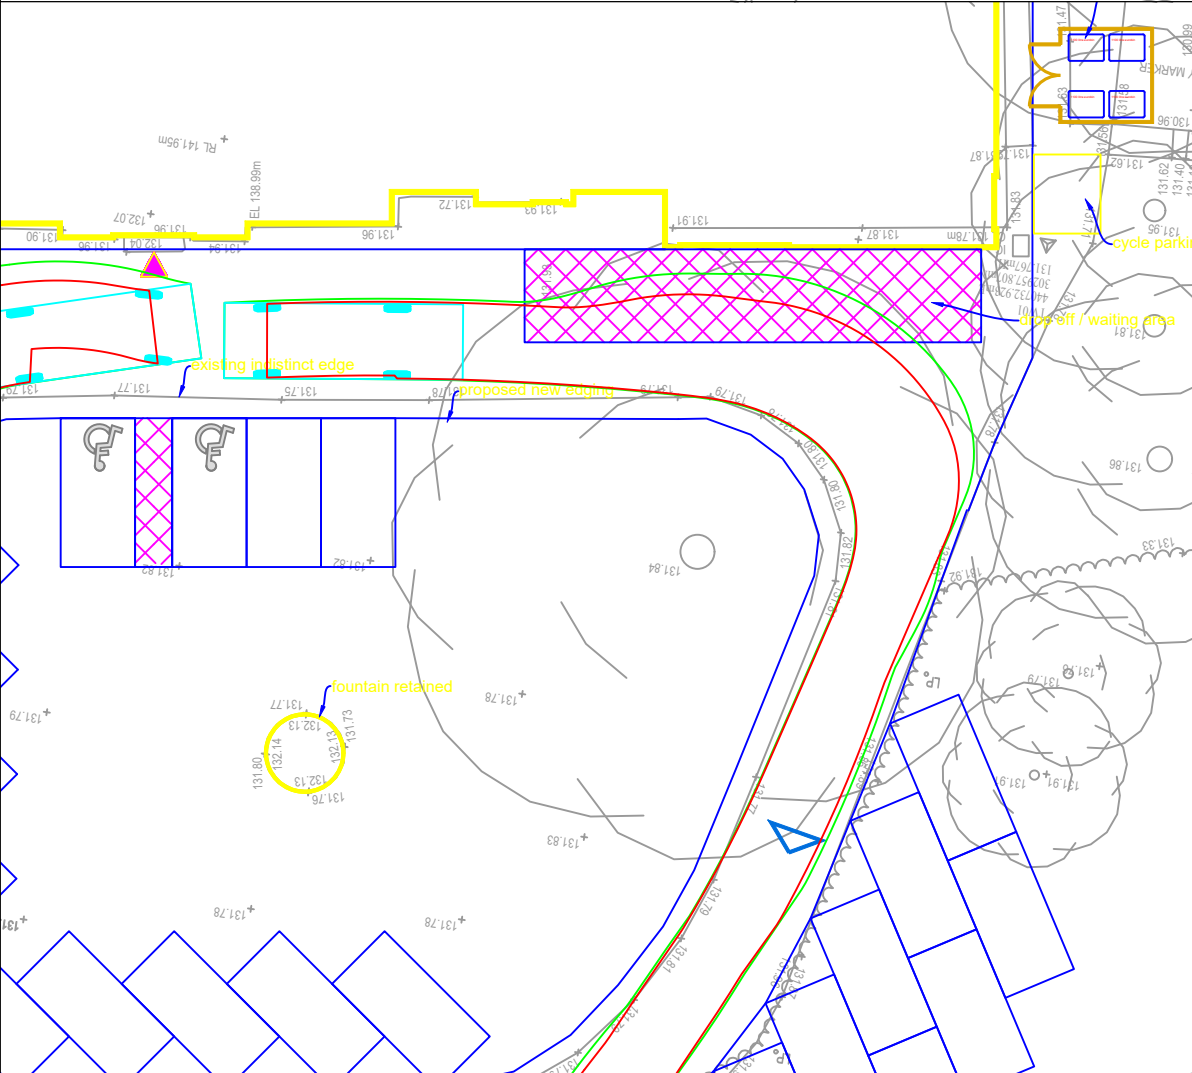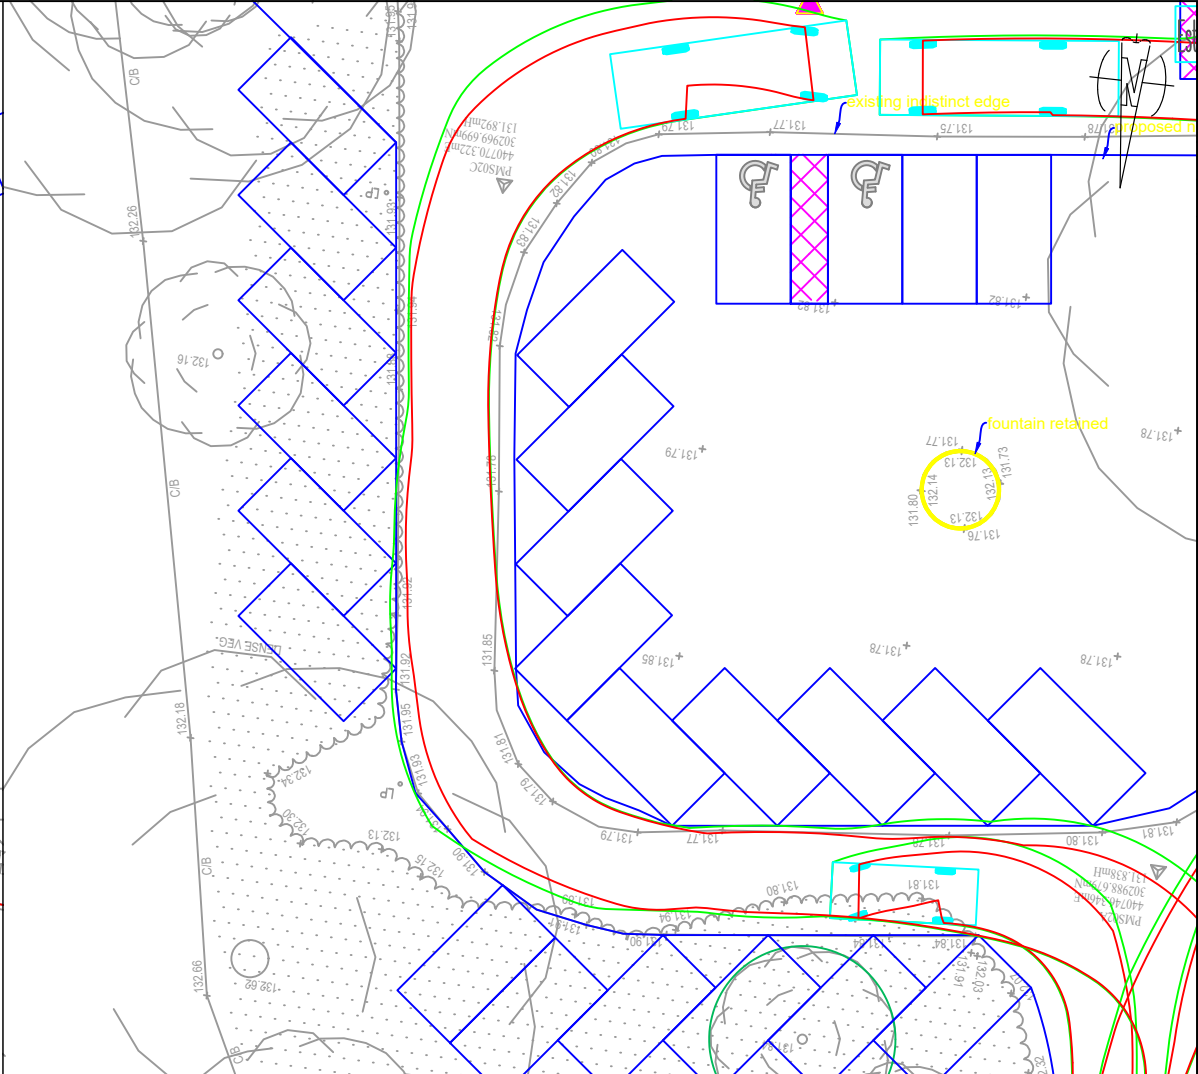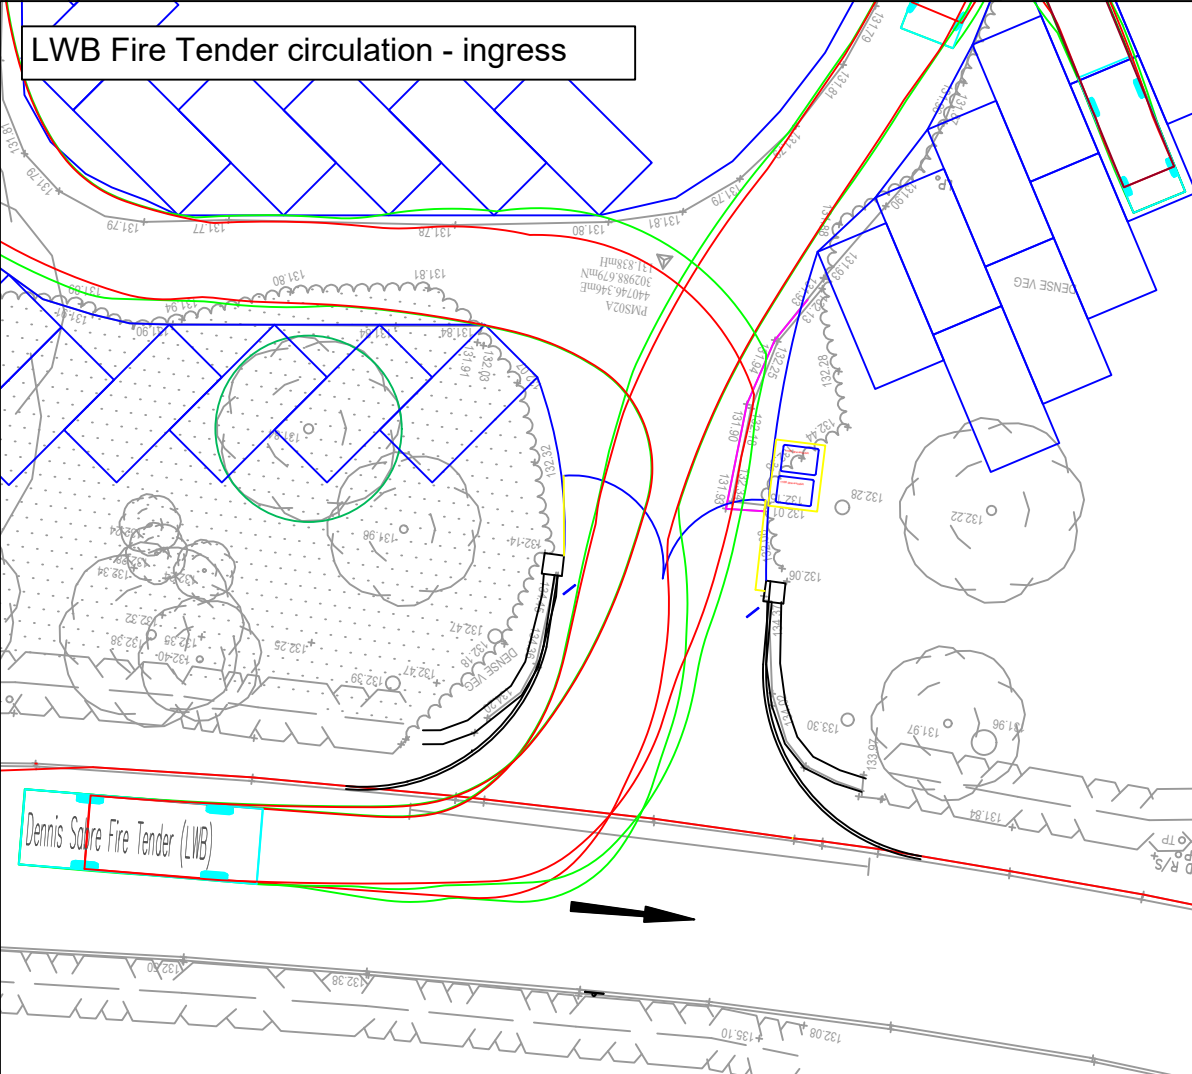

| Date of 1st Issue | Description | Drawn by | Checked by |
|-------------------|-------------|----------|------------|
| 11/09/23          | REVISION C  | AS       | AS         |

| REVISIONS |                                                                |       |          |      |
|-----------|----------------------------------------------------------------|-------|----------|------|
| Mark      | Revision                                                       | Drawn | Date     | Chkd |
| A         | Drop off/waiting area added and additional vehicle tracking    | AS    | 11/09/23 | JM   |
| B         | Dropped kerbed radii & tactile paving added at request of LHA  | AS    | 13/10/23 | JM   |
| C         | Removal of tactile paving & new one-way signage / road marking | AS    | 20/10/23 | JM   |

Key:

- Topographical survey
- Site boundary
- Vehicle wheelbase
- Vehicle body

Dennis Sabre Fire Tender (LWB)

|                             |        |
|-----------------------------|--------|
| Overall Length              | 7.700m |
| Overall Width               | 2.430m |
| Overall Body Height         | 3.512m |
| Min Body Ground Clearance   | 0.397m |
| Track Width                 | 2.380m |
| Lock to lock time           | 5.00s  |
| Kerb to Kerb Turning Radius | 7.400m |

A3 SCALE  
1:250

Drawing Title  
The Old Rectory, Market Bosworth  
Transport Assessment  
General Arrangement & Vehicle Tracking  
Sheet 5 of 6


Architect

Drawing Status  
Planning

27 Park Street  
Leamington Spa  
CV32 4QN  
E: info@ttc-transportplanning.com

ttc the transportation consultancy

| Drawing Number | Revision |
|----------------|----------|
| 210777-01      | C        |

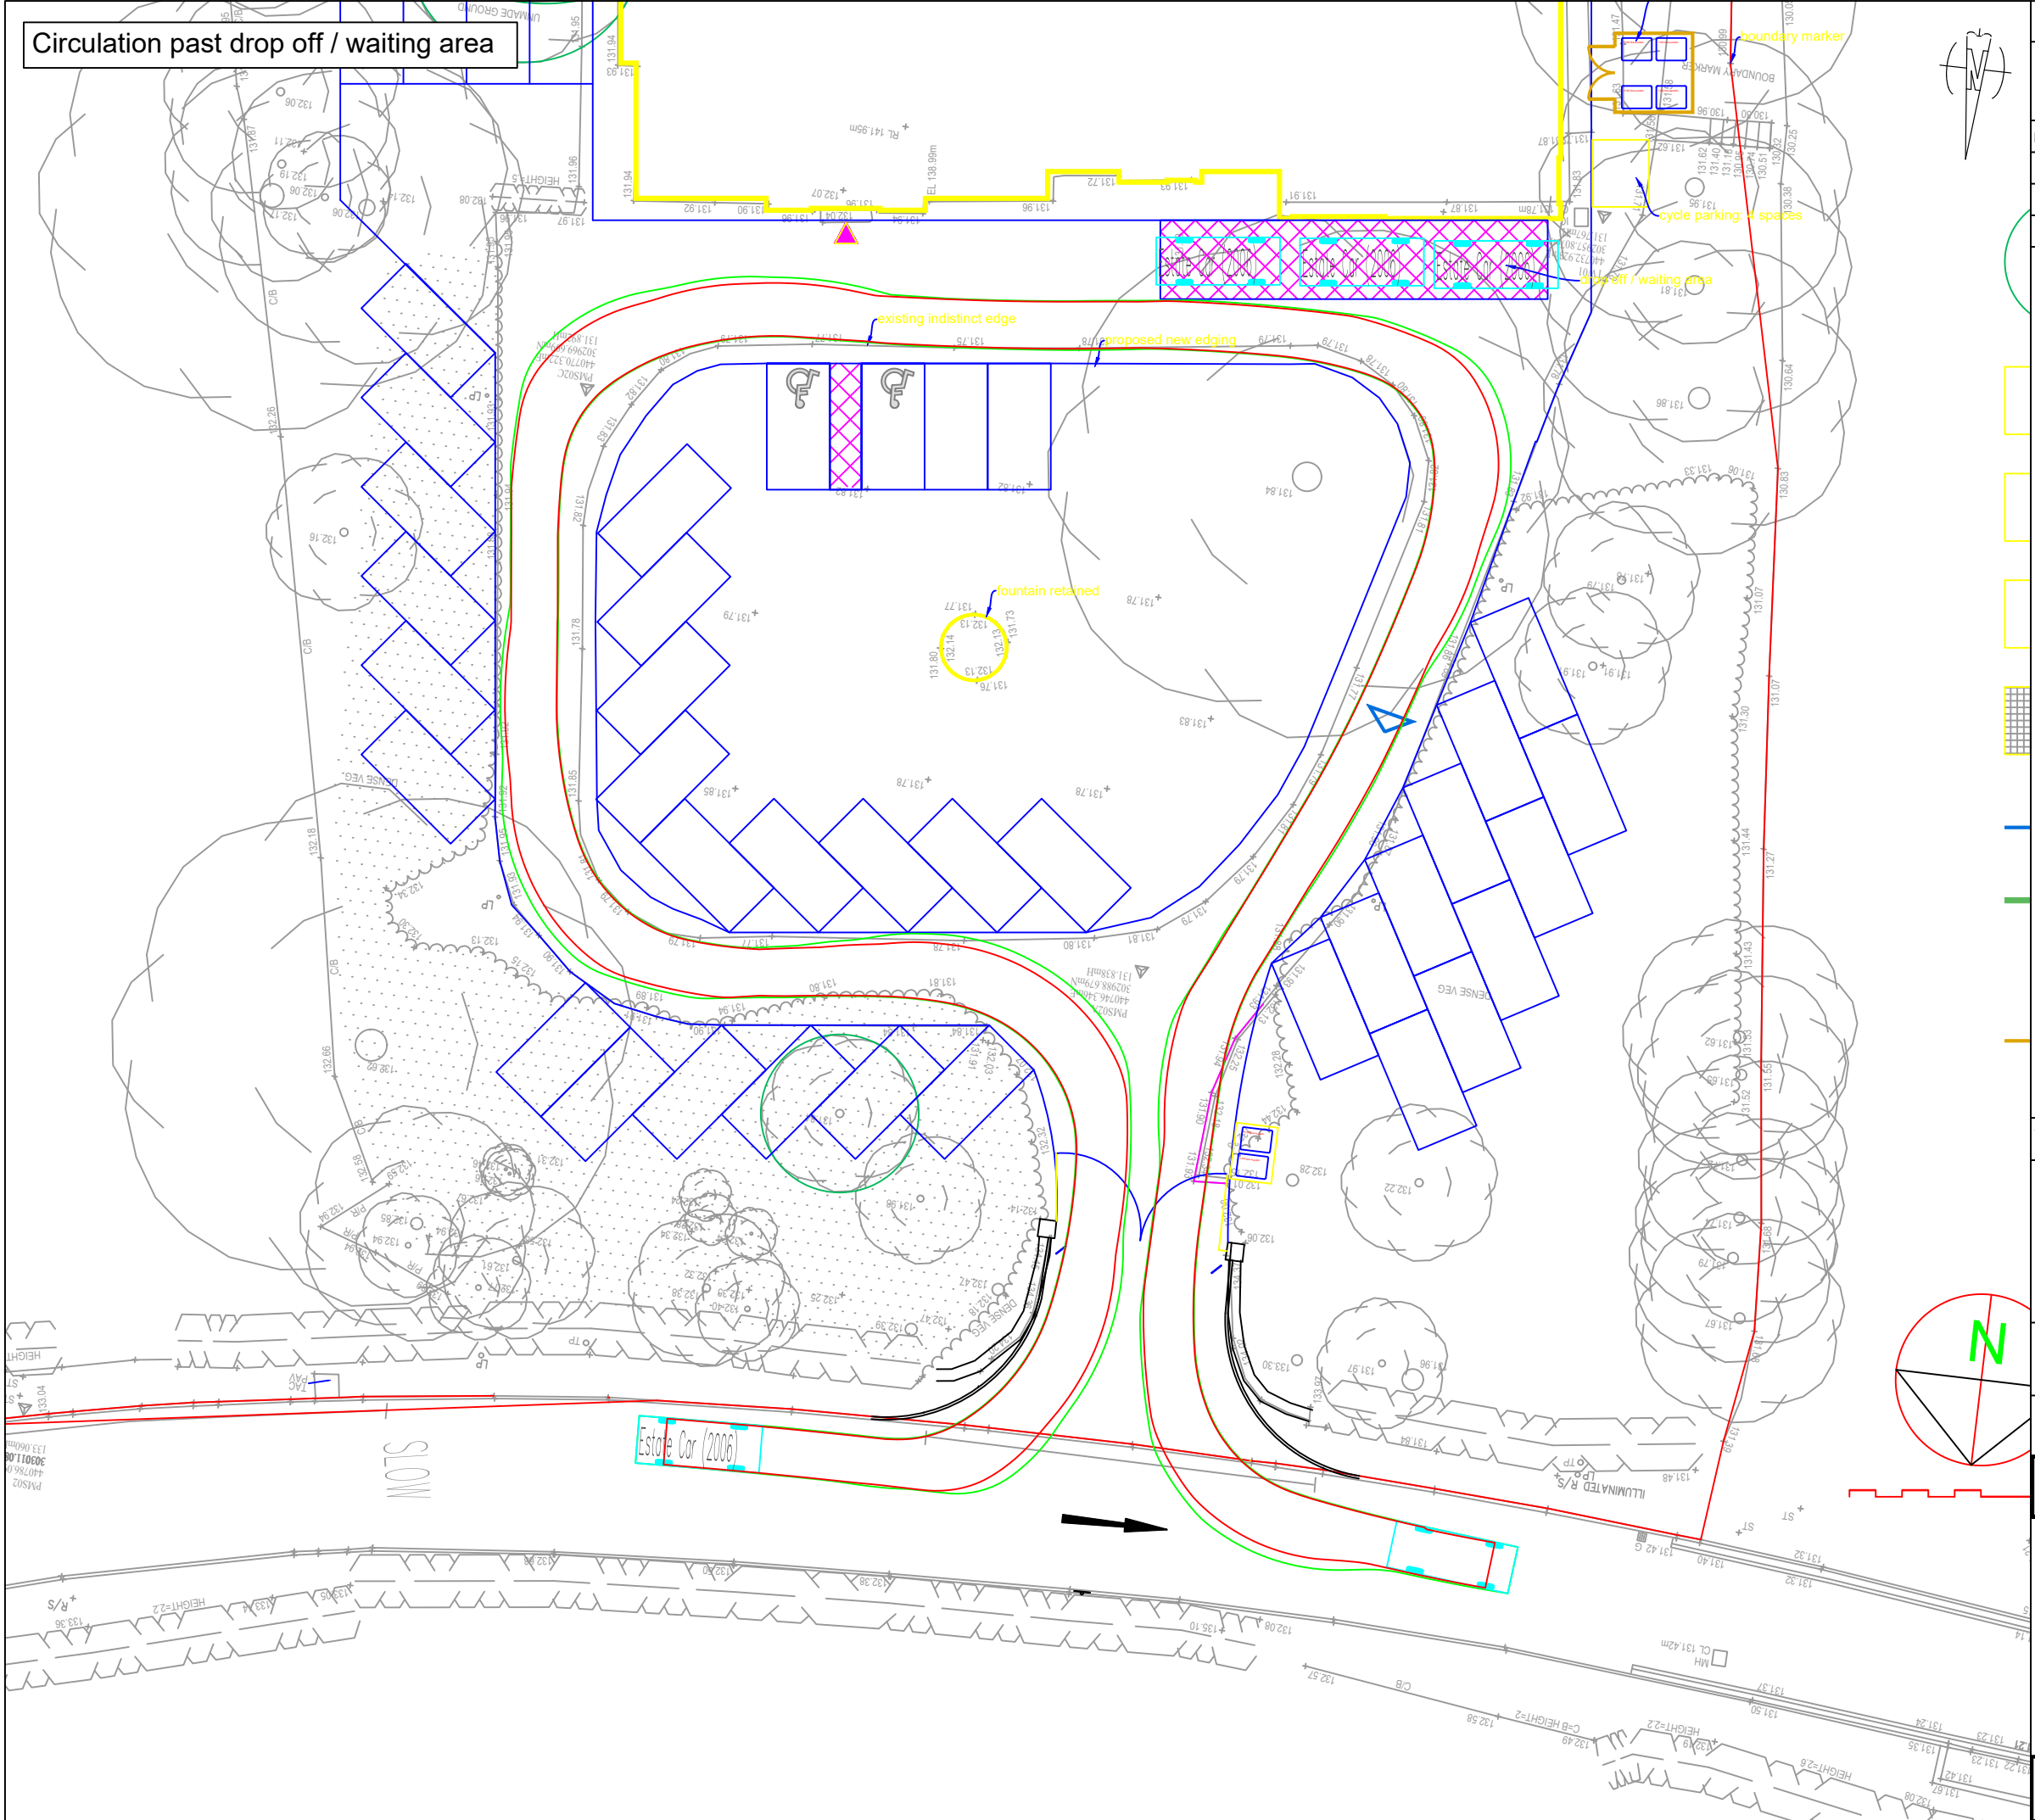

Date of 1st Issue  
11/09/23

Description  
REVISION C

Drawn by  
AS

Checked by  
AS

REVISIONS

| Mark | Revision                                                       | Drawn | Date     | Chkd |
|------|----------------------------------------------------------------|-------|----------|------|
| A    | Drop off/waiting area added and additional vehicle tracking    | AS    | 11/09/23 | JM   |
| B    | Dropped kerbed radii & tactile paving added at request of LHA  | AS    | 13/10/23 | JM   |
| C    | Removal of tactile paving & new one-way signage / road marking | AS    | 20/10/23 | JM   |

Key:

Topographical survey

Site boundary

Vehicle wheelbase

Vehicle body

4.71

0.885 2.755

Estate Car (2006)

Overall Length 4.710m

Overall Width 1.804m

Overall Body Height 1.442m

Min Body Ground Clearance 0.207m

Max Track Width 1.756m

Lock to lock time 4.00s

Kerb to Kerb Turning Radius 5.950m

A3 SCALE

1:250

Drawing Title

The Old Rectory, Market Bosworth  
Transport Assessment  
General Arrangement & Vehicle Tracking  
Sheet 6 of 6

Architect

Drawing Status

Planning

27 Park Street  
Leamington Spa  
CV32 4QN  
E: info@ttc-transportplanning.com

ttc

the transportation consultancy

Drawing Number

210777-01

Revision

C

user name: adriansimms

File Location: c:\users\adriansimms\ttc transportplanning\ttc transportplanning team site - documents\ttc - projects\210777 - the old rectory, market bosworth\drawings\acad\210777-01c.dwg