


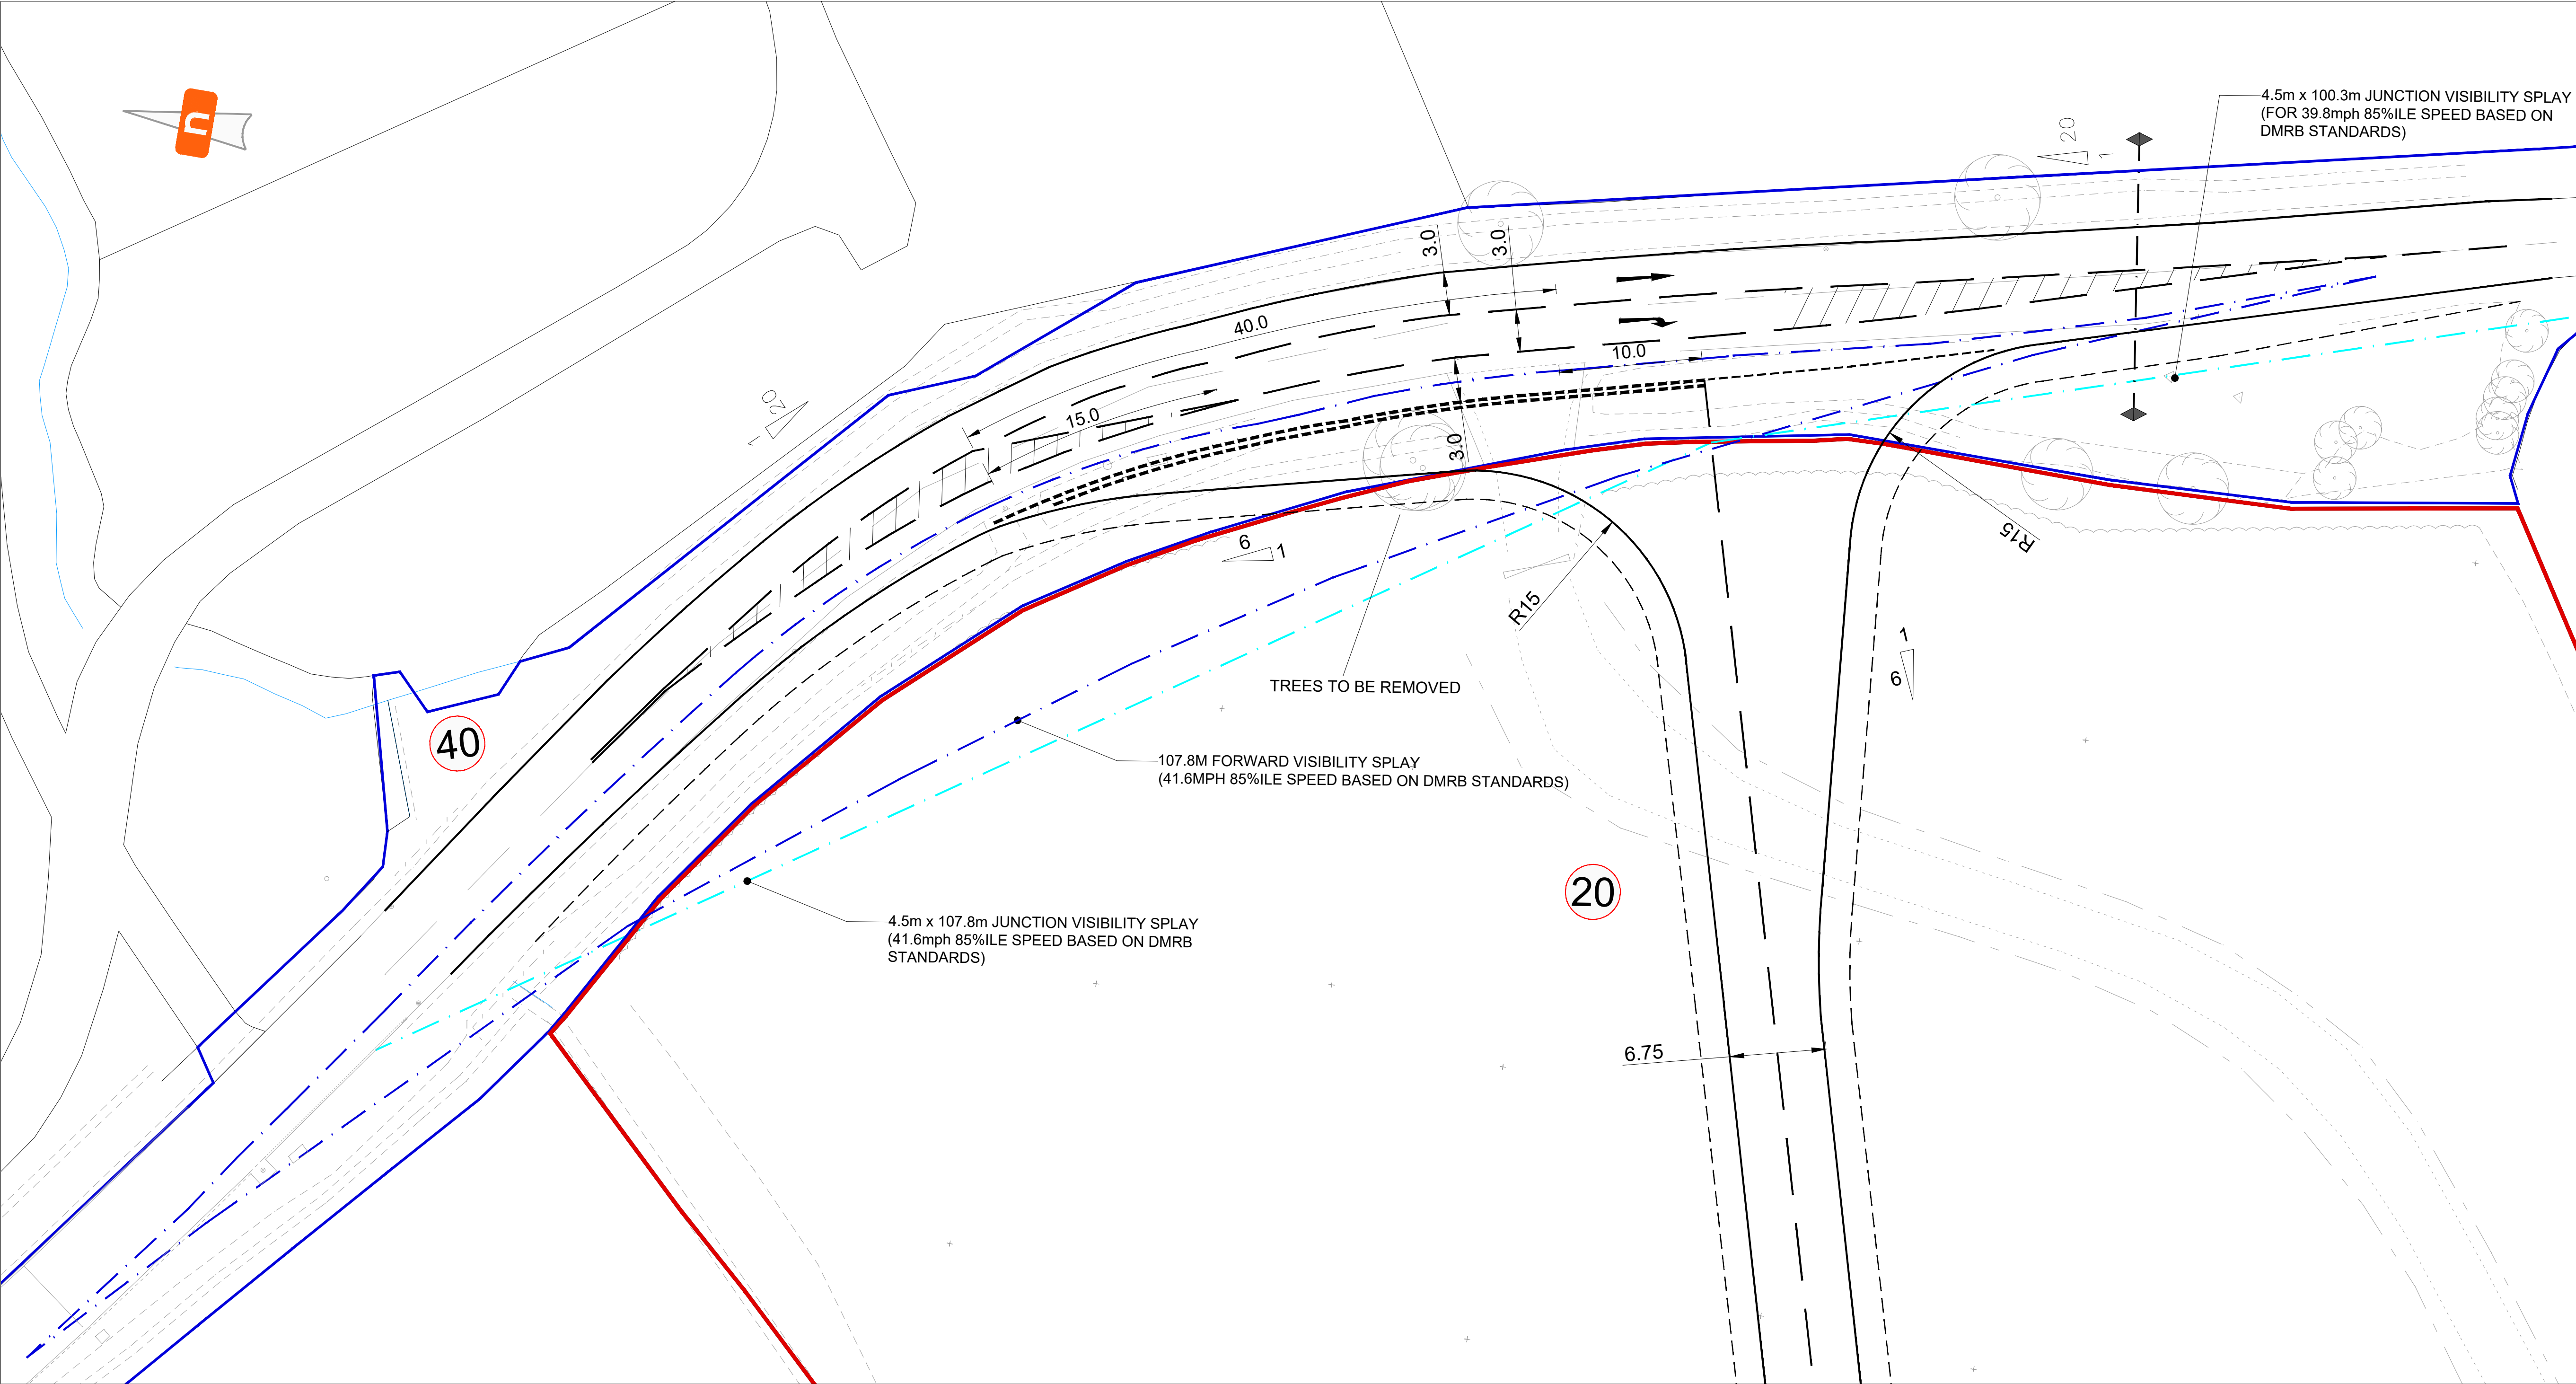

- General Notes**
1. This drawing is copyright and should not be reproduced in whole or part without written consent of mode Infrastructure Ltd.
 2. Do not scale this drawing. All dimensions must be checked/ verified on site. If in doubt ask.
 3. This drawing is to be read in conjunction with all relevant architects, engineers and specialists drawings and specifications.
 4. All dimensions in metres unless noted otherwise.
 5. All levels in metres unless noted otherwise.

- Key**
- SITE BOUNDARY
 - HIGHWAY BOUNDARY
 - - - FORWARD VISIBILITY SPLAY
 - . - JUNCTION VISIBILITY SPLAY

P02	17.06.26	Updated as LCC comments	DJR	KTY
P01	18.11.25	Initial issue	DJR	KTY
Rev	Date	Details of issue / revision	Drw	Rev

Issues & Revisions

mode infrastructure ltd

GRIFFIN HOUSE
18-19 LUDGATE HILL
BIRMINGHAM
B5 1DW

T 0121 794 8390
E INFO@MODETRANSPORT.CO.UK
W WWW.MODETRANSPORT.CO.UK

mode

infrastructure

Client

**BELLWAY STRATEGIC LAND
PART OF
BELLWAY HOMES LTD**

Project Title

**LAND SOUTH OF
DES福德
PROPOSED LINK ROAD**

Drawing Title

**LEICESTER LANE
ACCESS
PROPOSED LAYOUT**

Drawn:	DJR	Reviewed:	KTY
mode Ref:	J32 8769	Date:	18.11.25
Scale@A1:	1:250		
Drawing Status			
PRELIMINARY			
Project - Originator - Zone - Level - Type - Role - Number	Status	Rev	
J328769-MI-SI-XX-DR-C-0120	S2	P02	