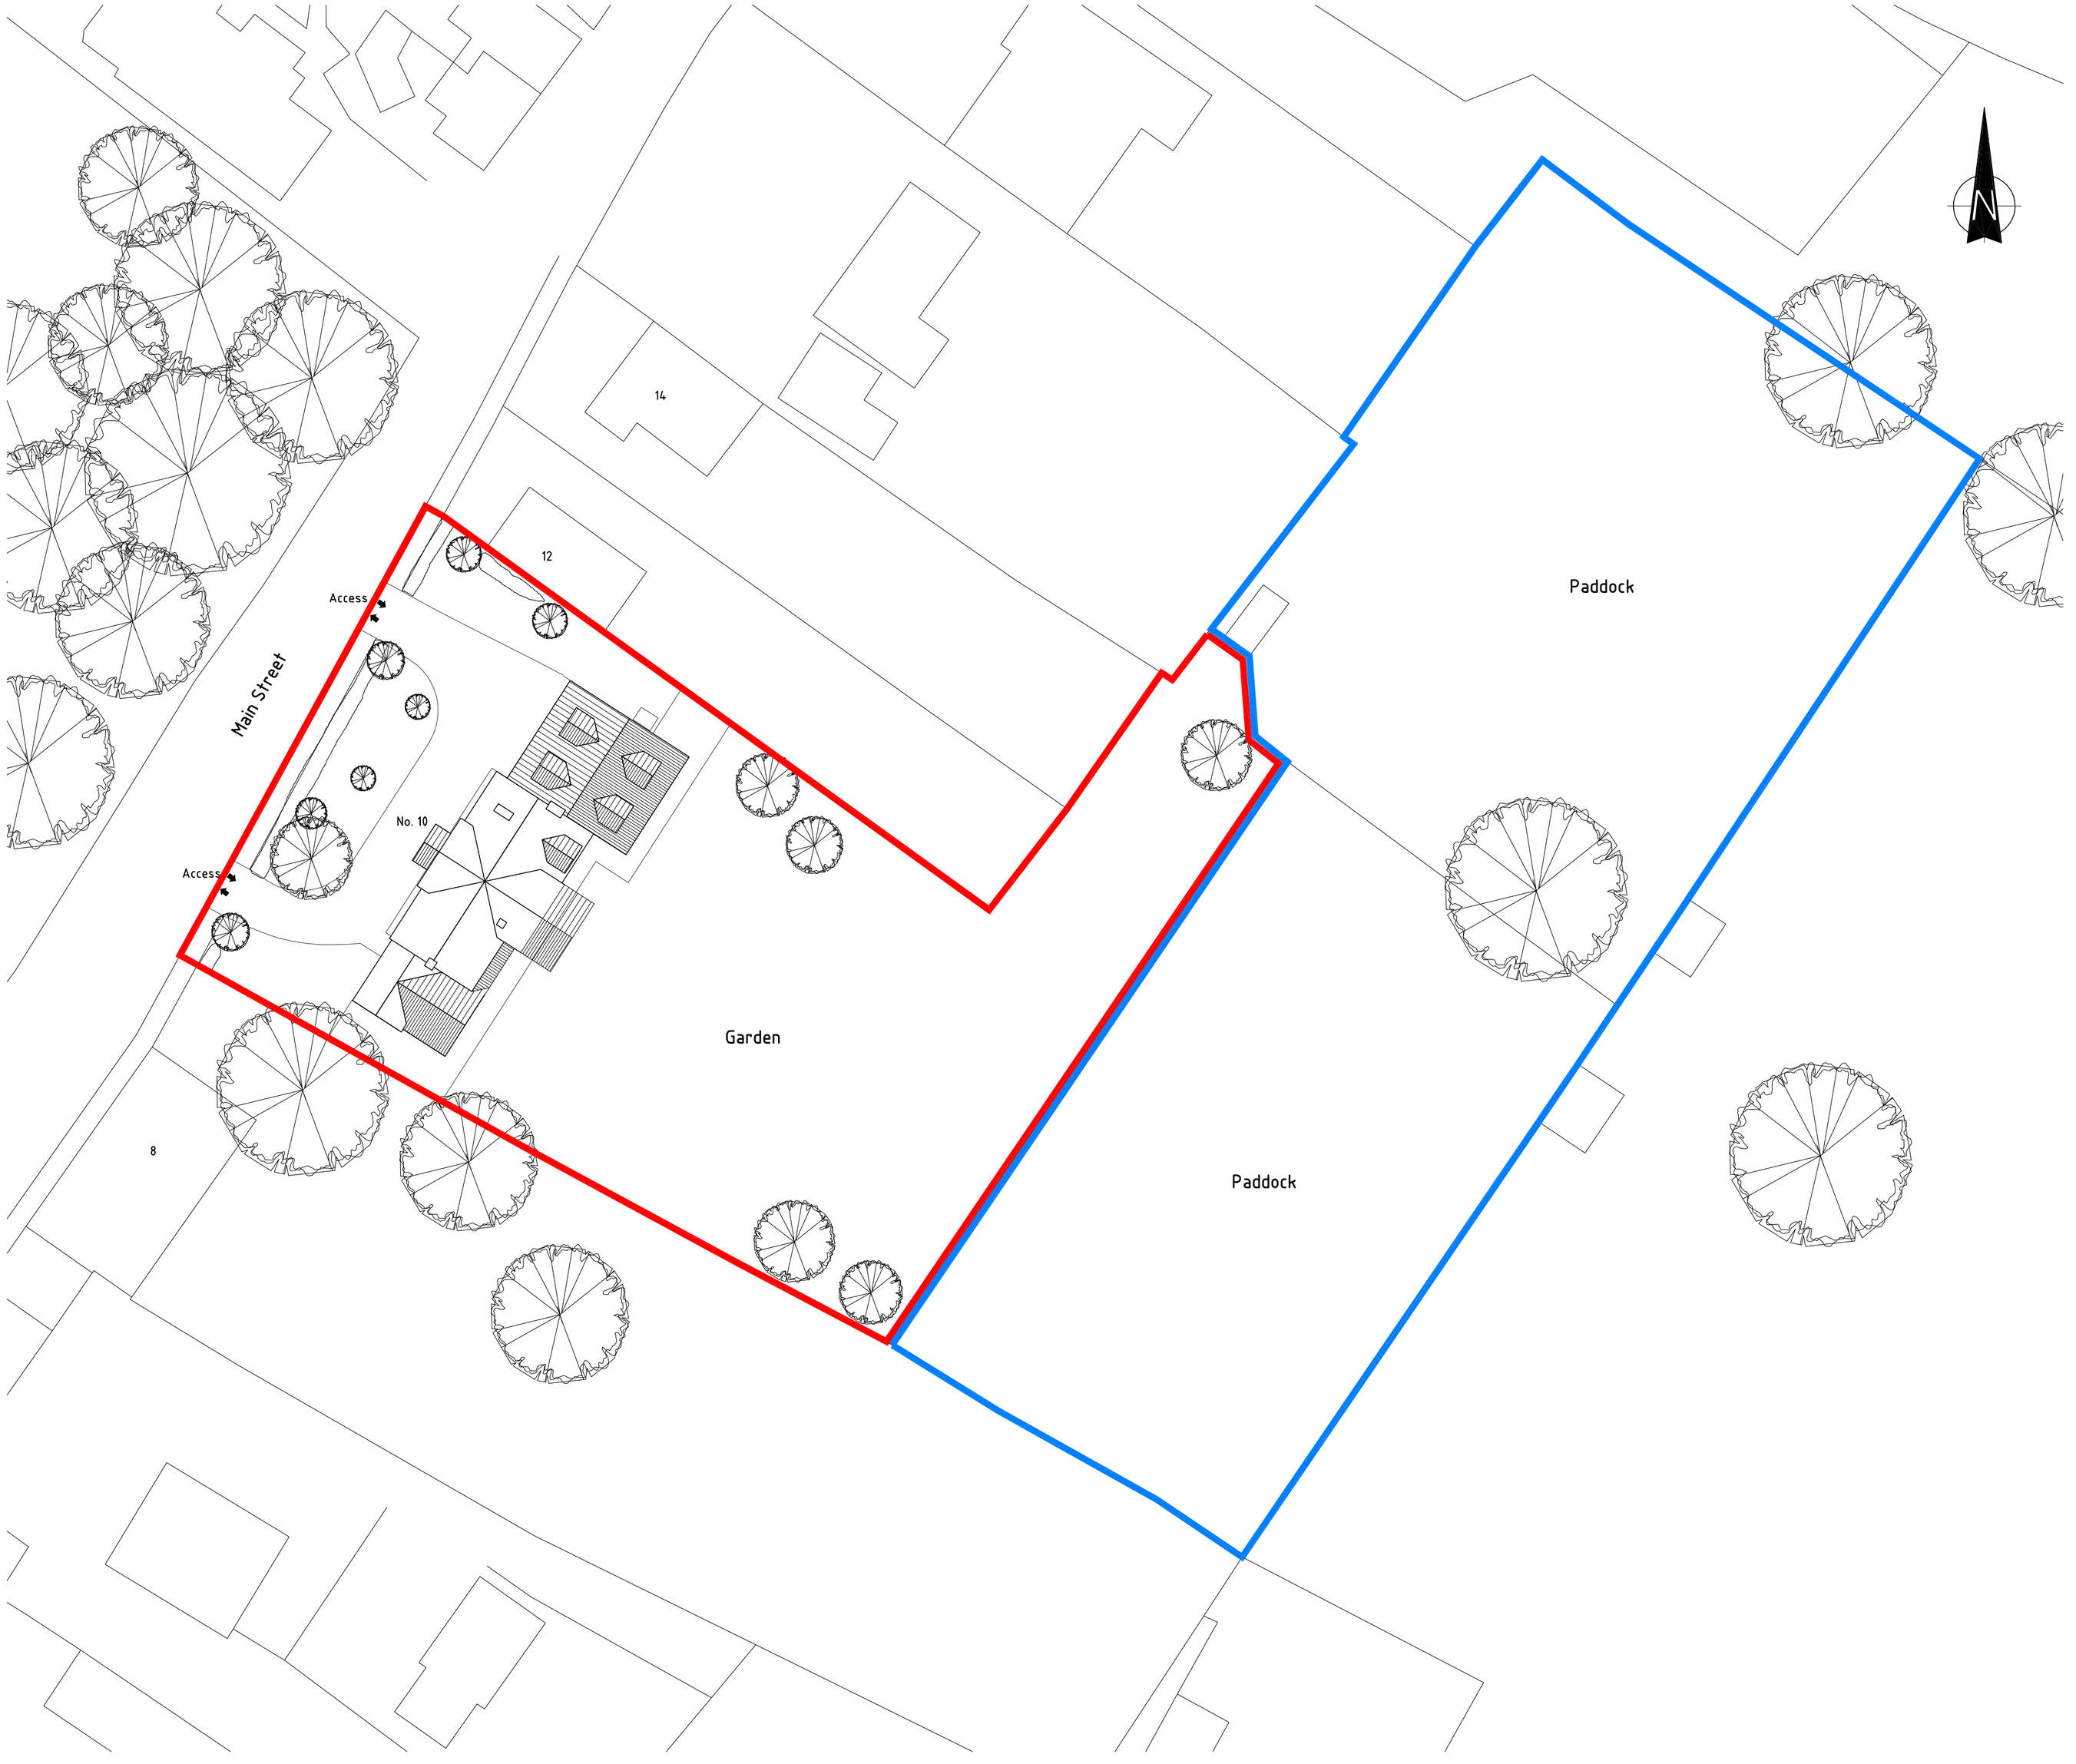


This drawing is issued for the sole and exclusive use of the named recipient. Distribution to any third party is on the strict understanding that no liability is accepted by Pick Everard for any discrepancies, errors or omissions that may be present, and no guarantee is offered as to the accuracy of information shown

0 2 4 6 8 10 12 14 16 18 20 22 24 26 28 m

SITE AREA = 5,900 sq.m. / 0.59 Hectares

AREA SCHEDULE (GEA)

EXISTING	
Ground Floor	224 sq.m.
First Floor	112 sq.m.
Total	336 sq.m.

PROPOSED	
Ground Floor	289 sq.m.
First Floor	198 sq.m.
TOTAL	487 sq.m.
Extension	151 sq.m.
Demolished structure	53 sq.m.
Nett Increase	98 sq.m.

Application site area
Additional land within ownership (Paddocks)

PLANNING APPLICATION DRAWING

	Revisions	Date	Drawn	Chk'd
C	Blue line for additional land within ownership added.	14.07.11	STW	BPF
B	REAR EXTENSION ADDED	25.05.11	STW	BPF
A	PLANNING APPLICATION ISSUE	12.05.11	SM	BPF

Client
Mr & Mrs Richardson
10 Main Street
Orton on the Hill

Project
Proposed Extension &
Internal Alterations

Architects
Consulting Engineers
Project Managers
Surveyors
PICK EVERARD
Halford House
Charles Street
Leicester
LE1 1HA
Phone 0116 223 4400
Fax 0116 223 4411/22/33
consultants@pickeverard.co.uk
www.pickeverard.co.uk

Drawing Title
Site Layout Plan
As Proposed

Status
PLANNING
Scale - unless otherwise stated
1:250 at A1
Drawing Number
110246/A/102
Rev
C