


DO NOT SCALE OFF THIS DRAWING

NOTES

1. The contractor is responsible for verifying all site & setting out dimensions before commencing work.
2. This drawing is to be read in conjunction with all relevant Architectural and M&E drawings.
3. All dimensions in meters unless stated otherwise.

Key:	
—	Site Boundary
---	Visibility Splay 2.4m x 27m

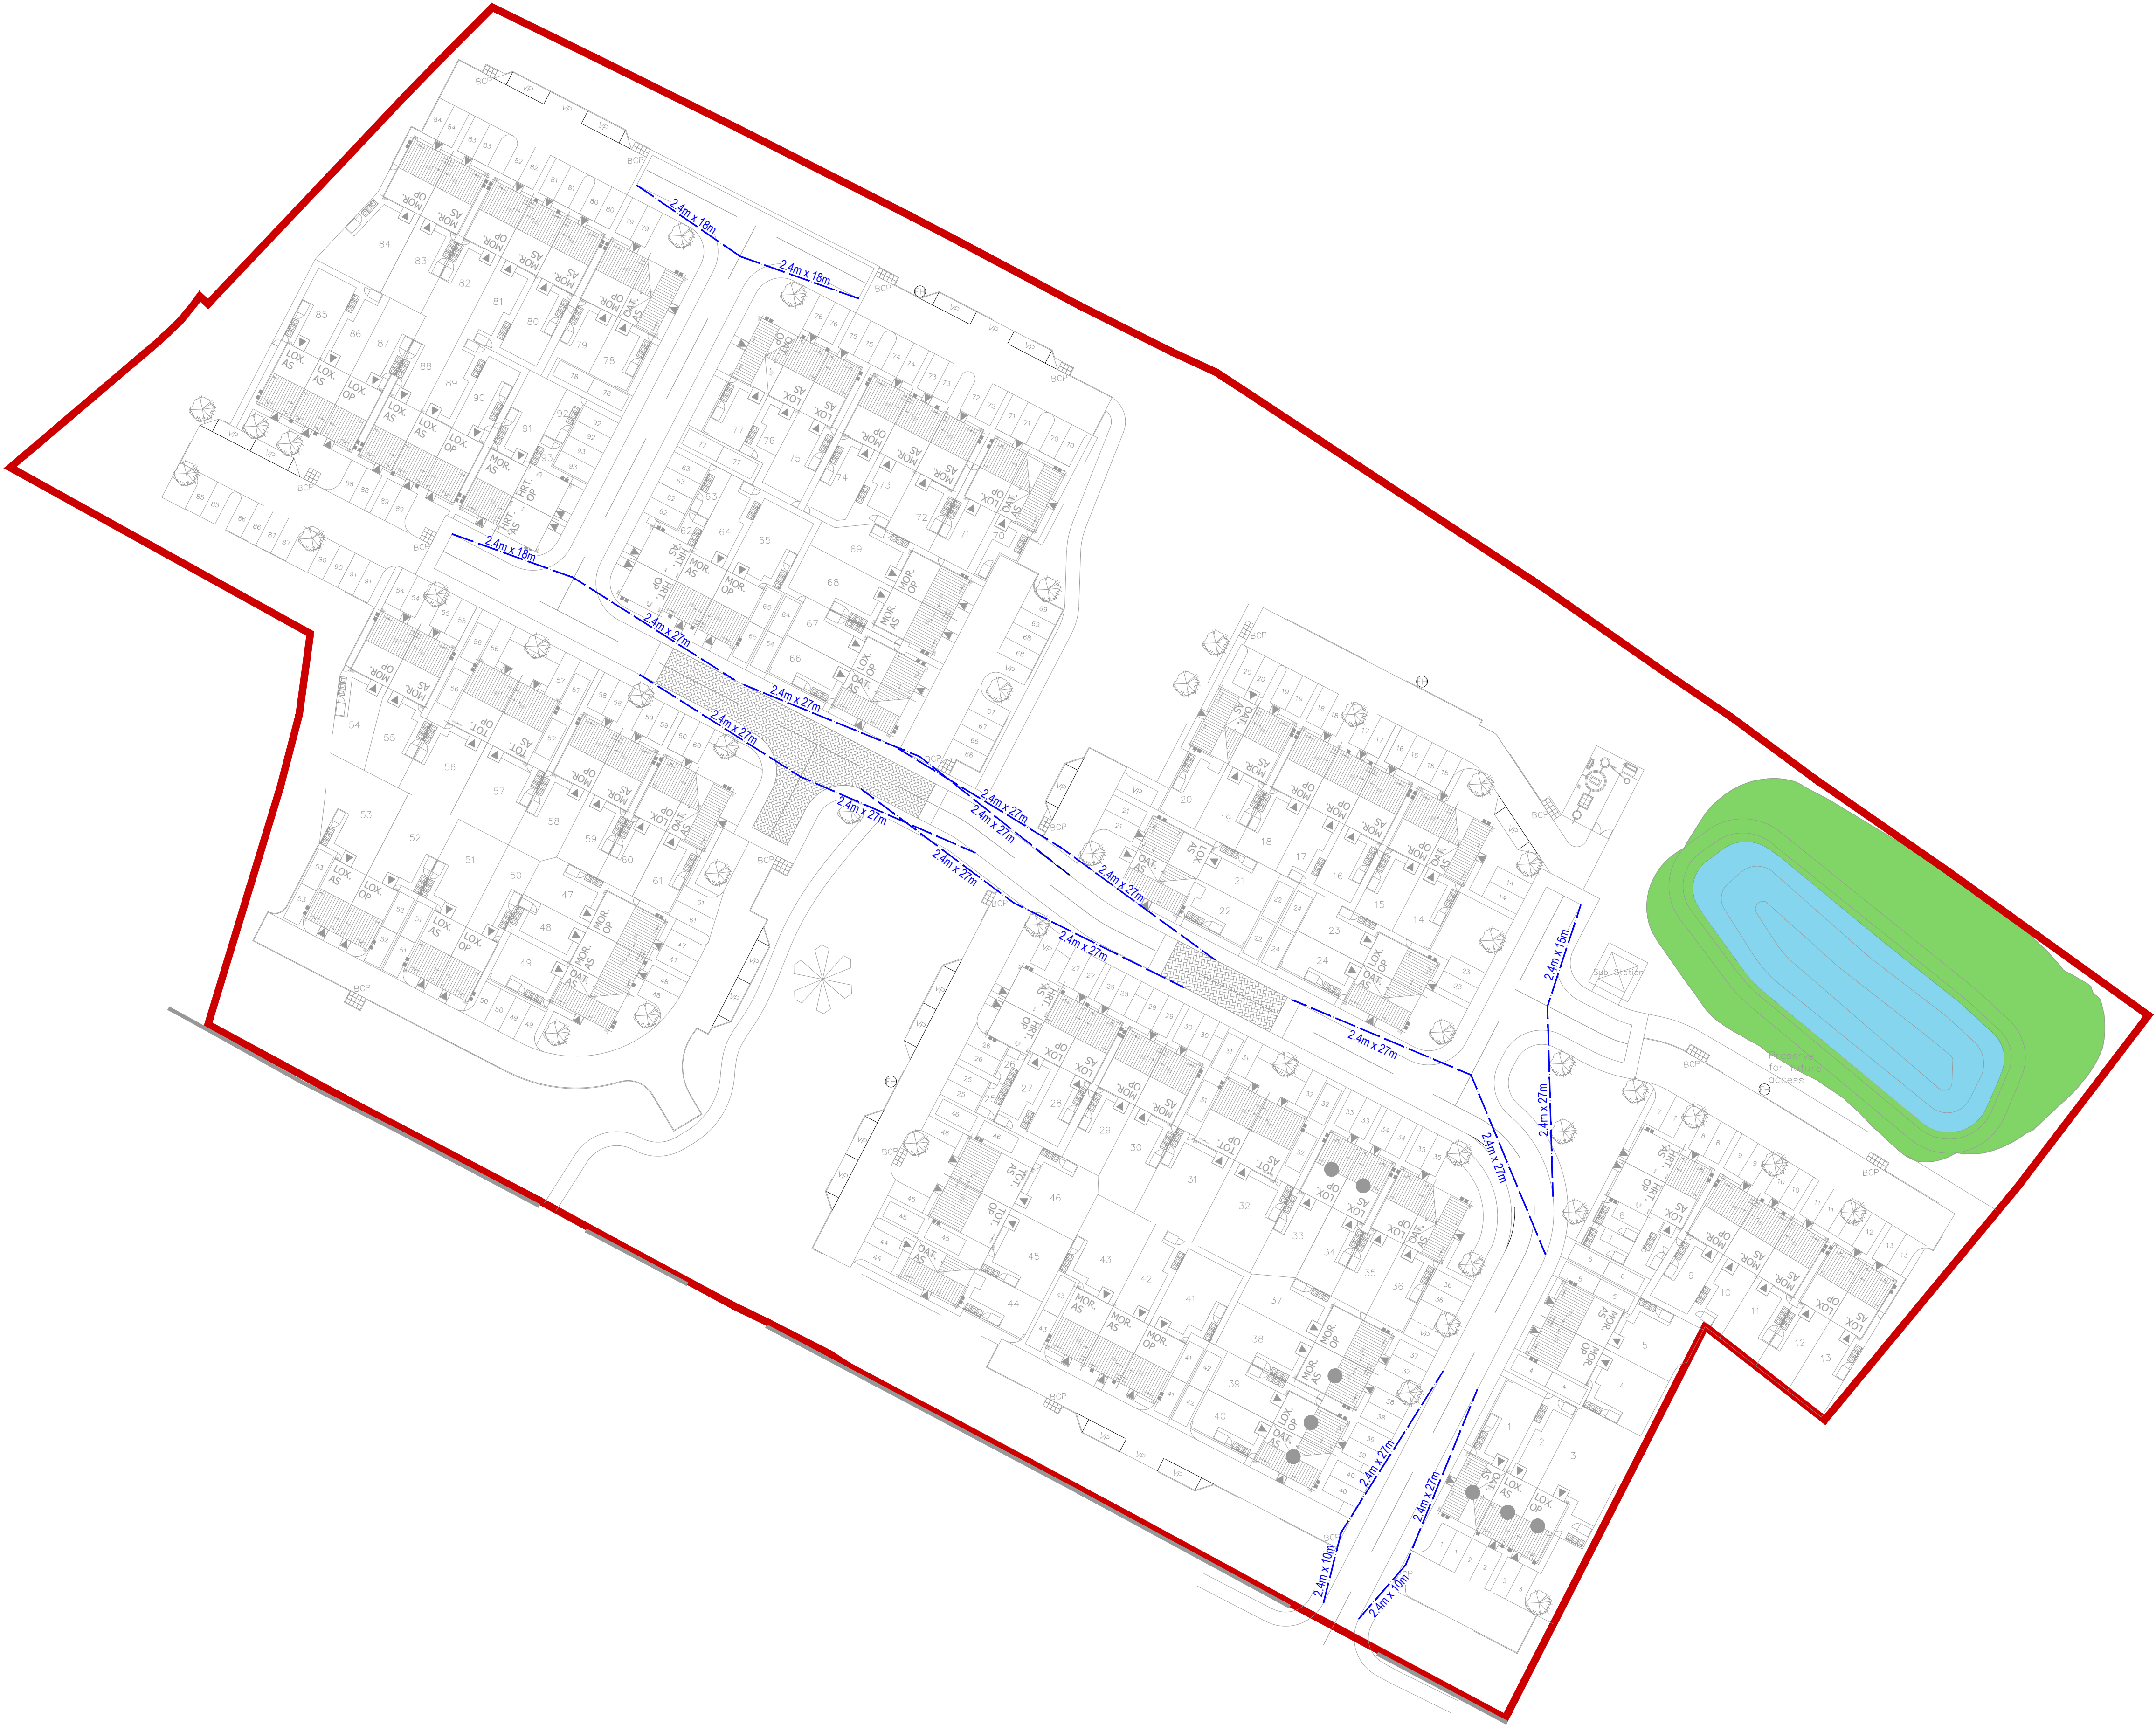

Revision History					
Rev	Comment	By	Chkd	Appr	Date
A05	FOR APPROVAL - Updated to latest site layout	PJ	TZ	SB	03.06.2026
A04	UPDATED AS PER SITE LAYOUT DATED 06.05.26	NS	PJ	SB	27.05.2026
A03	FOR APPROVAL	BS	TZ	SB	29.04.2026
A02	FOR APPROVAL	BS	TZ	SB	09.12.2025
A01	FOR APPROVAL	BS	SK	SB	25.11.2025
Current Revision					
A06	FOR APPROVAL - Updated to latest site layout	PJ	TZ	SB	05.06.2026

FOR APPROVAL

ALLISON HOMES

robert west
proesgroup
1 Paris Garden
London
SE1 8ND
t: 0203 773 7880
www.robertwest.co.uk

Project
MARKFIELD

Drawing Title
VISIBILITY SPLAYS

RWCL Internal Register reference: 5964-003

Scales @ A1

3002-A06

Scale 1:500 @ A1 - 1:1000 @ A3
10m 0 10m 20m 30m 40m 50m

© Robert West Consulting 2019. All rights reserved