

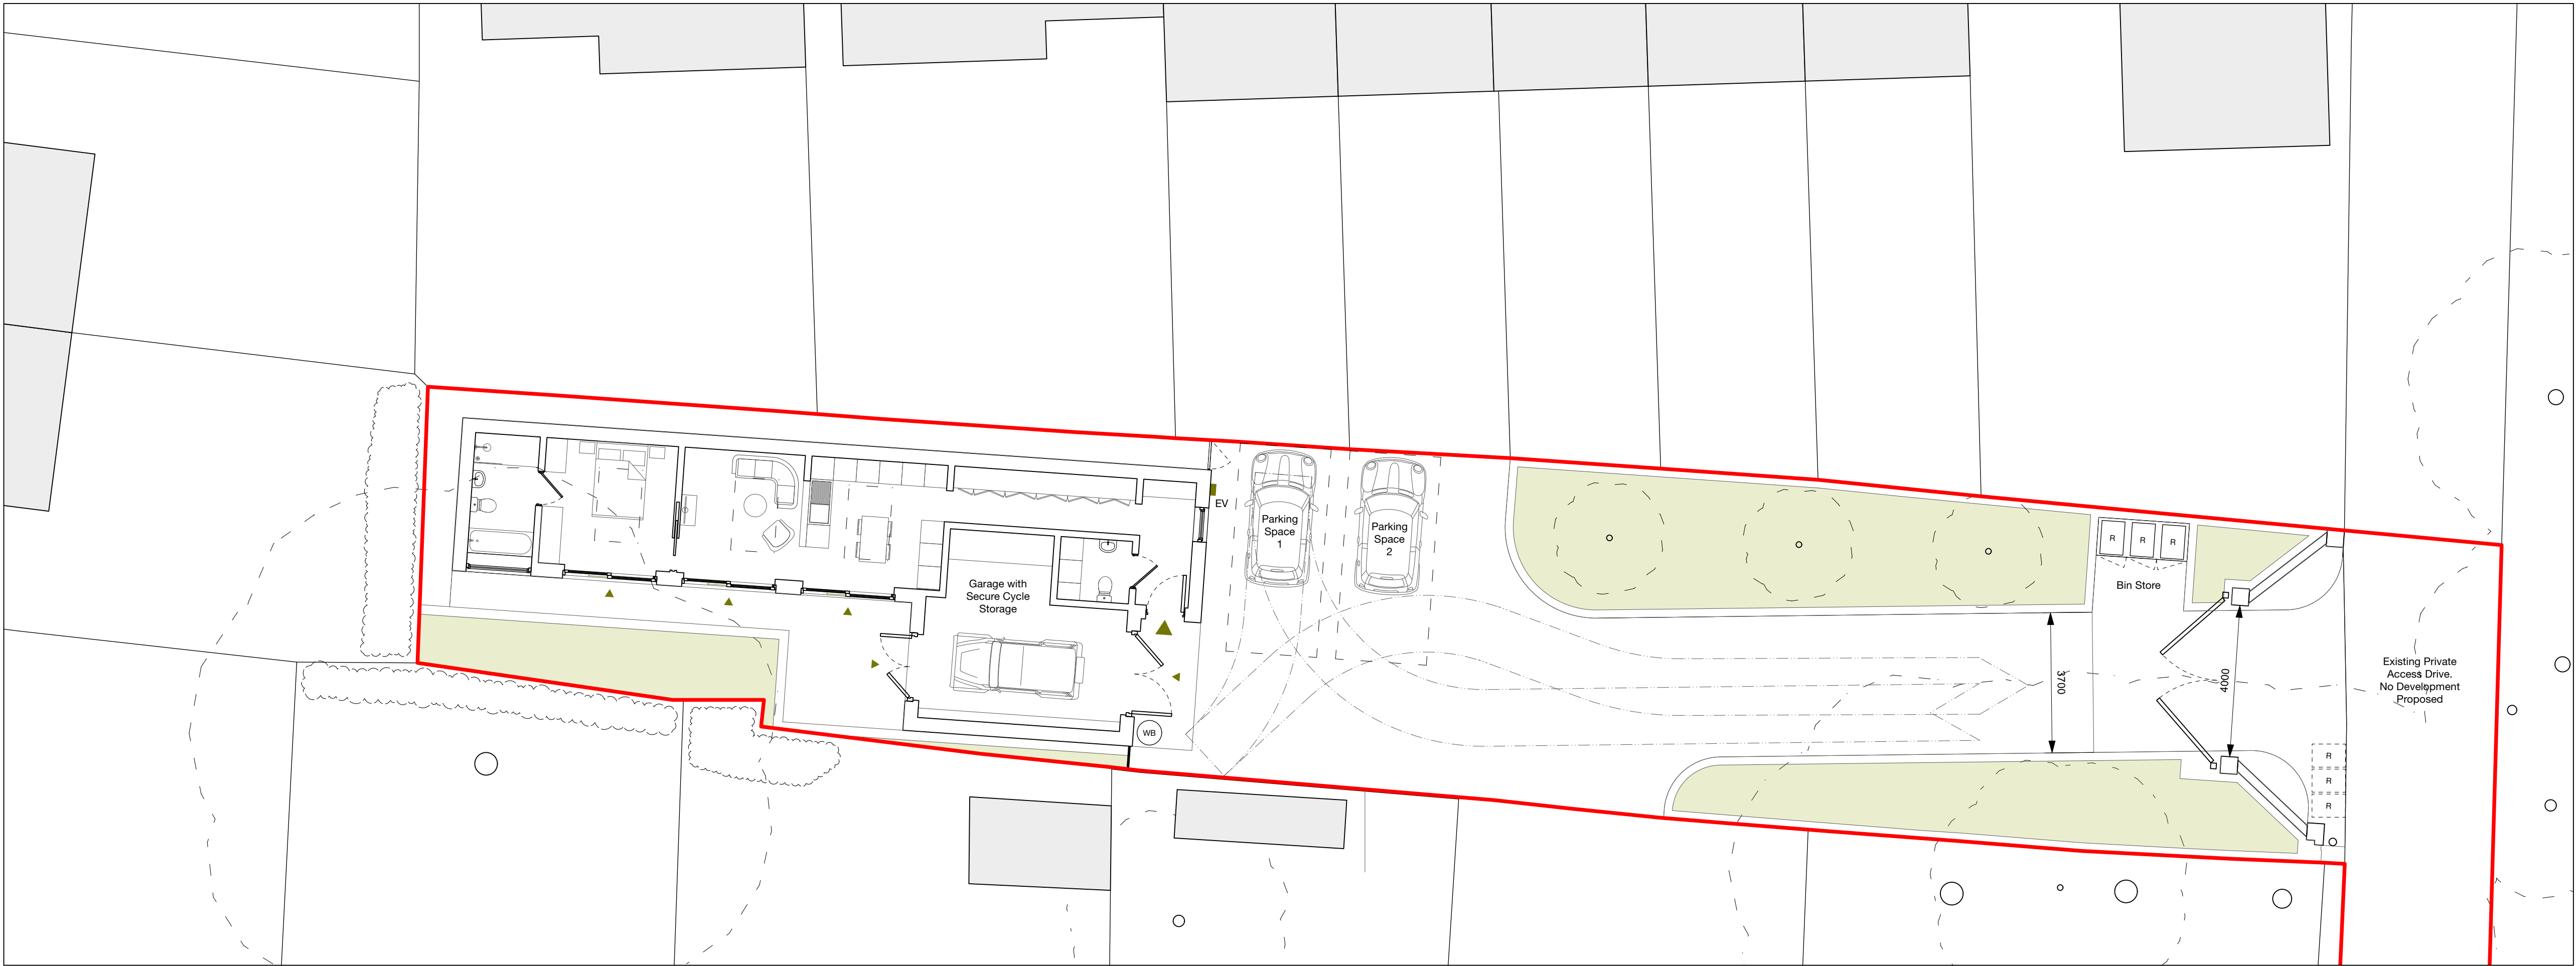


KEY PLAN

- Principal entrance
- Alternative access
- Soft landscaped garden
- Electric vehicle charging point
- Household refuse and recycling storage
- Collection point for household refuse and recycling storage
- Water butt harvesting rainwater from roof for artificial irrigation of street-facing garden. Excess water from roof and overflow to be managed by on-site surfacewater drainage system

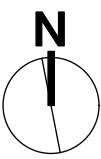

01 Parking and refuse plan
Scale: 1:100

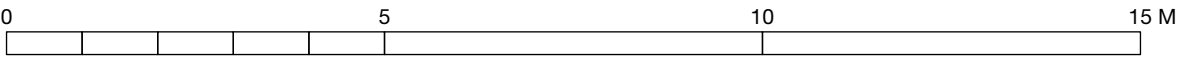

Enå

Project Title (Project Number):
30A Barton Road, Barlestone

Client:
Mr & Mrs Marriott

Scale:
1:100 @ A1

Drawing Number:
2503-A-0030

Drawing Title:
Parking and Refuse Plan

Revision:
A

Status:
Planning

Created By (Checked By):
A/RM (A/RM)

Date:
July 2026

Revision Notes:
-