


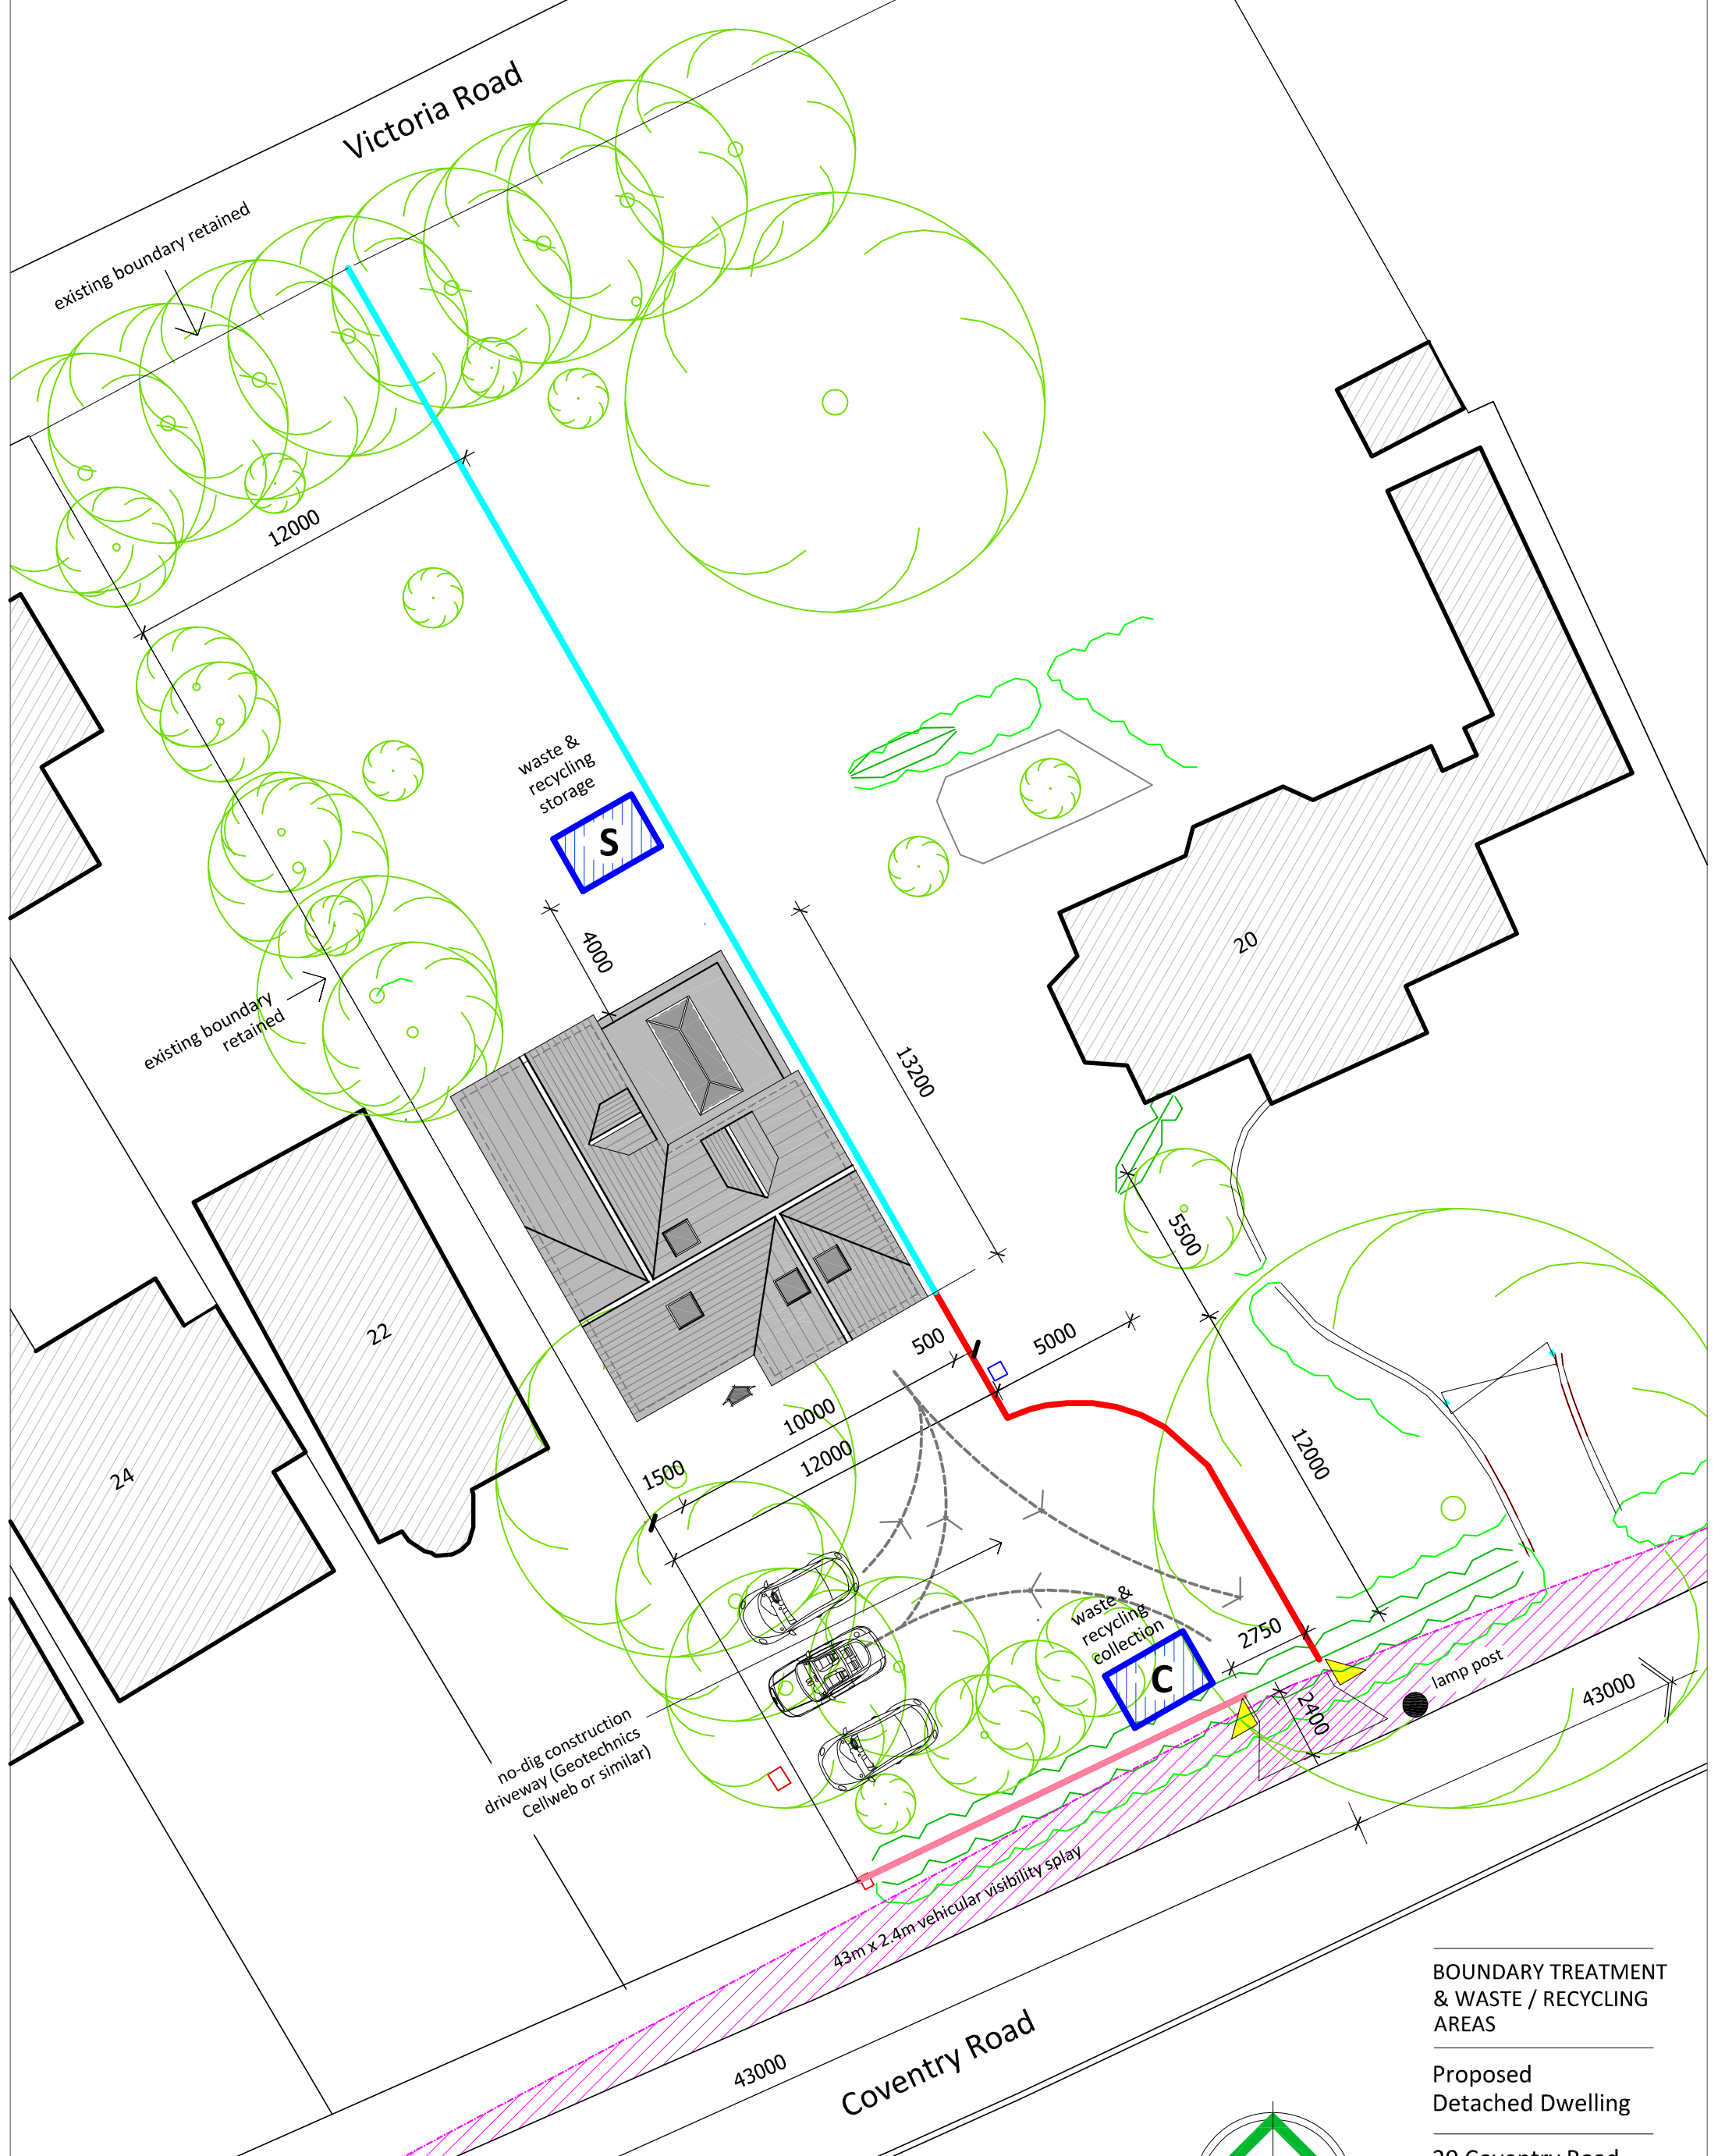

1.8m high concrete post & feather-edged timber fence with gravel boards at the base





1.2m high brickwork wall (215mm wide)



waste & recycling storage area



waste & recycling collection area

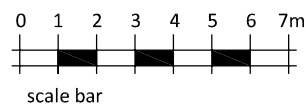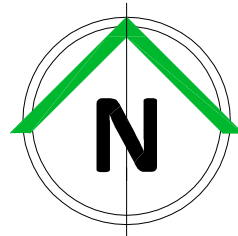

BOUNDARY TREATMENT
& WASTE / RECYCLING
AREAS

Proposed
Detached Dwelling

20 Coventry Road,
Burbage, Hinckley
LE10 2HP

dwg no:- scale:- date:-
22.11.06 1:200 @ A3 Apr 2023

pgs design
mobile: 07827 930918
pgsdesign2014@gmail.com