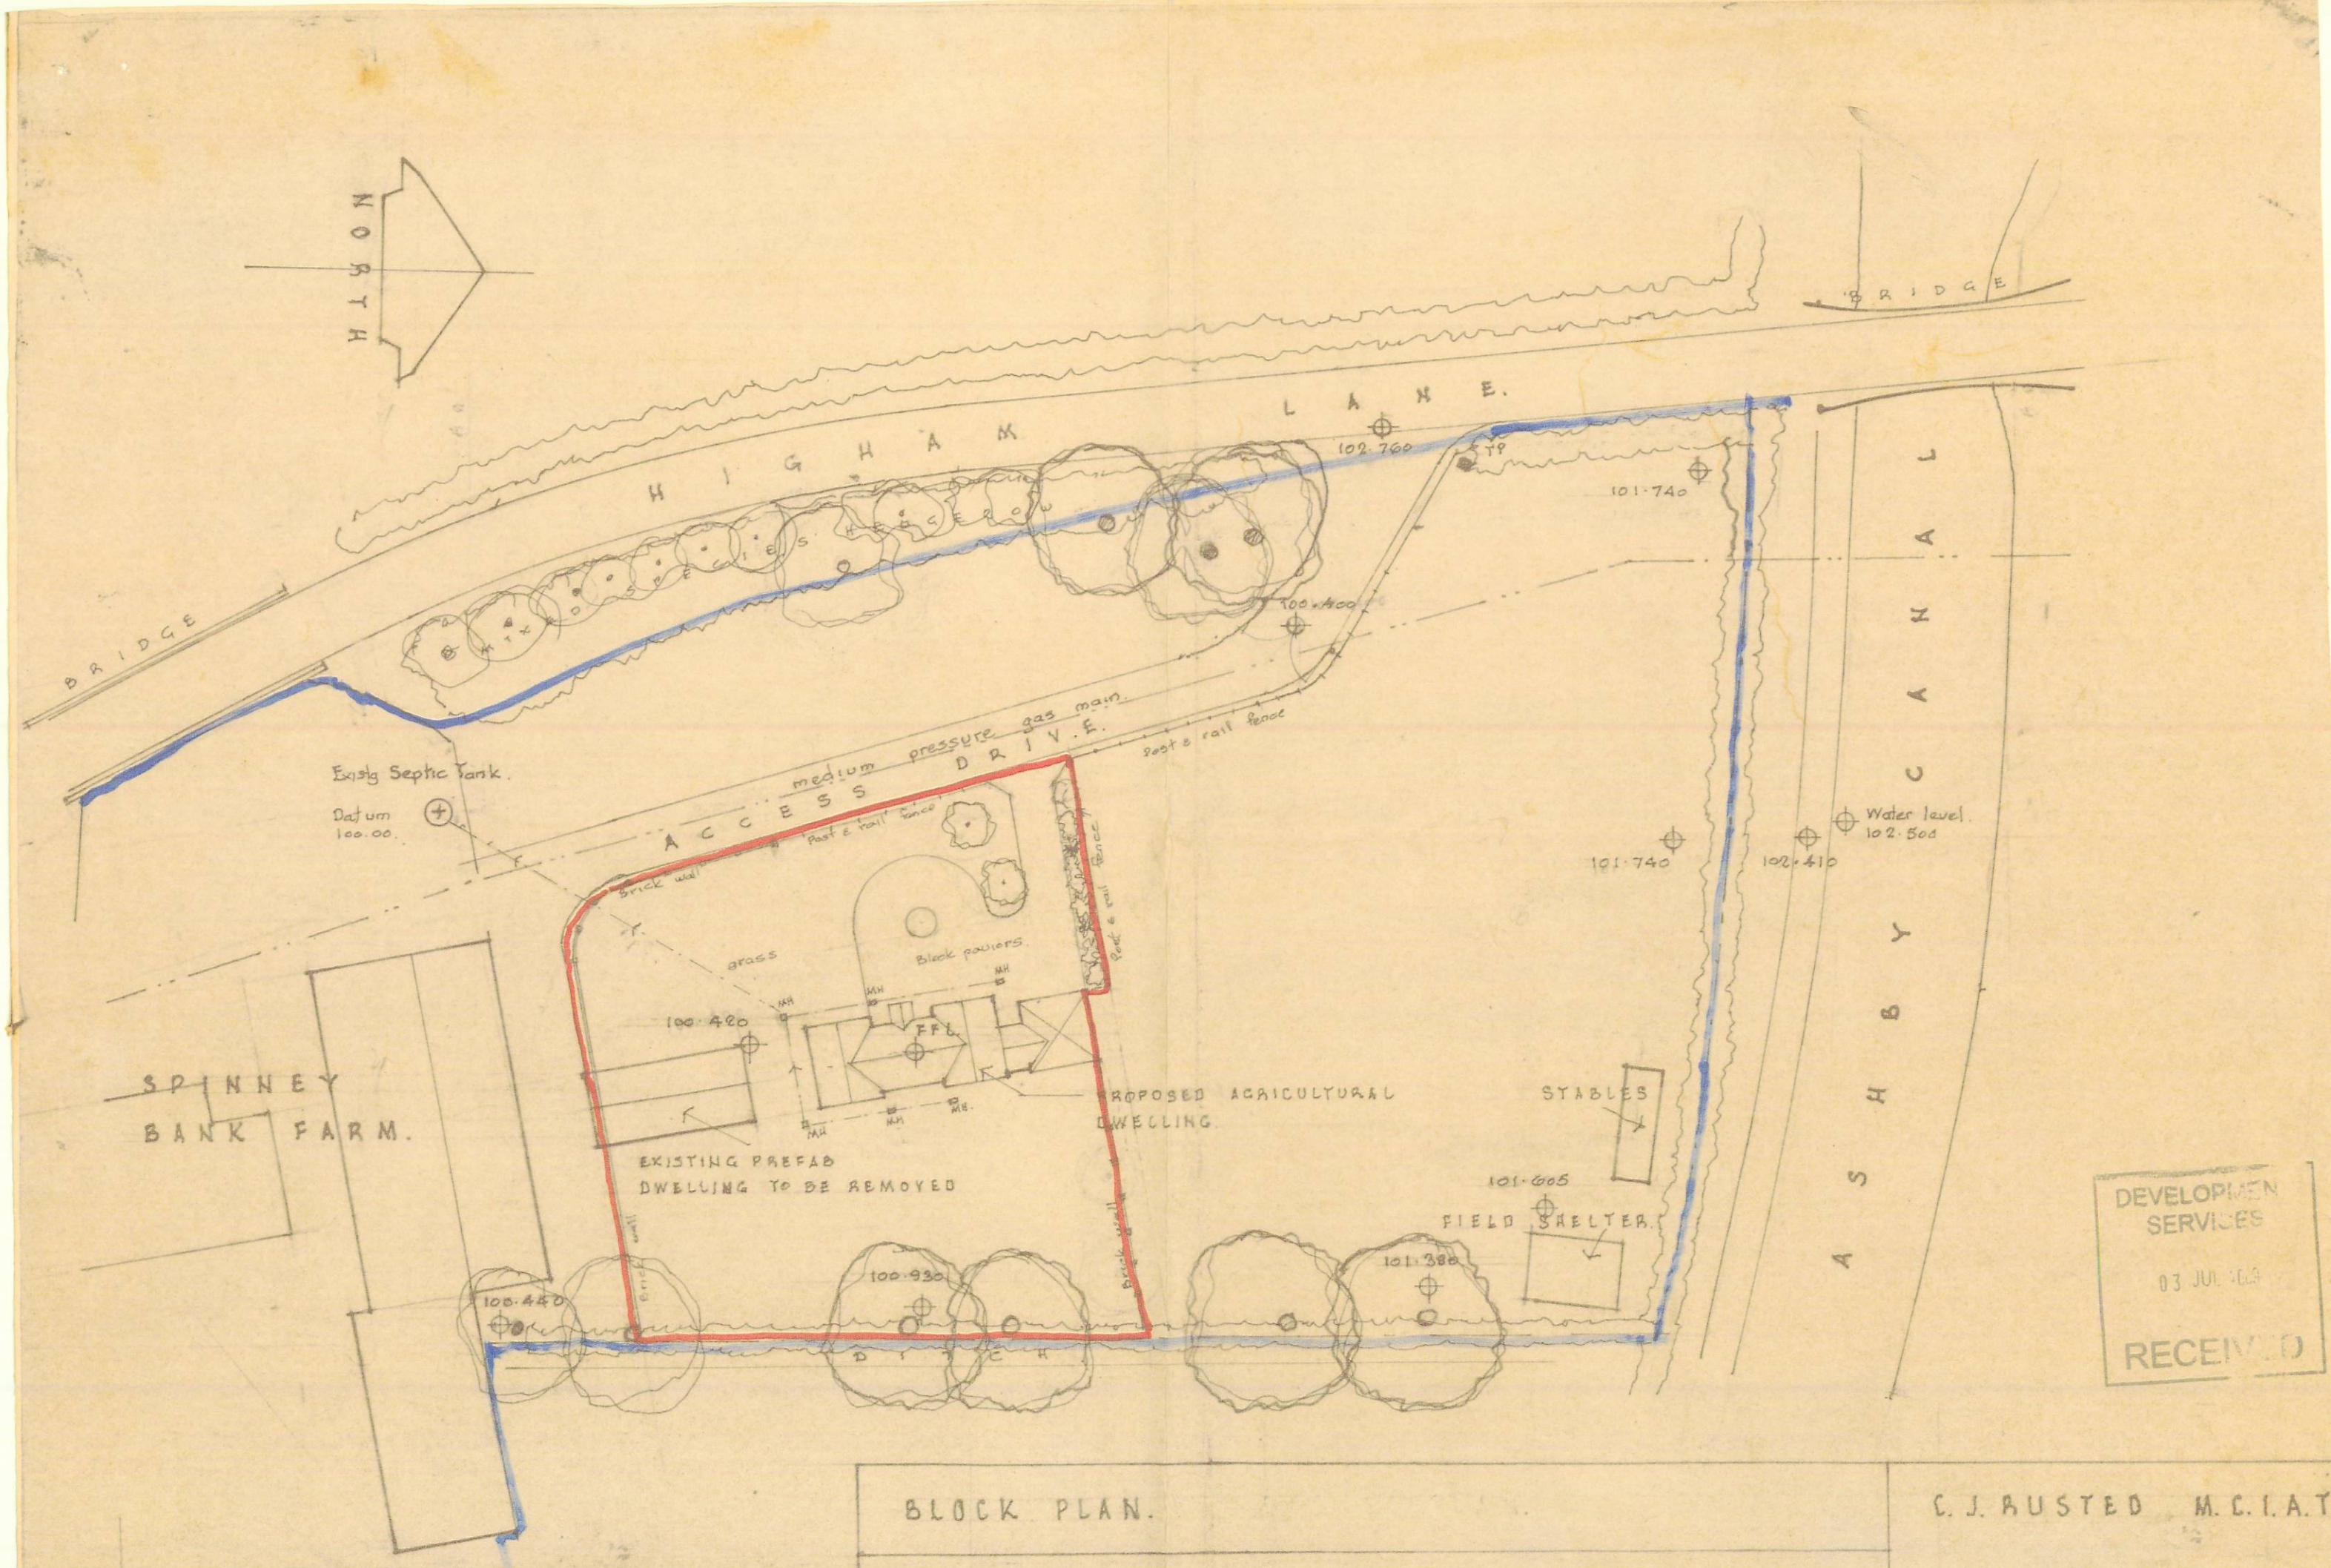

DEVELOPMEN SERVICES
03 JUL 1909
RECEIVED

BLOCK PLAN.

PROPOSED AGRICULTURAL DWELLING, SPINNEY BANK FARM, HIGHAM LANE, STOKE GOLDING.

C. J. RUSTED M.C.I.A.T

Date: May 09.

Scale: 1:500. Drwg No T04200